


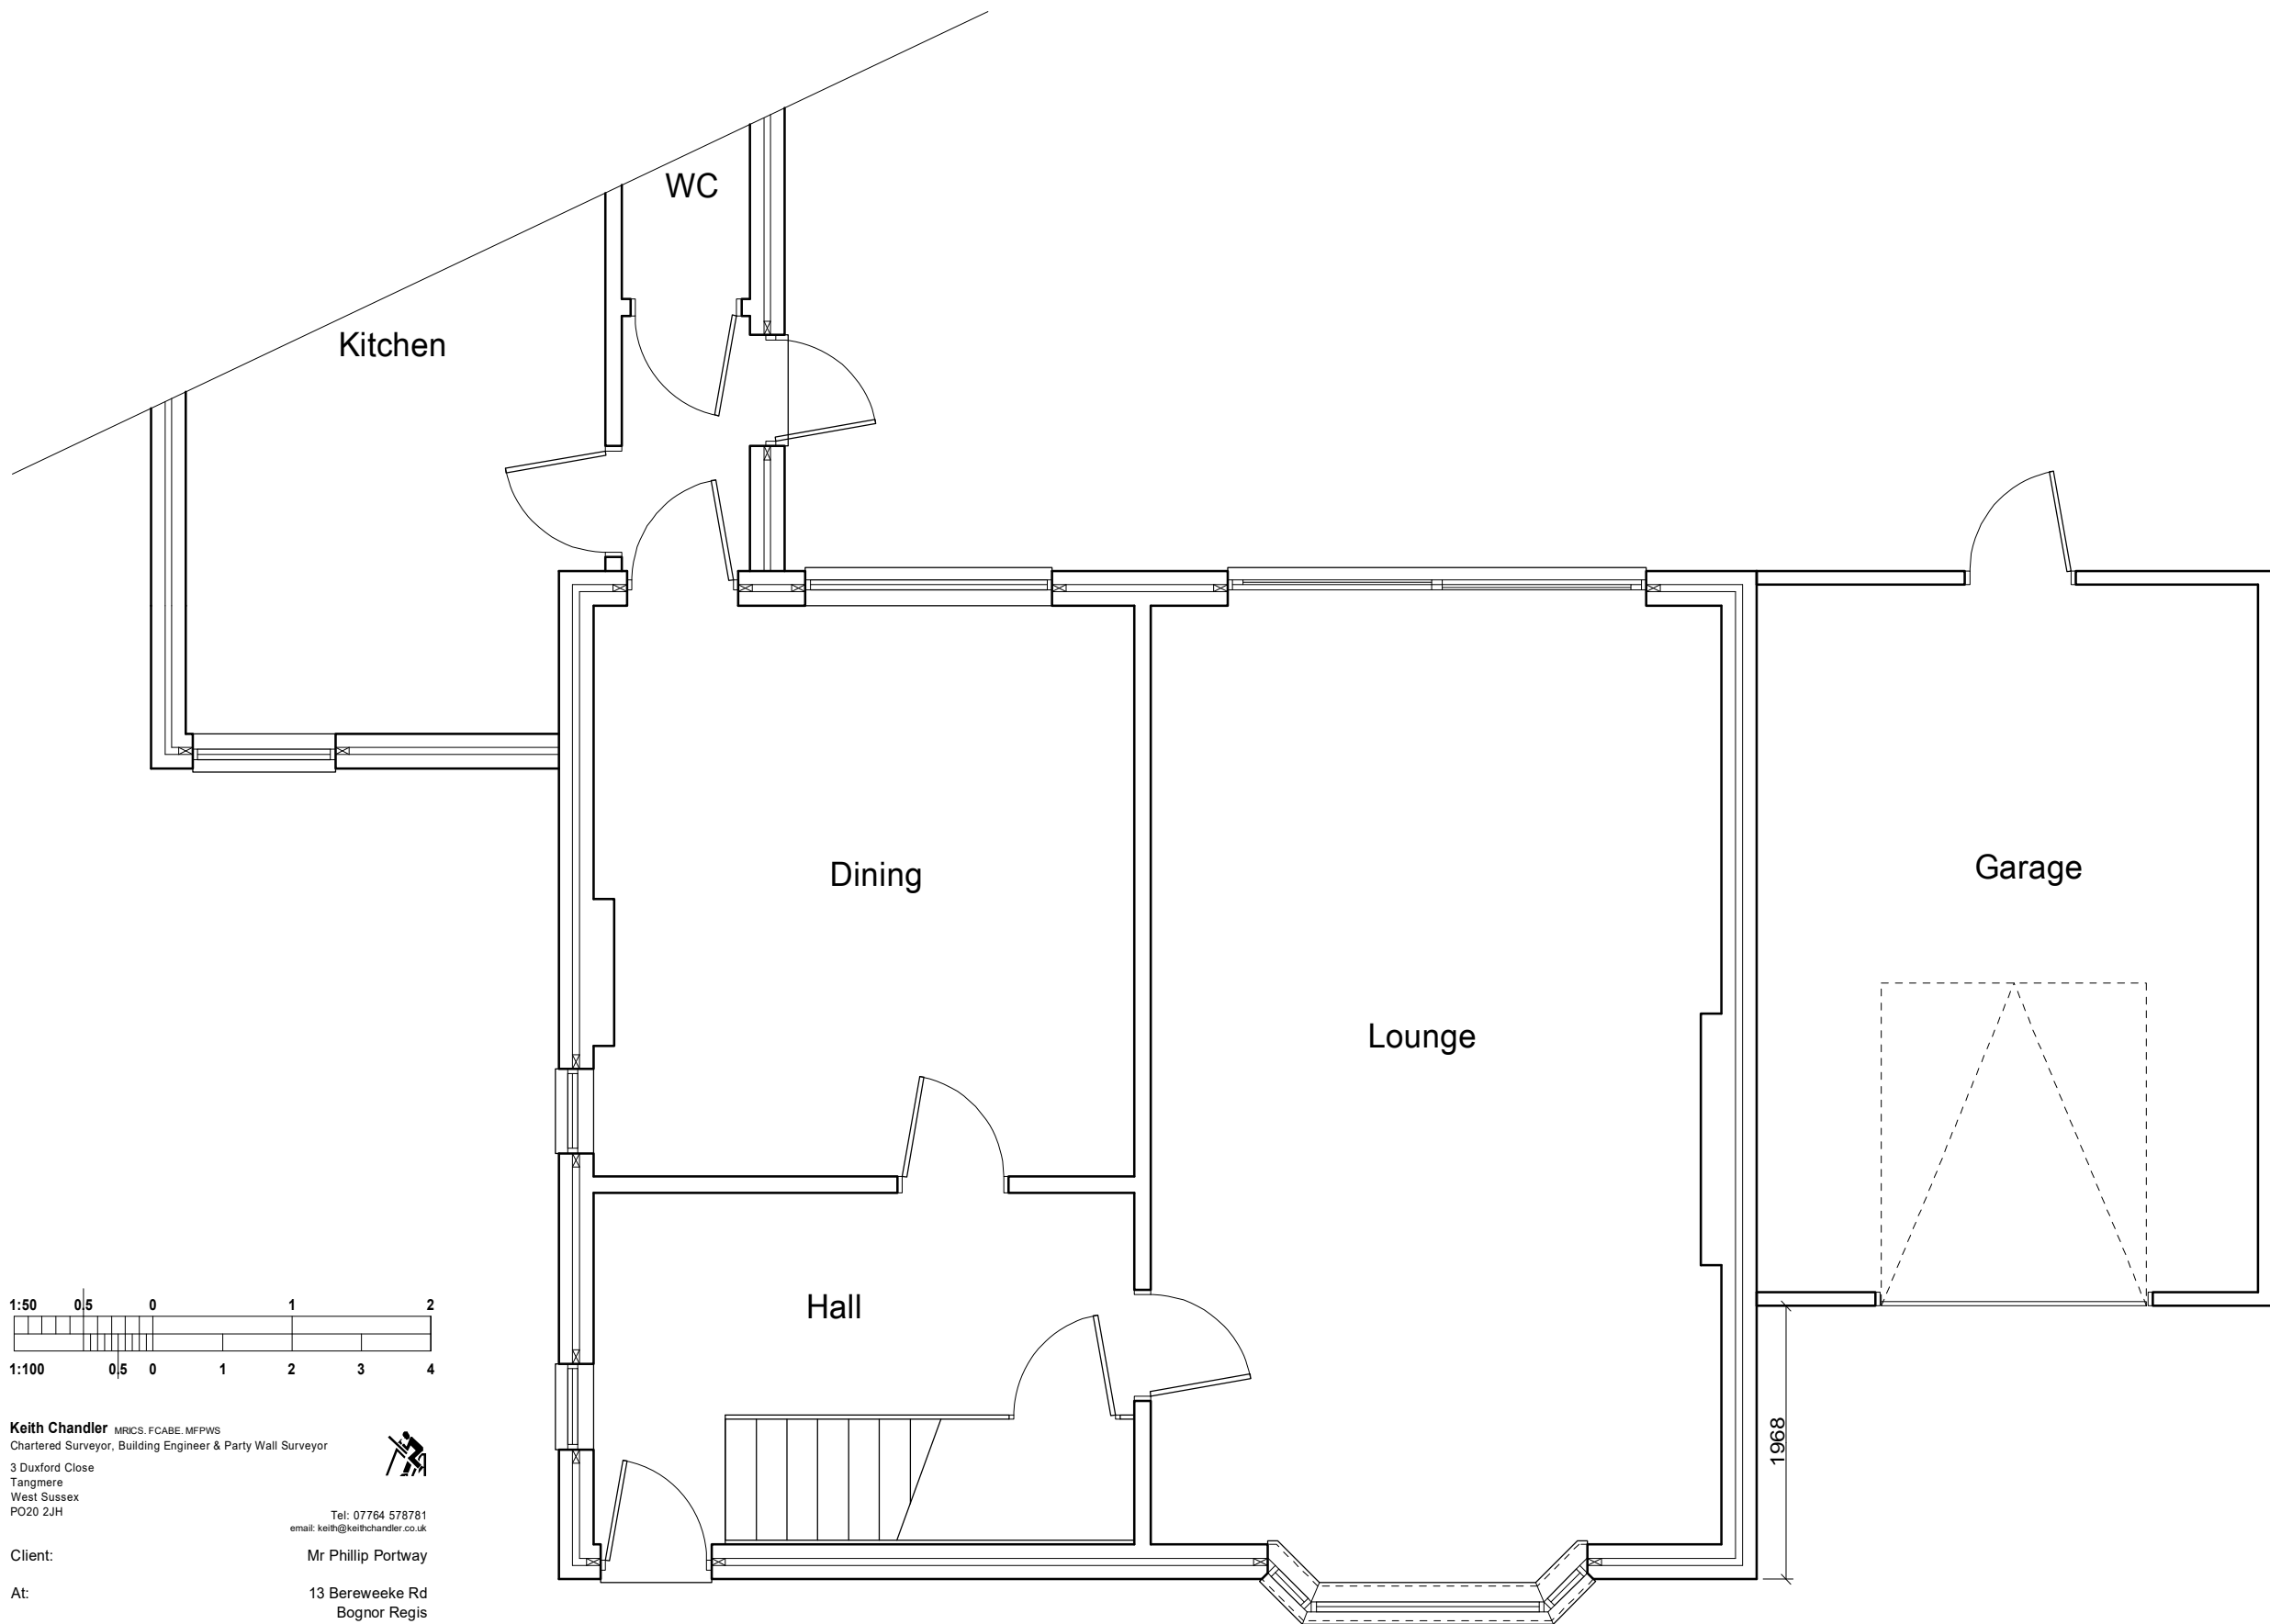

**Keith Chandler** MRICS, FCABE, MFPS  
Chartered Surveyor, Building Engineer & Party Wall Surveyor  
3 Duxford Close  
Tangmere  
West Sussex  
PO20 2JH



Tel: 07764 578781  
email: keith@keithchandler.co.uk

Client: Mr Phillip Portway  
At: 13 Bereweke Rd  
Bognor Regis  
Sussex  
PO22 7EG  
Project: Existing Survey  
Date: August 2025  
Drg. No. TP/BR/01  
Scale: (At A3 Plot) 1:50

**EXISTING GROUND FLOOR PLAN**