


This drawing has been prepared for Local Authority negotiations only. Additional information may be required for construction purposes.
In the event of these drawings being used for constructional purposes then the builder is responsible for checking all relevant site dimensions and any other relevant information prior to commencement of works to ensure the accuracy of the drawings, any discrepancies must be notified before work commences.
This drawing has only been prepared for the address shown and should not be copied without permission.
Copyright Nema Designs Ltd.

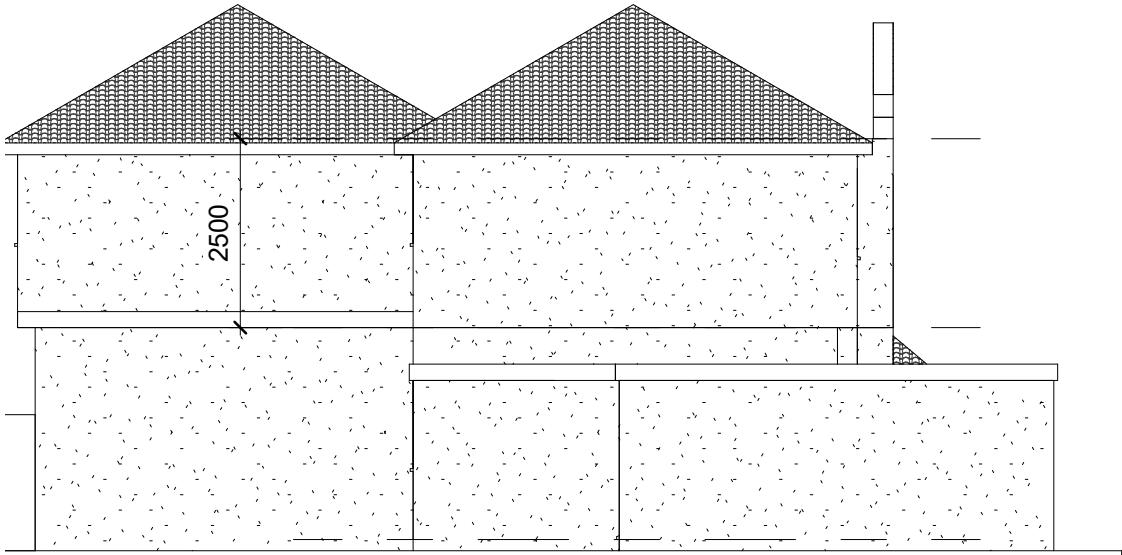


REAR ELEVATION 1
1 : 100





ELAVATION 'B'
1 : 100



FRONT ELEVATION 1
1 : 100

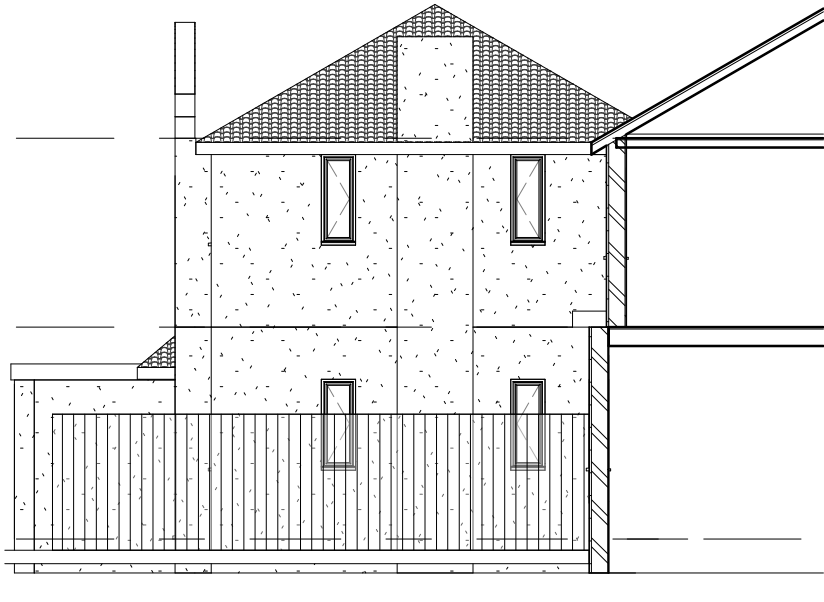

ELEVATION 'A'
1 : 100

  

PROJECT TITLE PROPOSED PORCH & EXTENSION 21 MIDDLETON ROAD, FELPHAM BOGNOR REGIS, PO22 6BL	DRAWING TITLE EXISTING ELEVATIONS	NEMA DESIGNS LTD email - info@nemadesigns.co.uk	SCALE AS SHOWN	DATE JUN 20
			DRAWING No. PL03	