


Original Paper Size A2

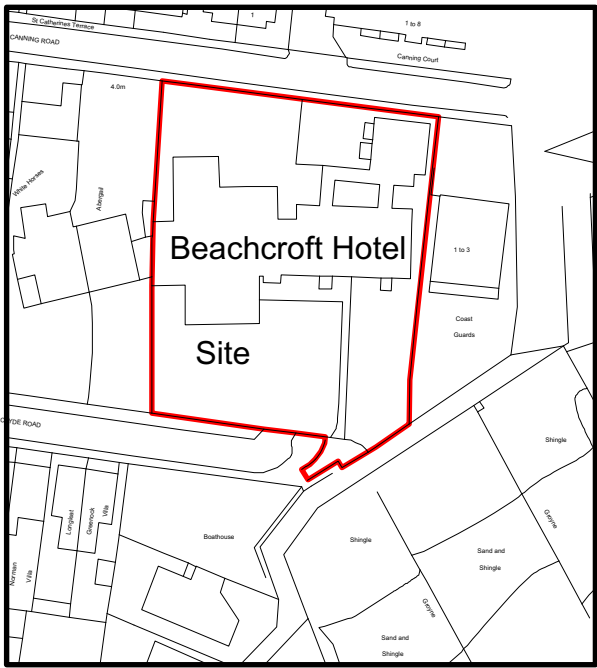

Site Location Plan
Scale 1 : 1250



View 1 Existing Elevation from Promenade




View 2 Existing Elevation from Clyde Road



View 3 Existing Elevation from Car Park

The Beachcroft Hotel

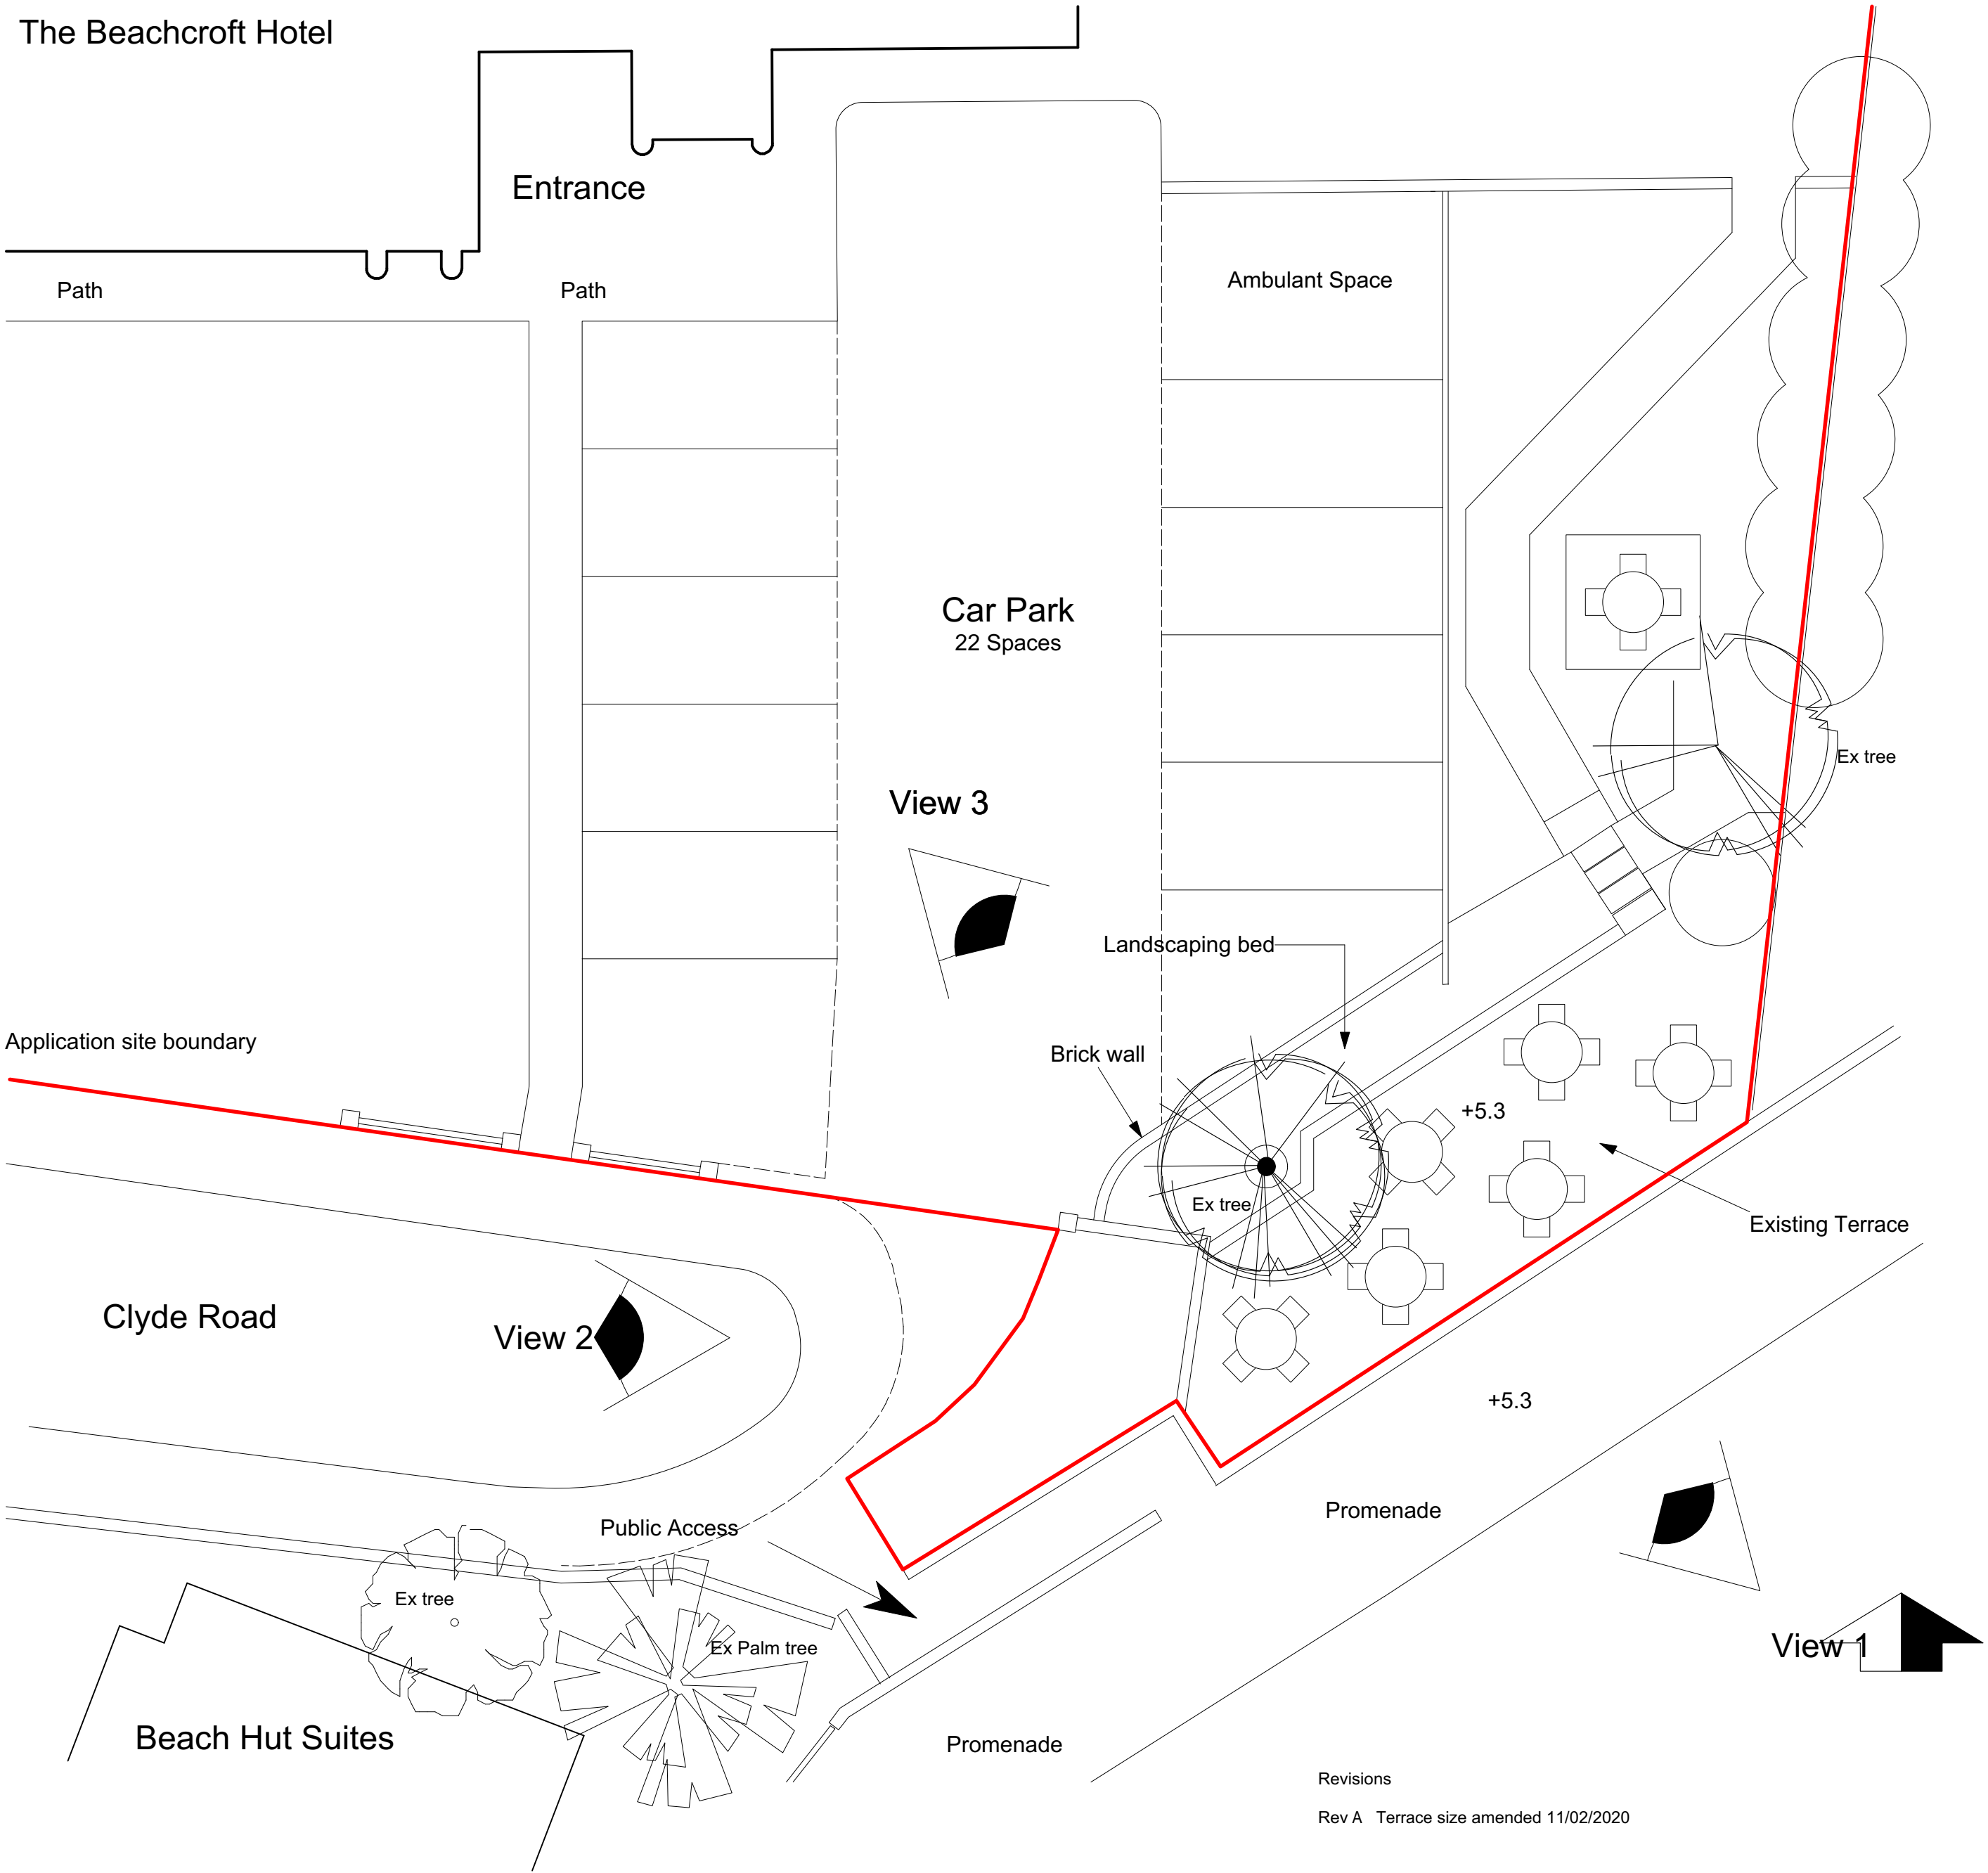

Existing Site Plan & Elevations
Scale 1 : 100

Revisions
Rev A Terrace size amended 11/02/2020

IVON BLUMER ARCHITECTS LTD

PROJECT The Beachcroft Hotel - Terrace
TITLE Site Plans
SCALE As Noted
DATE 20/11/19
DRG NO IBA/526/01
REVISIONS A

The Studio • 41 West Drive • Aldwick Bay • West Sussex • PO21 4LZ
www.ivonblumerarchitects.com • ivon@ivonblumerarchitects.com
Tel • 01243 262987
© Ivon Blumer Architects 2017

