


The Beachcroft Hotel

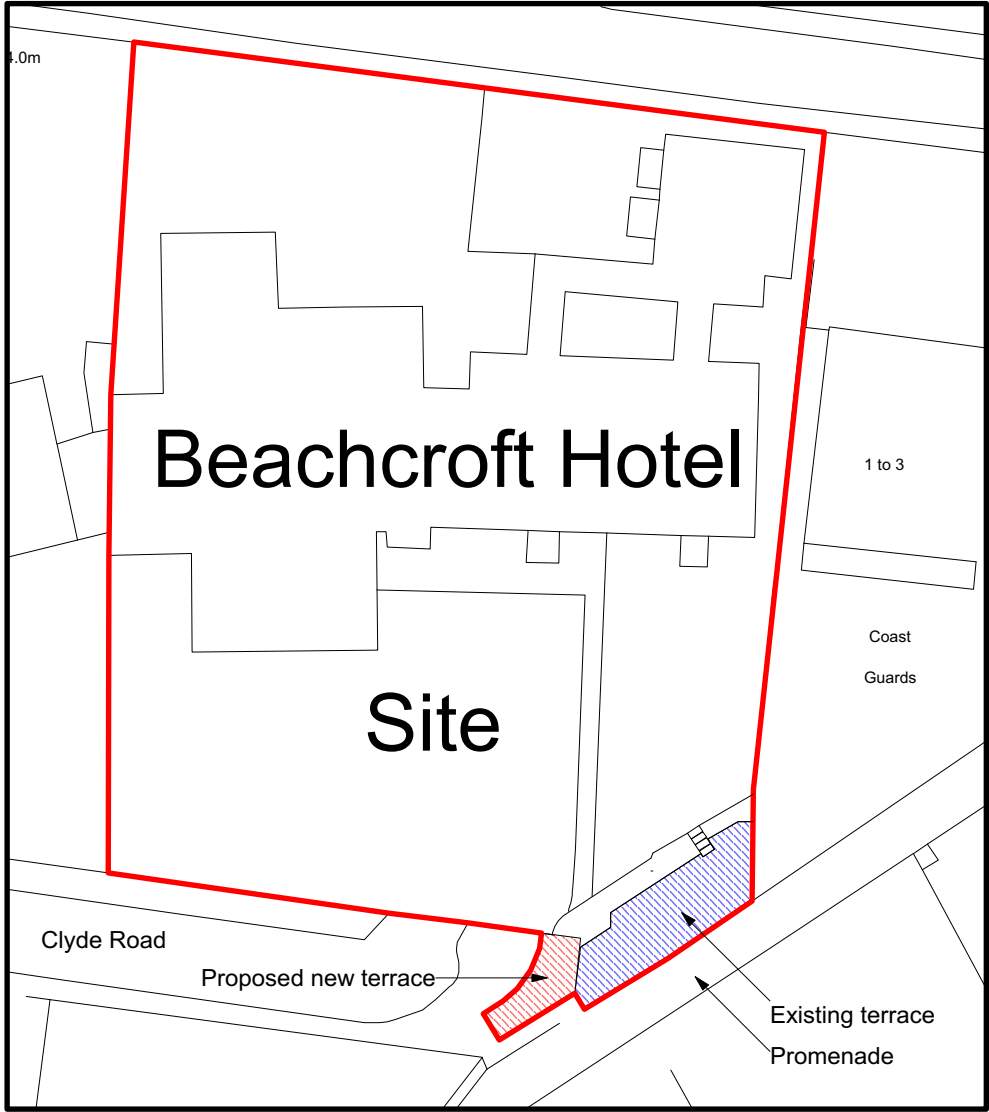

Block Plan
Scale 1 : 500



Site Plan
Scale 1 : 100

IVON BLUMER ARCHITECTS LTD

PROJECT The Beachcroft Hotel - Terrace
TITLE Proposed Site Plan
SCALE As Noted
DATE 11/01/20
DRG NO IBA/526/02
REVISIONS B

The Studio • 41 West Drive • Aldwick Bay • West Sussex • PO21 4LZ
www.ivonblumerarchitects.com • ivon@ivonblumerarchitects.com
Tel • 01243 262987
© Ivon Blumer Architects 2017

