




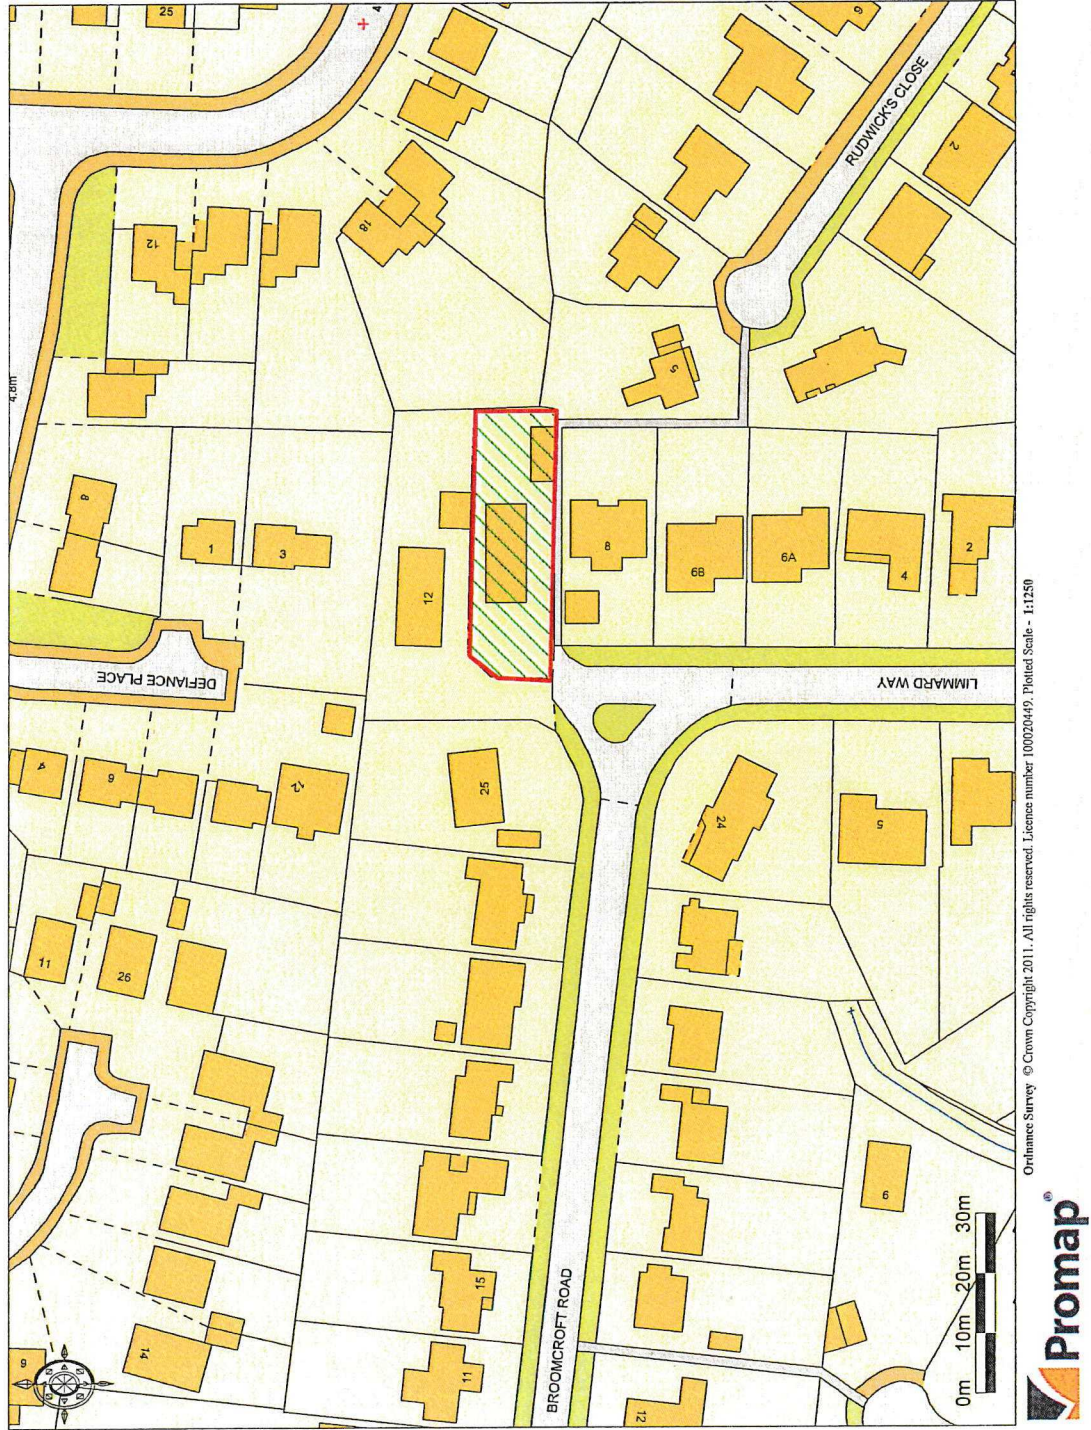


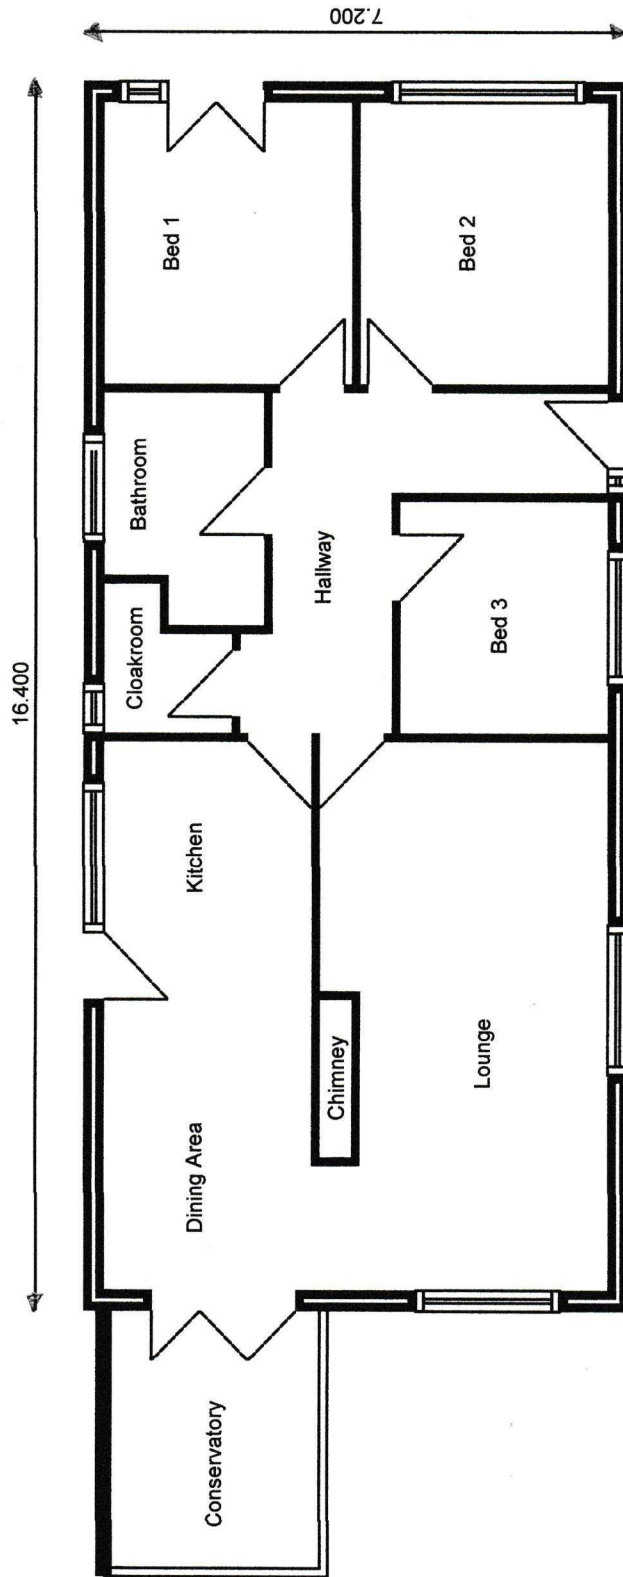

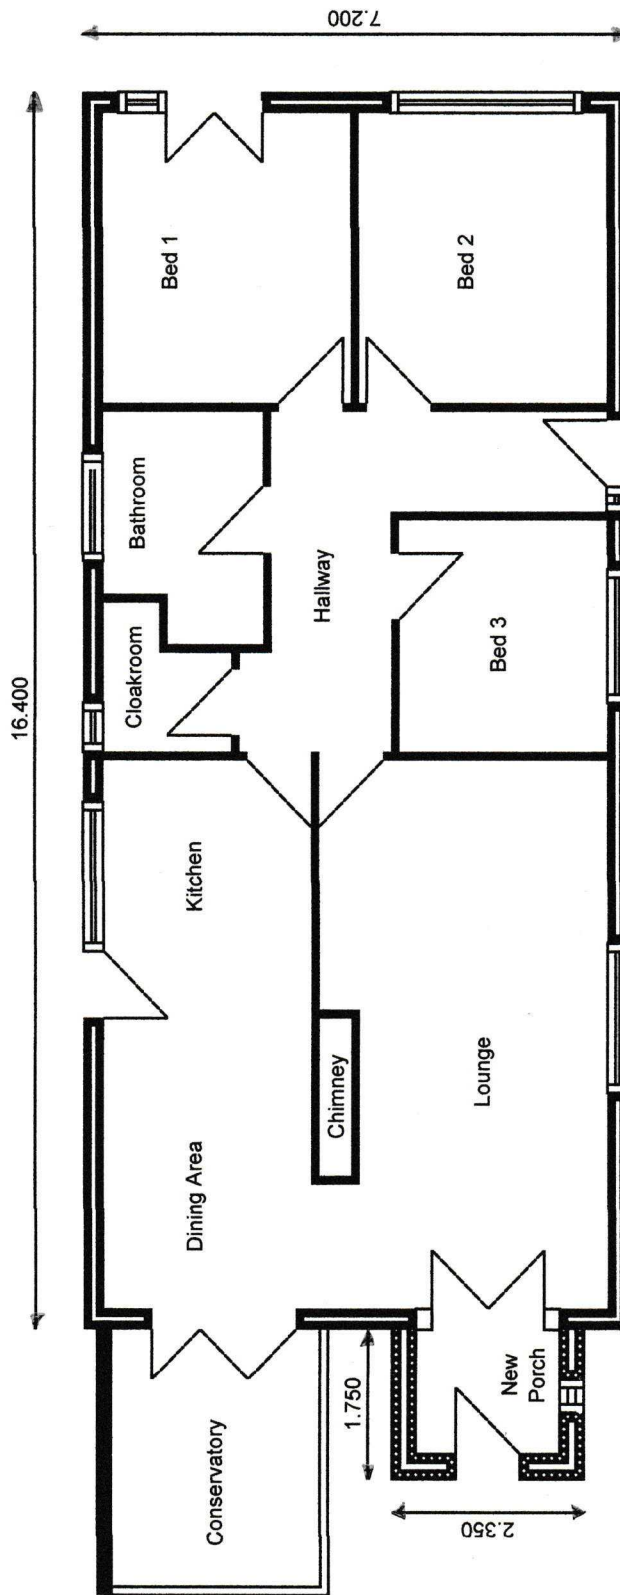


Proposed Floor plan of Bungalow at 10 Limmard Way, Felpham, Bognor Regis with new entrance porch shown

Scale 1:100

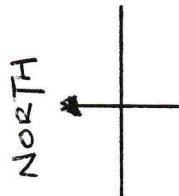

A = Existing Conservatory

B = Proposed new porch

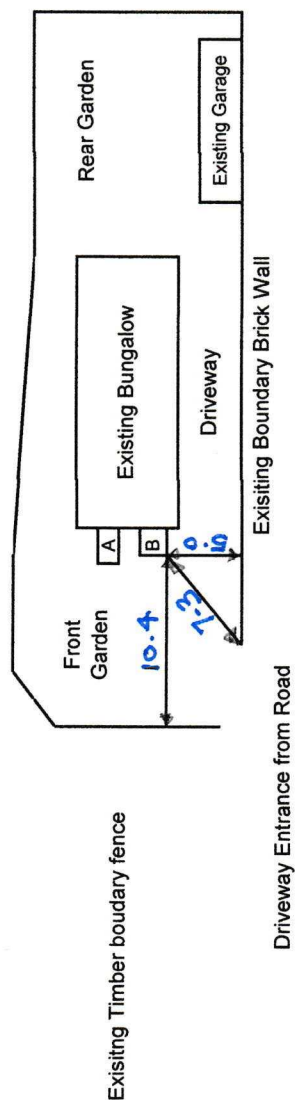


Distance from new porch to existing brick boundary wall 5.0m

Distance from corner of new porch to driveway entrance = 7.3m

Distance from new porch to existing front garden boundary timber fence = 10.4m


Block Plan of Bungalow at 10 Limmard Way, Felpham, Bognor Regis showing distance from proposed porch to existing boundaries

Scale 1:500

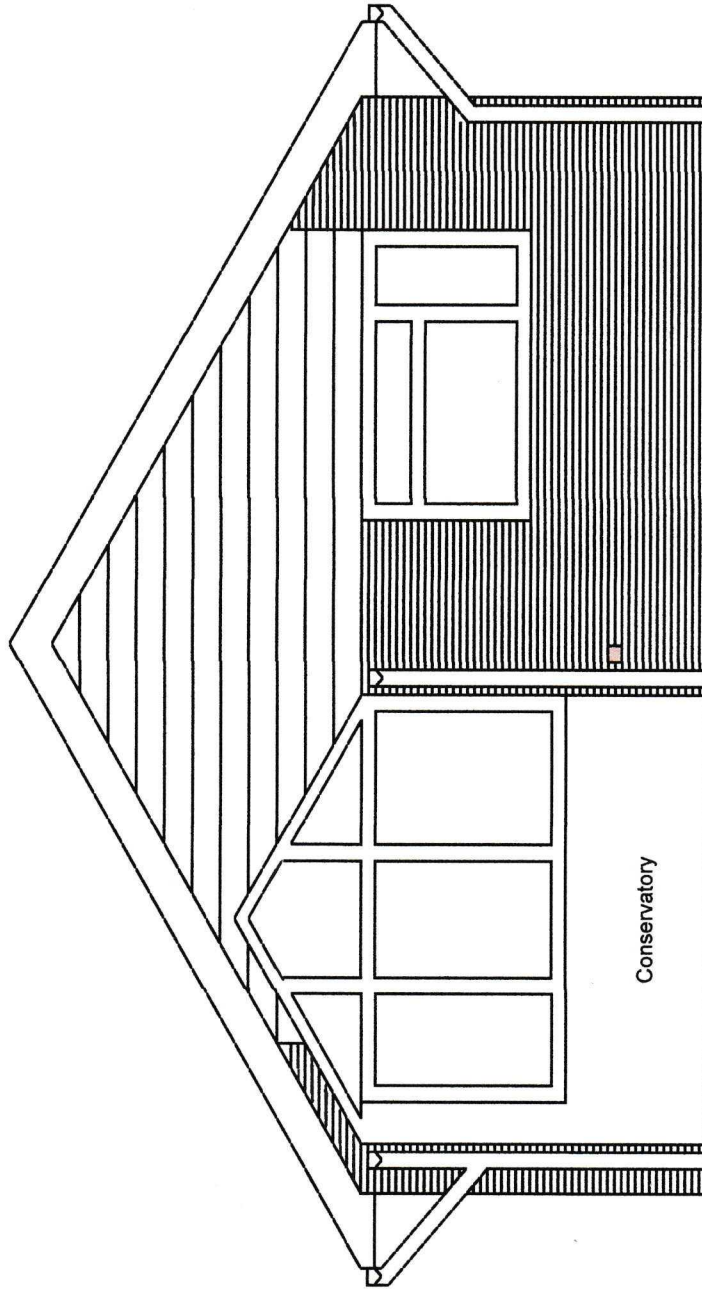

Existing front elevation for Bungalow at 10 Limmard Way, Felpham, Bognor Regis

Scale 1:50

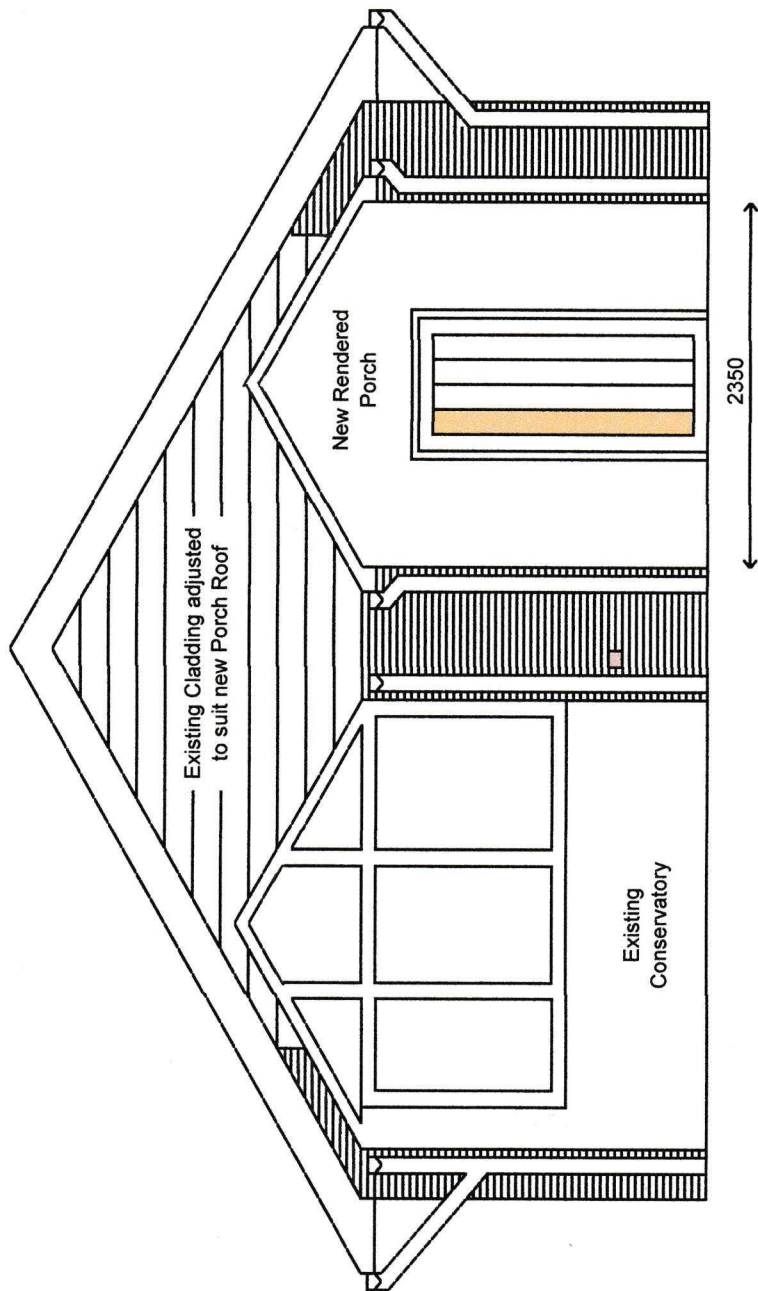

Proposed new front elevation for Bungalow at 10 Limnard Way, Felpham, Bognor Regis

Scale 1:50