



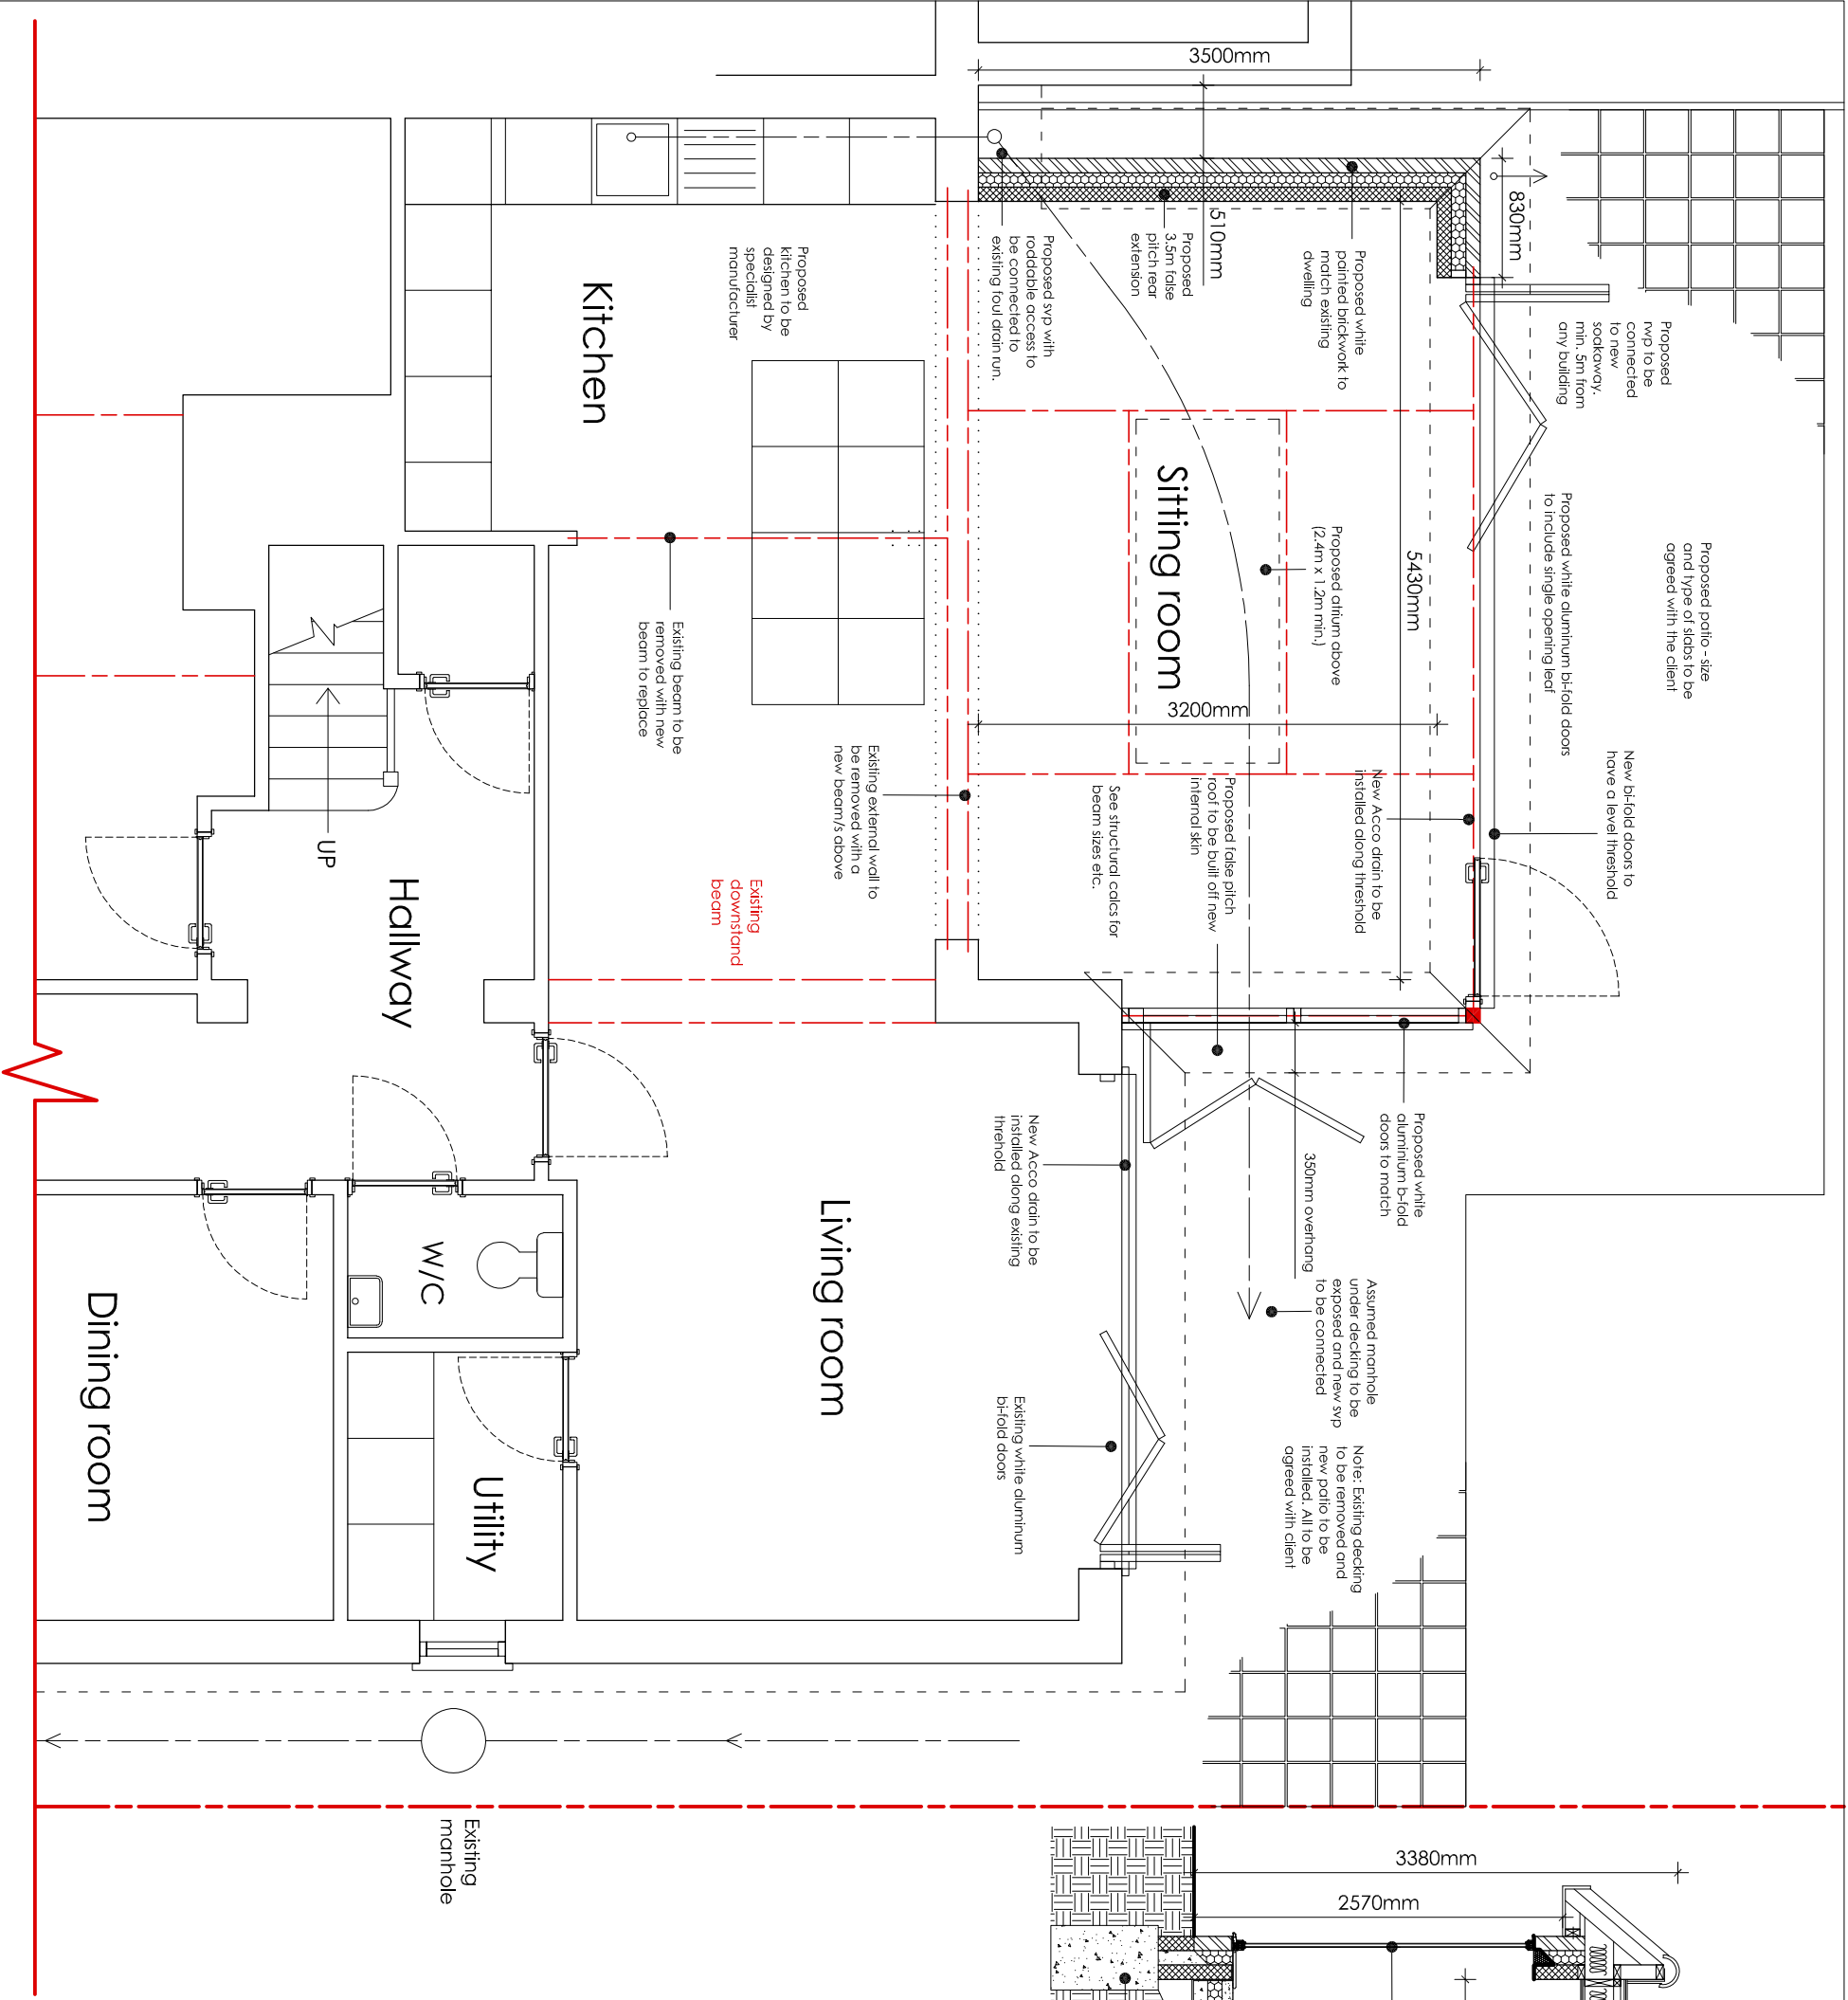

PROPOSED SECTION 1:50

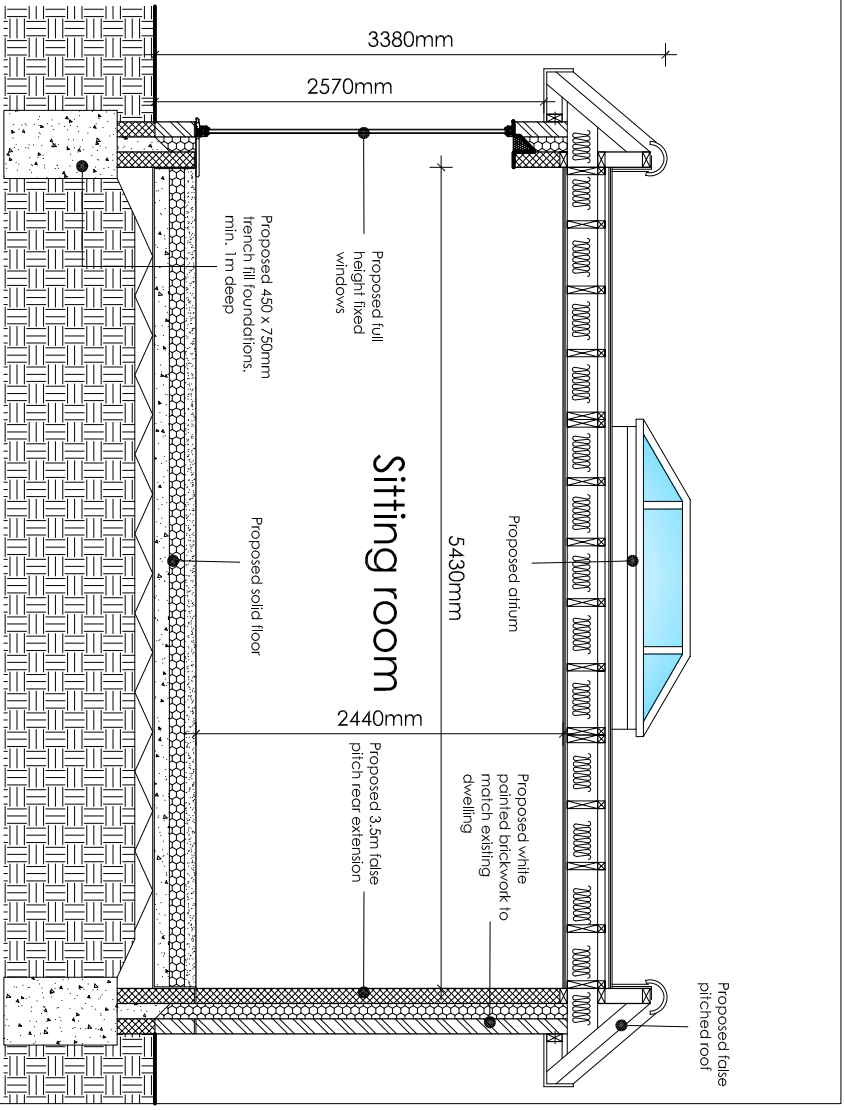

ama

afterbury moore associates

architectural &  
quantity  
surveying  
services

Unit 1 Gosling Croft Business Park  
Long Furlong  
Clapham, Worthing  
West Sussex BN13 3UT  
01903 871131  
cor@afterburymoore.co.uk

Client:  
  
Address of Works:  
7 Roundle Square  
Bognor Regis  
West Sussex  
PO22 8LA

Drawing Title:  
Proposed Rear Extension  
Permitted Development Issue

|             |        |                 |            |
|-------------|--------|-----------------|------------|
| Paper Size: | A3     | Date:           | June, 2020 |
| Job Number: | AR-147 | Drawing Number: | 03         |
|             |        | Revision:       | Revision   |

|   |      |           |  |
|---|------|-----------|--|
| General Notes:   |      |           |  |
| 1: Do not scale from these drawings (unless for planning purposes)   |      |           |  |
| 2: Drawings to be read in conjunction with the structural calculations and the building notes provided                                                                                            |      |           |  |
| 3: The client/contractor is advised to read the separate notes and the details provided in the structural calculations regarding the CDM regulations.                                             |      |           |  |
| 4: All work should be undertaken in accordance with the Building Regulations and the Building Control requirements of the Party Wall Act 1994.                                                    |      |           |  |
| 5: No work should be undertaken until all relevant Planning and Building Control have been received and approved in writing. Any work undertaken without consent is done so at the client's risk. |      |           |  |
| 6: All alterations to be checked on site prior to obtaining any relevant notices or permissions.                                                                                                  |      |           |  |
| 7: All structural calculations and notes relating to the structural foundations are to be approved and agreed with the Building Control Officer.                                                  |      |           |  |
| Revision   | Date | Amendment |  |
|   |      |           |  |
|   |      |           |  |
|   |      |           |  |

PROPOSED GROUND FLOOR PLAN 1:50

