


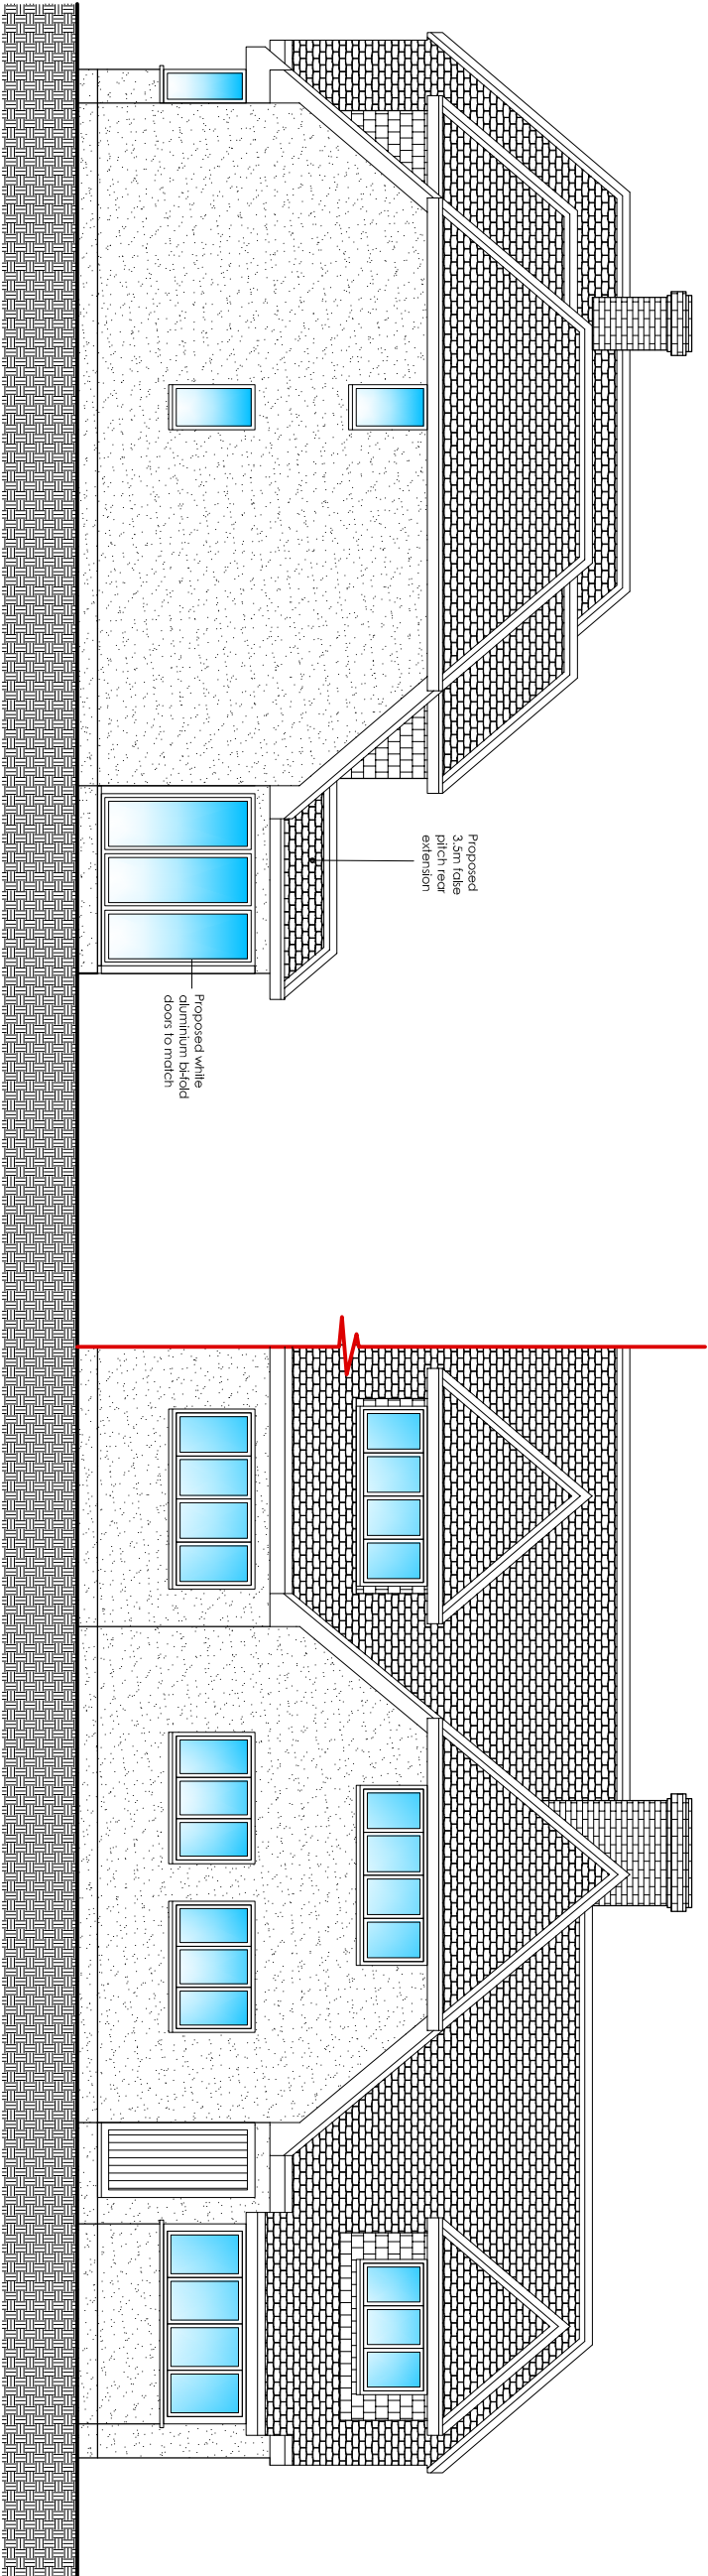


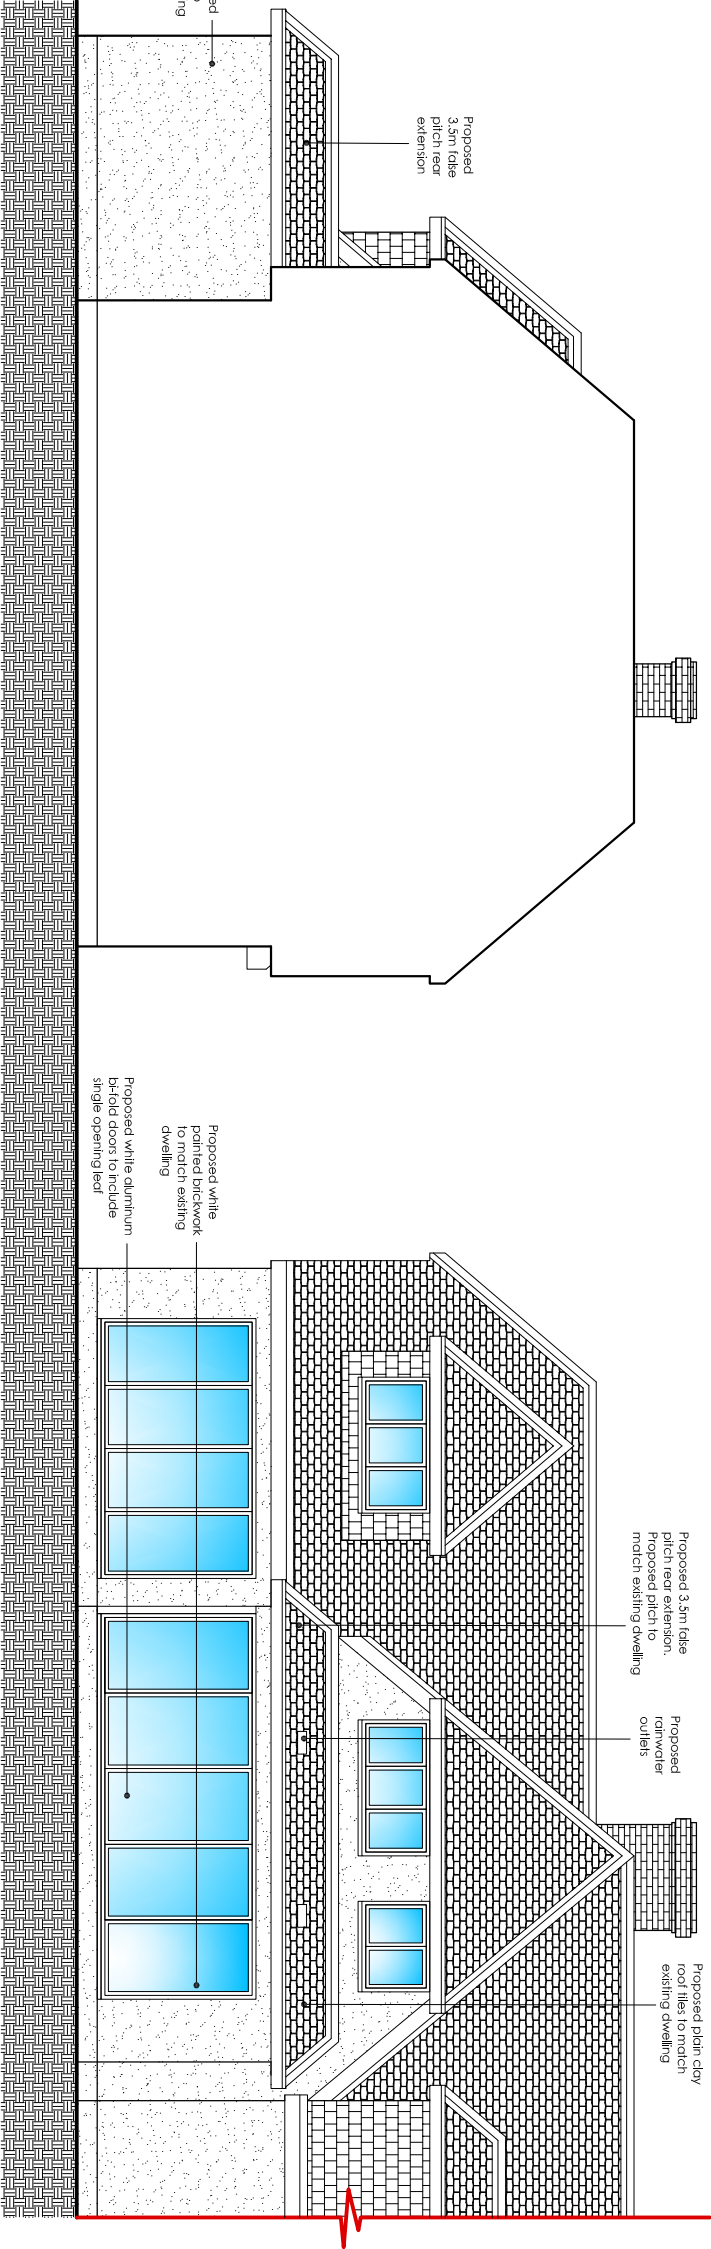

PROPOSED NORTH ELEVATION 1:100

 

PROPOSED SOUTH ELEVATION 1:100

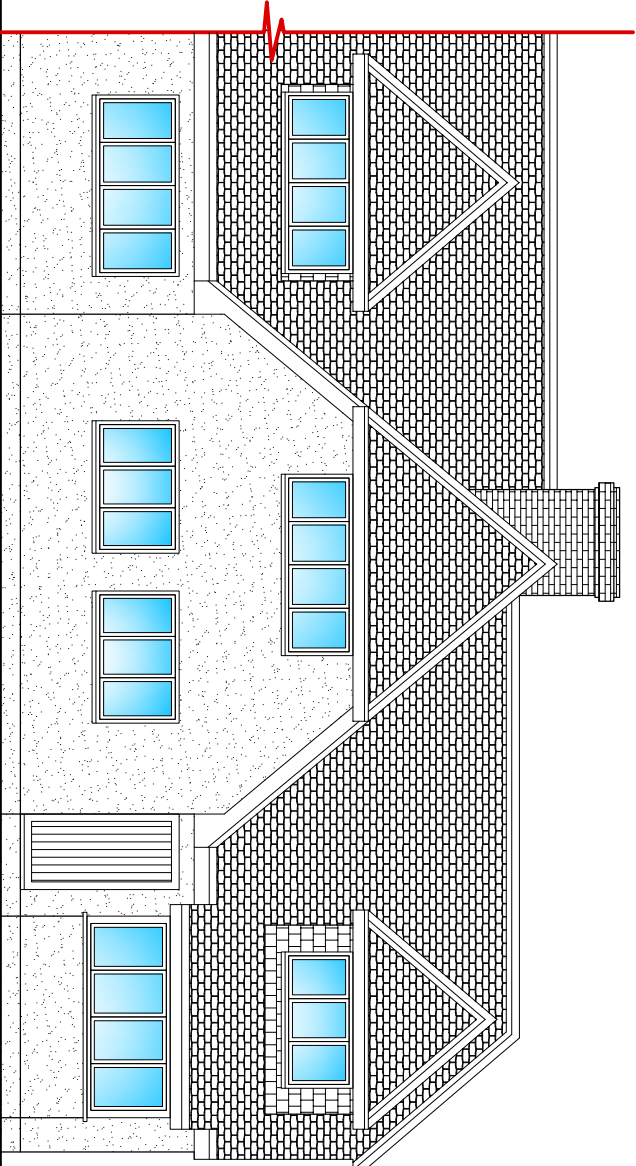

PROPOSED EAST ELEVATION 1:100

ama architectural & quantity surveying services

Unit 1 Gosling Croft Business Park
Long Fulford
Clapham, Worthing
West Sussex, BN13 3UT
01903 871131
cinfo@afterburymoore.co.uk

Client:

Address of Works: 7 Roundle Square
Bognor Regis
West Sussex
PO22 8LA

Drawing Title: Proposed Rear Extension
Permitted Development Issue

Paper Size:	A3	Date:	June, 2020
Job Number:	AR-147	Drawing Number:	04
		Revision:	Revision

General Notes:

- 1: Do not scale from these drawings (unless for planning purposes)
- 2: Drawings to be used in conjunction with the structural calculations and the building notes provided.
- 3: The client/contractor is advised to read the separate notes and the details provided in the structural calculations regarding the CDM regulations.
- 4: All drawings are to be checked on site prior to ordering any materials, fixtures or components.
- 5: No work should be undertaken until all contents (Planning and Building Control) have been received and approved in writing. Any work undertaken without consent is done so at the client's risk.
- 6: All alterations to be checked on site prior to ordering any materials, fixtures or components.
- 7: All alterations and items being any structural loads are to be approved and agreed with the Building Control Officer.

Revision	Date	Amendment