




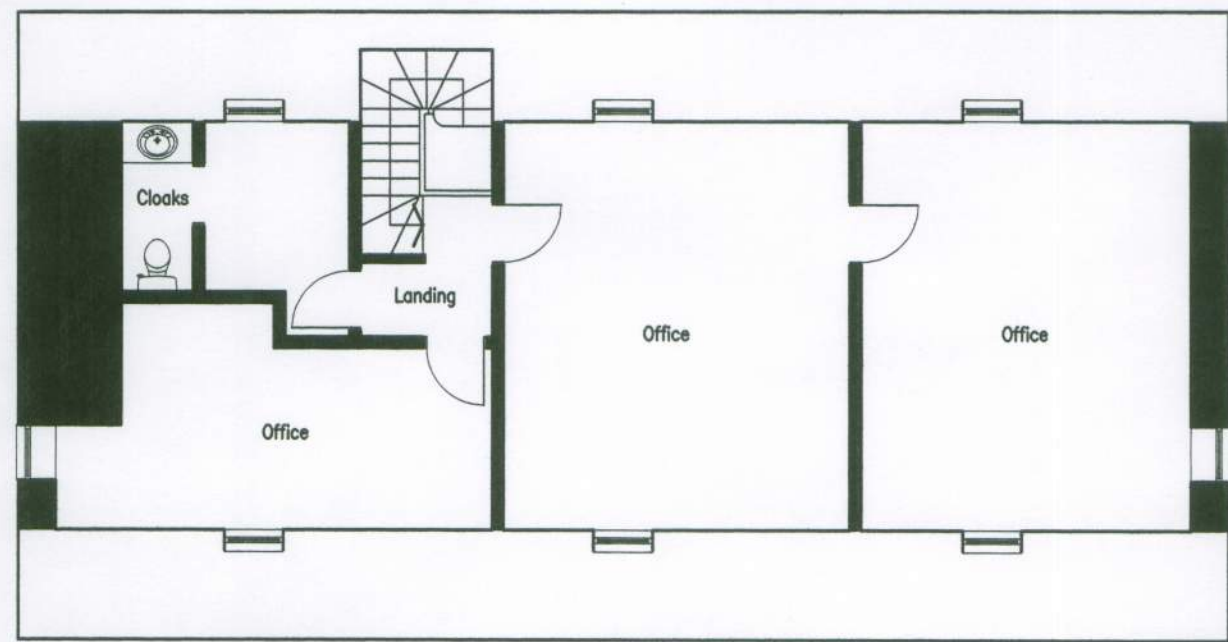


EXISTING SECOND FLOOR PLAN
Scale 1:100

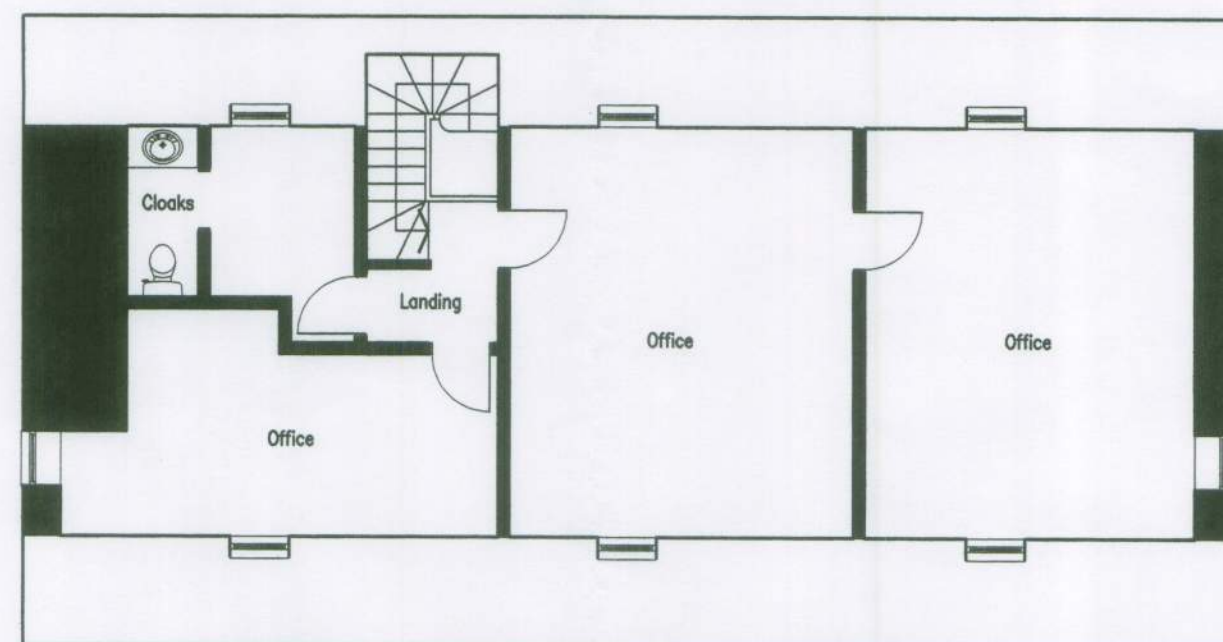


PROPOSED SECOND FLOOR PLAN
Scale 1:100

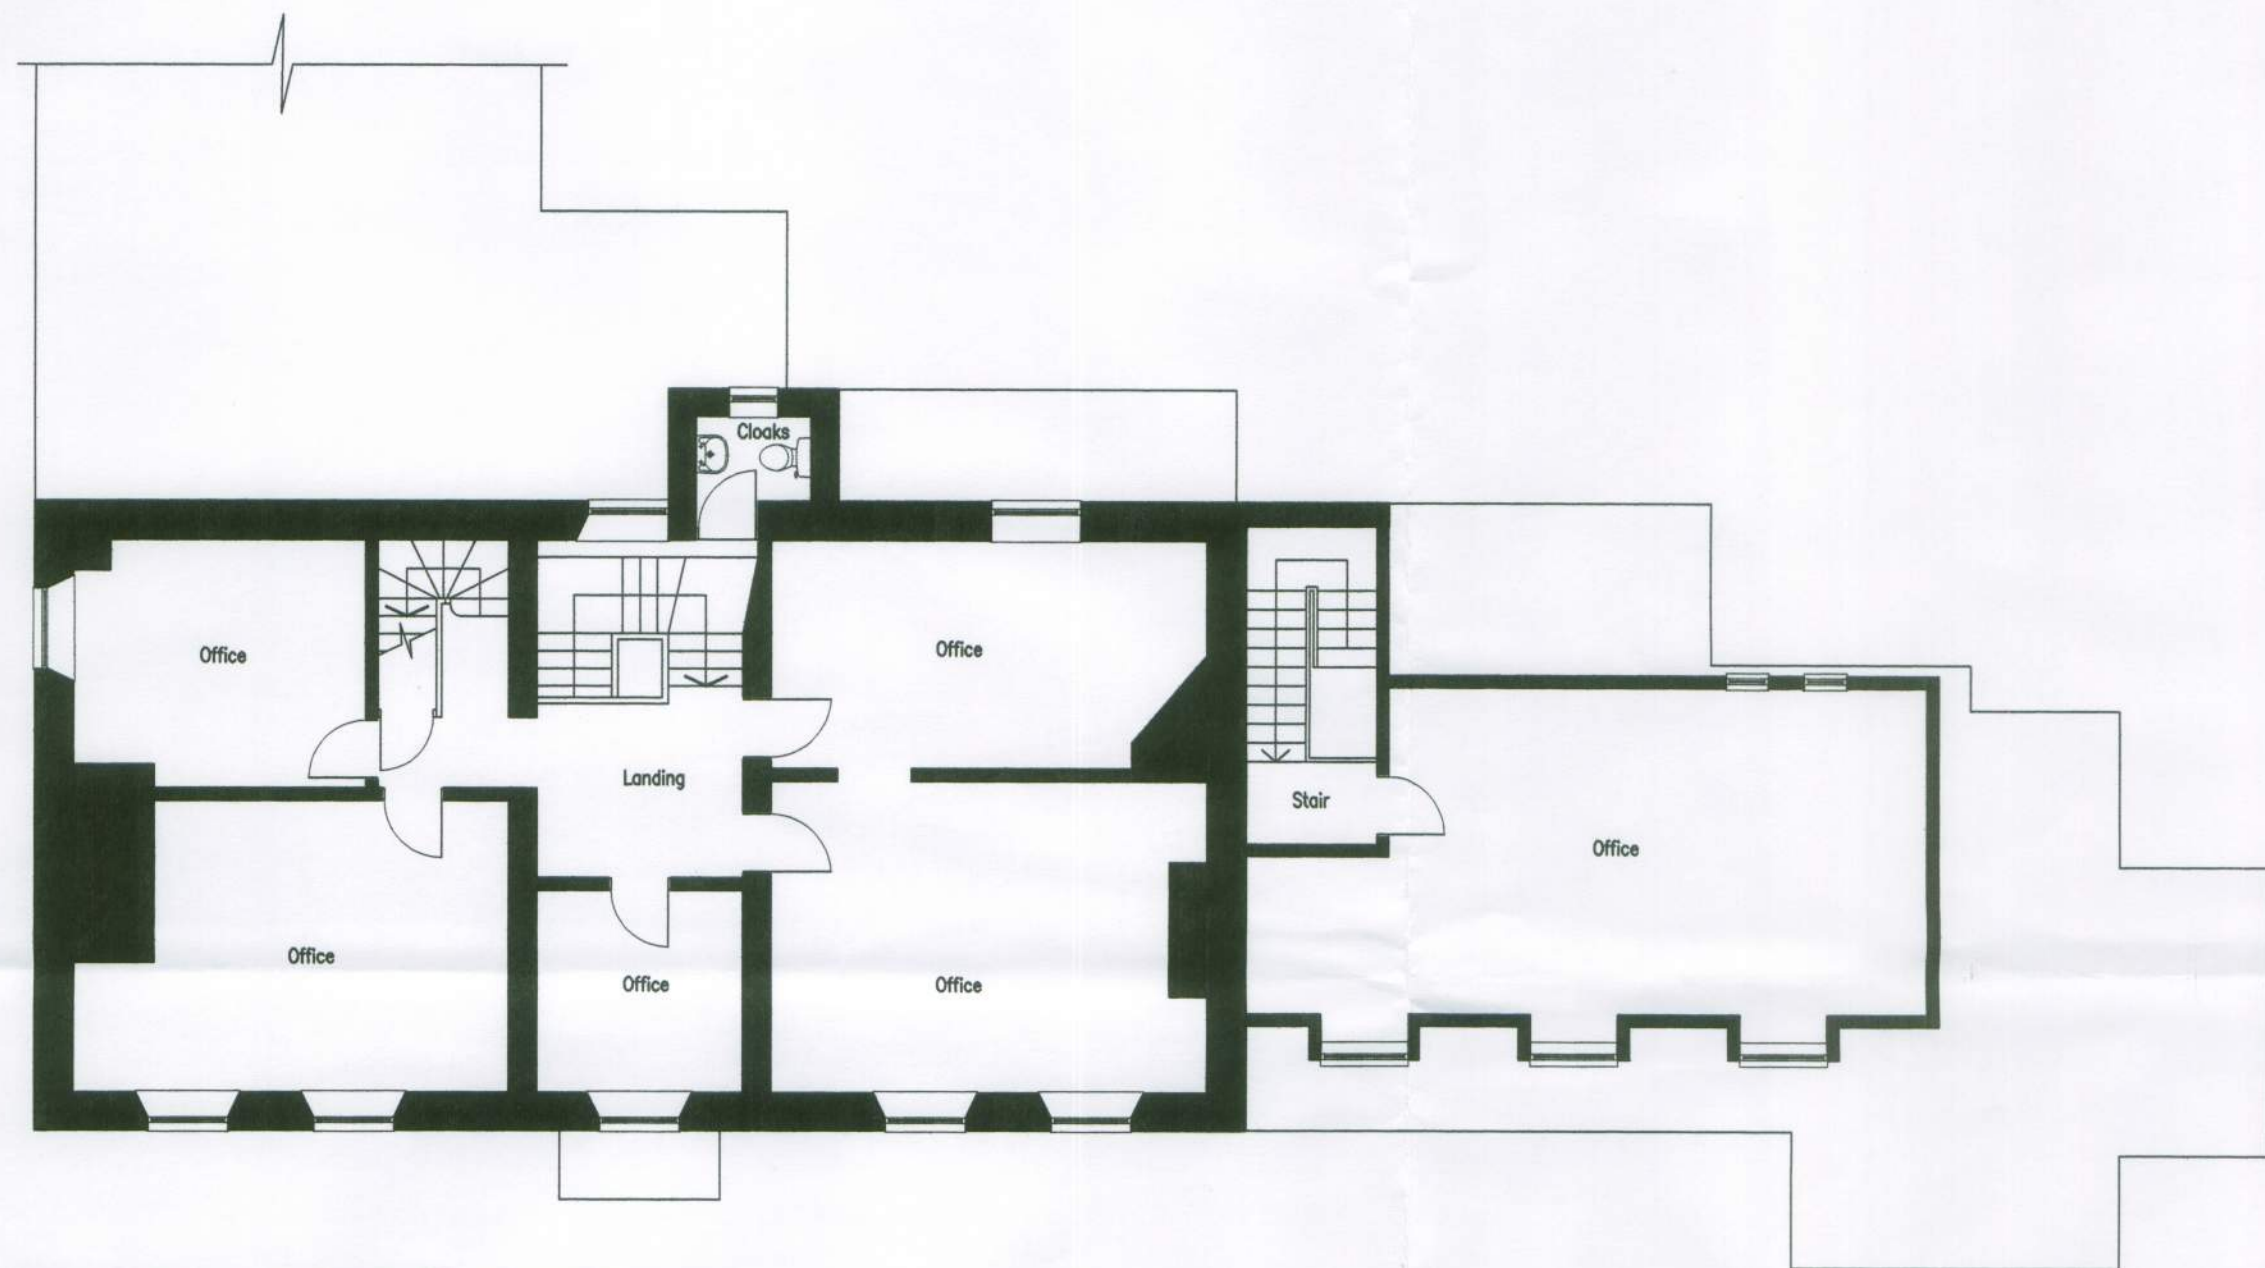



EXISTING FIRST FLOOR PLAN
Scale 1:100

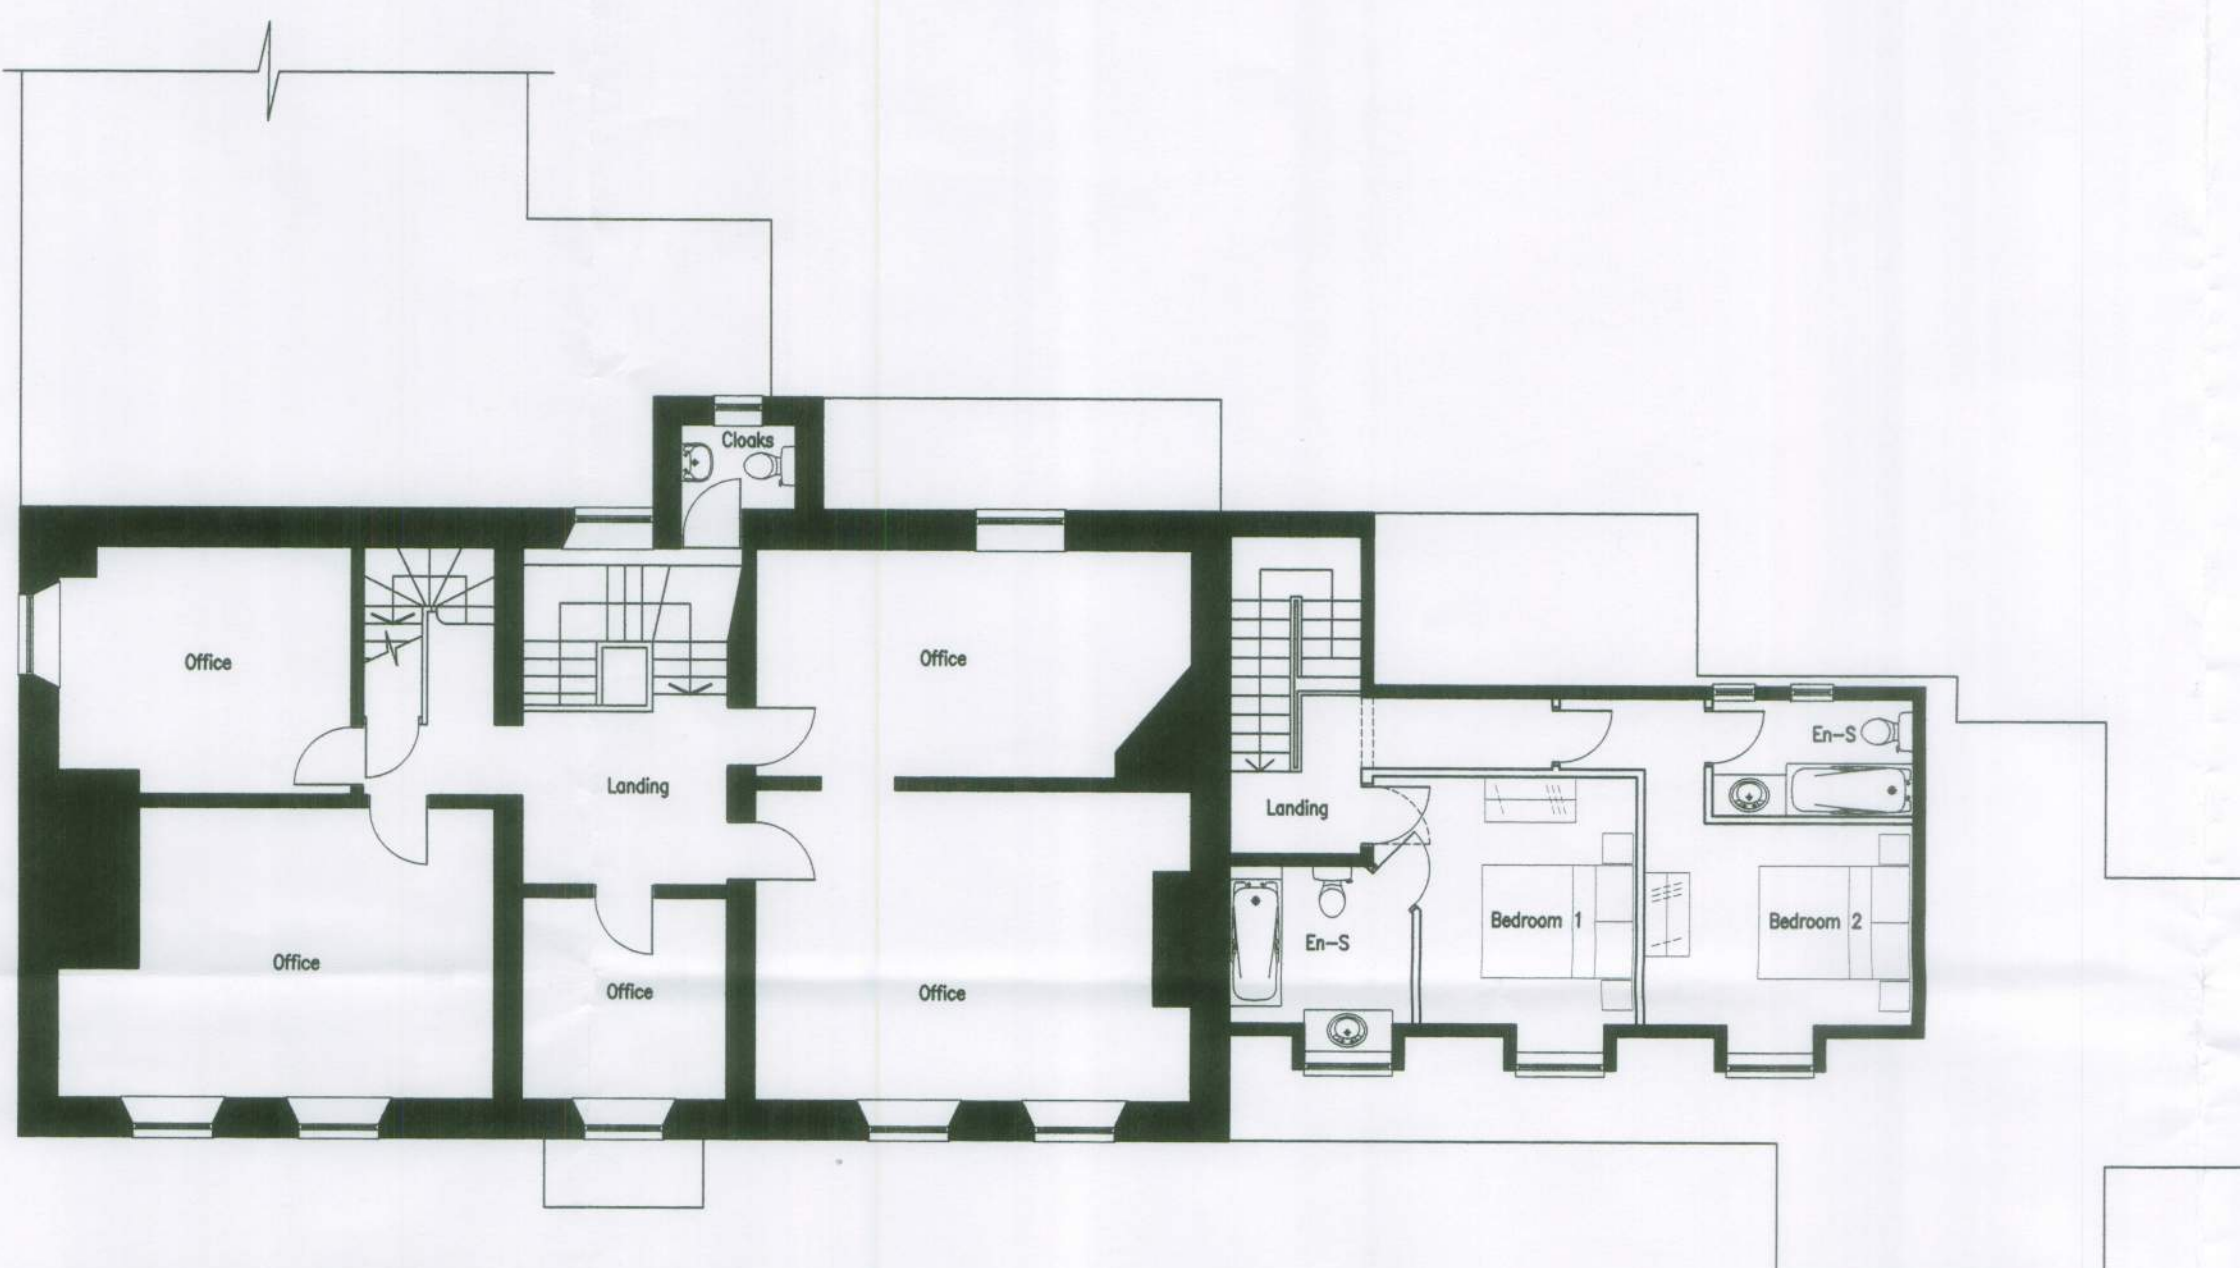

PROPOSED FIRST FLOOR PLAN
Scale 1:100

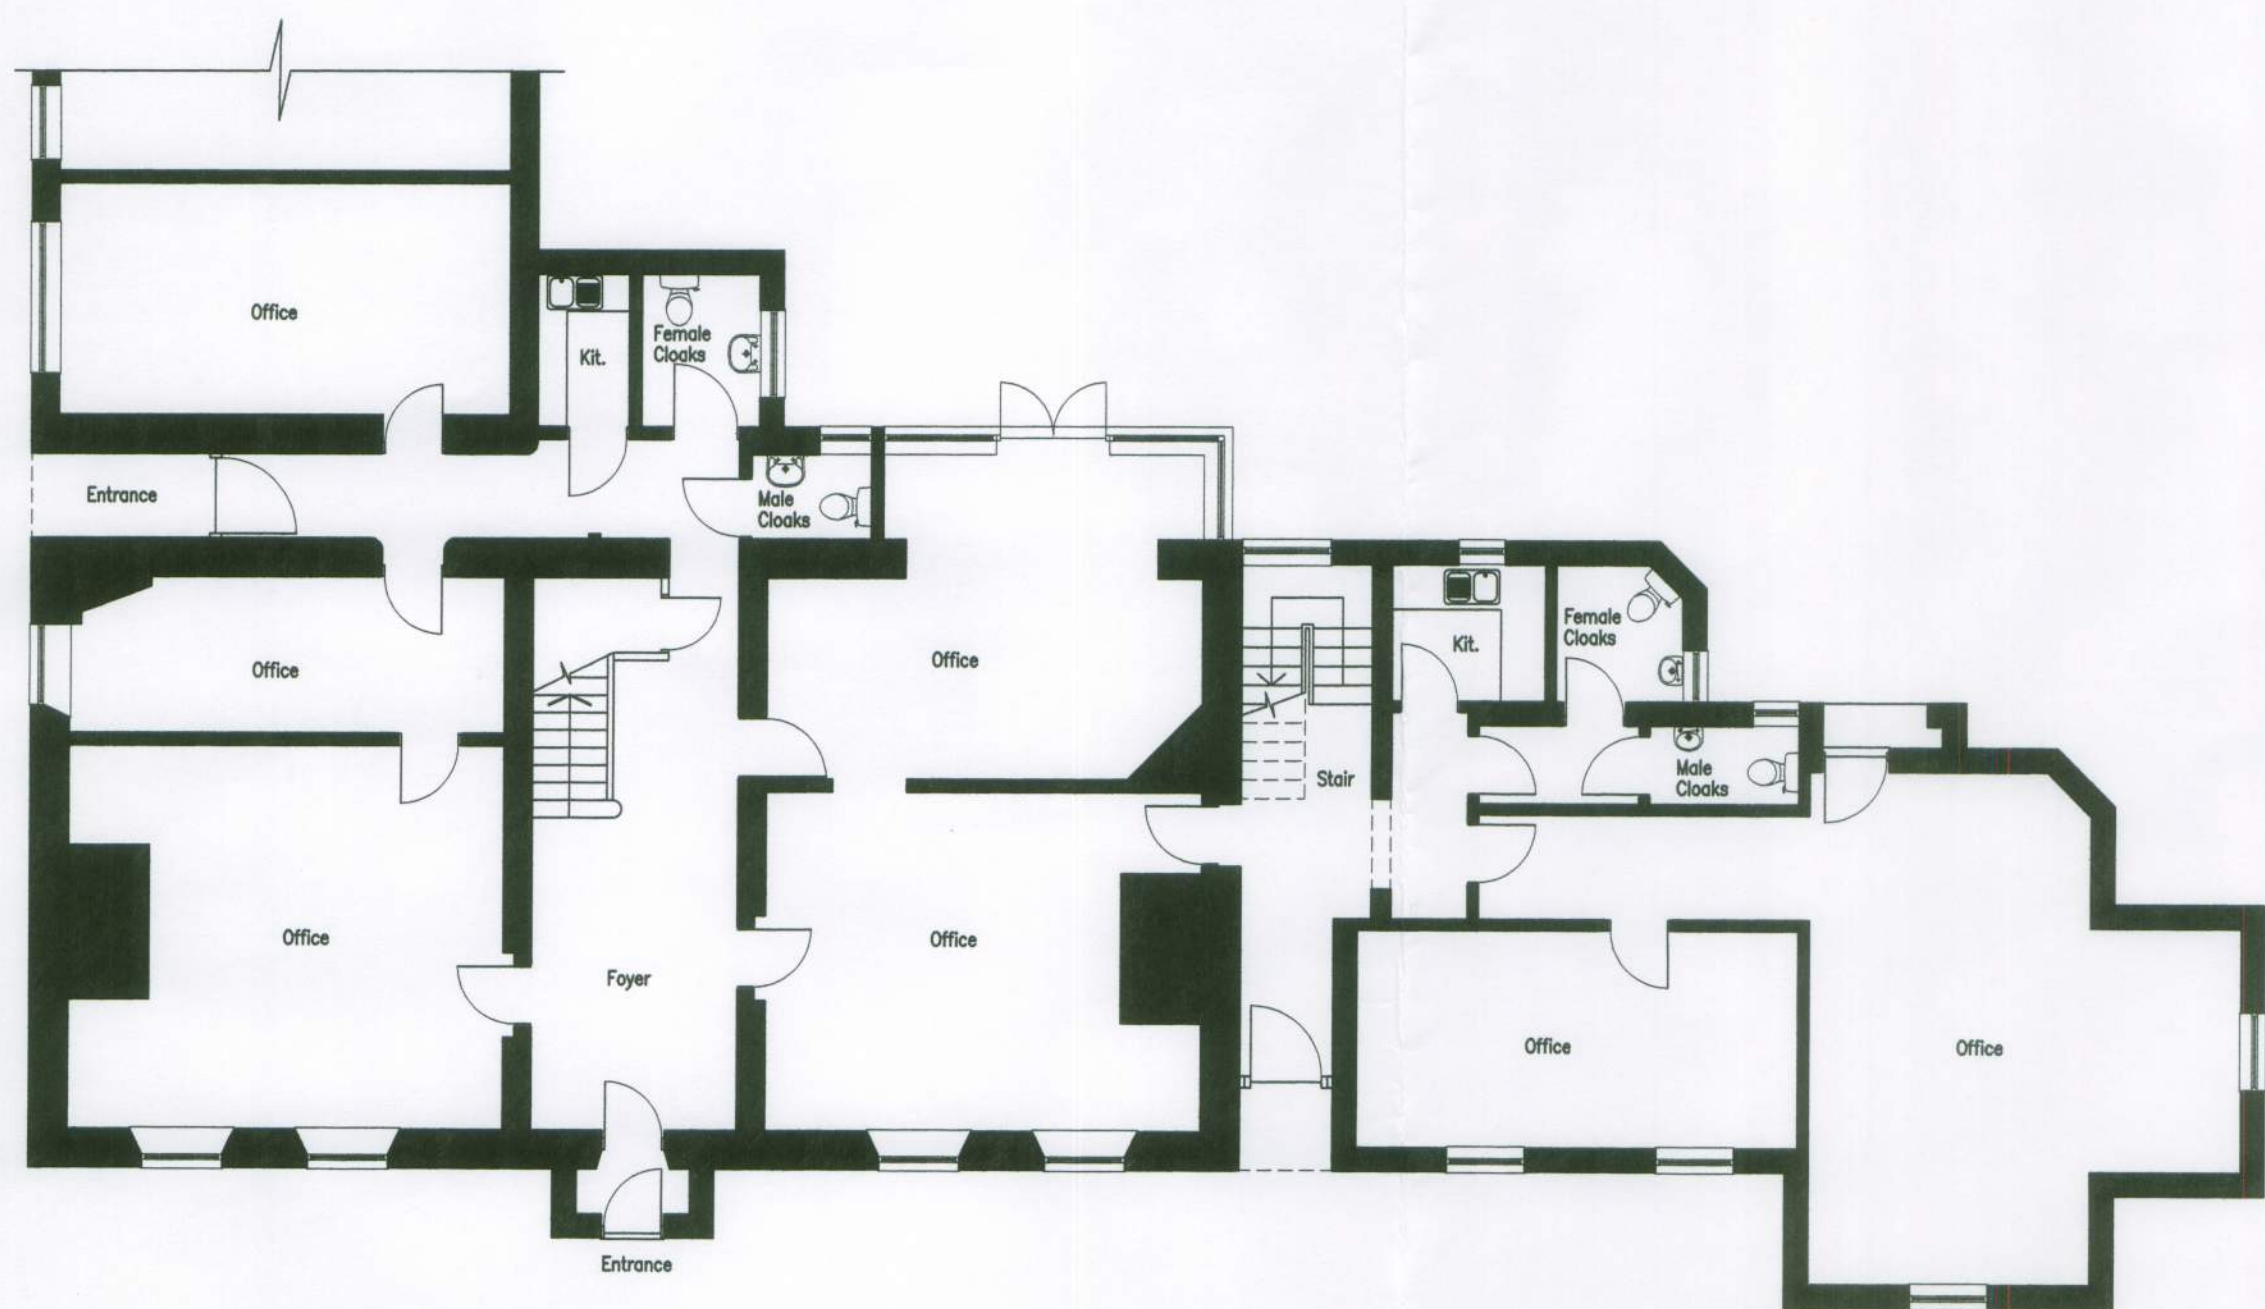

EXISTING GROUND FLOOR PLAN
Scale 1:100

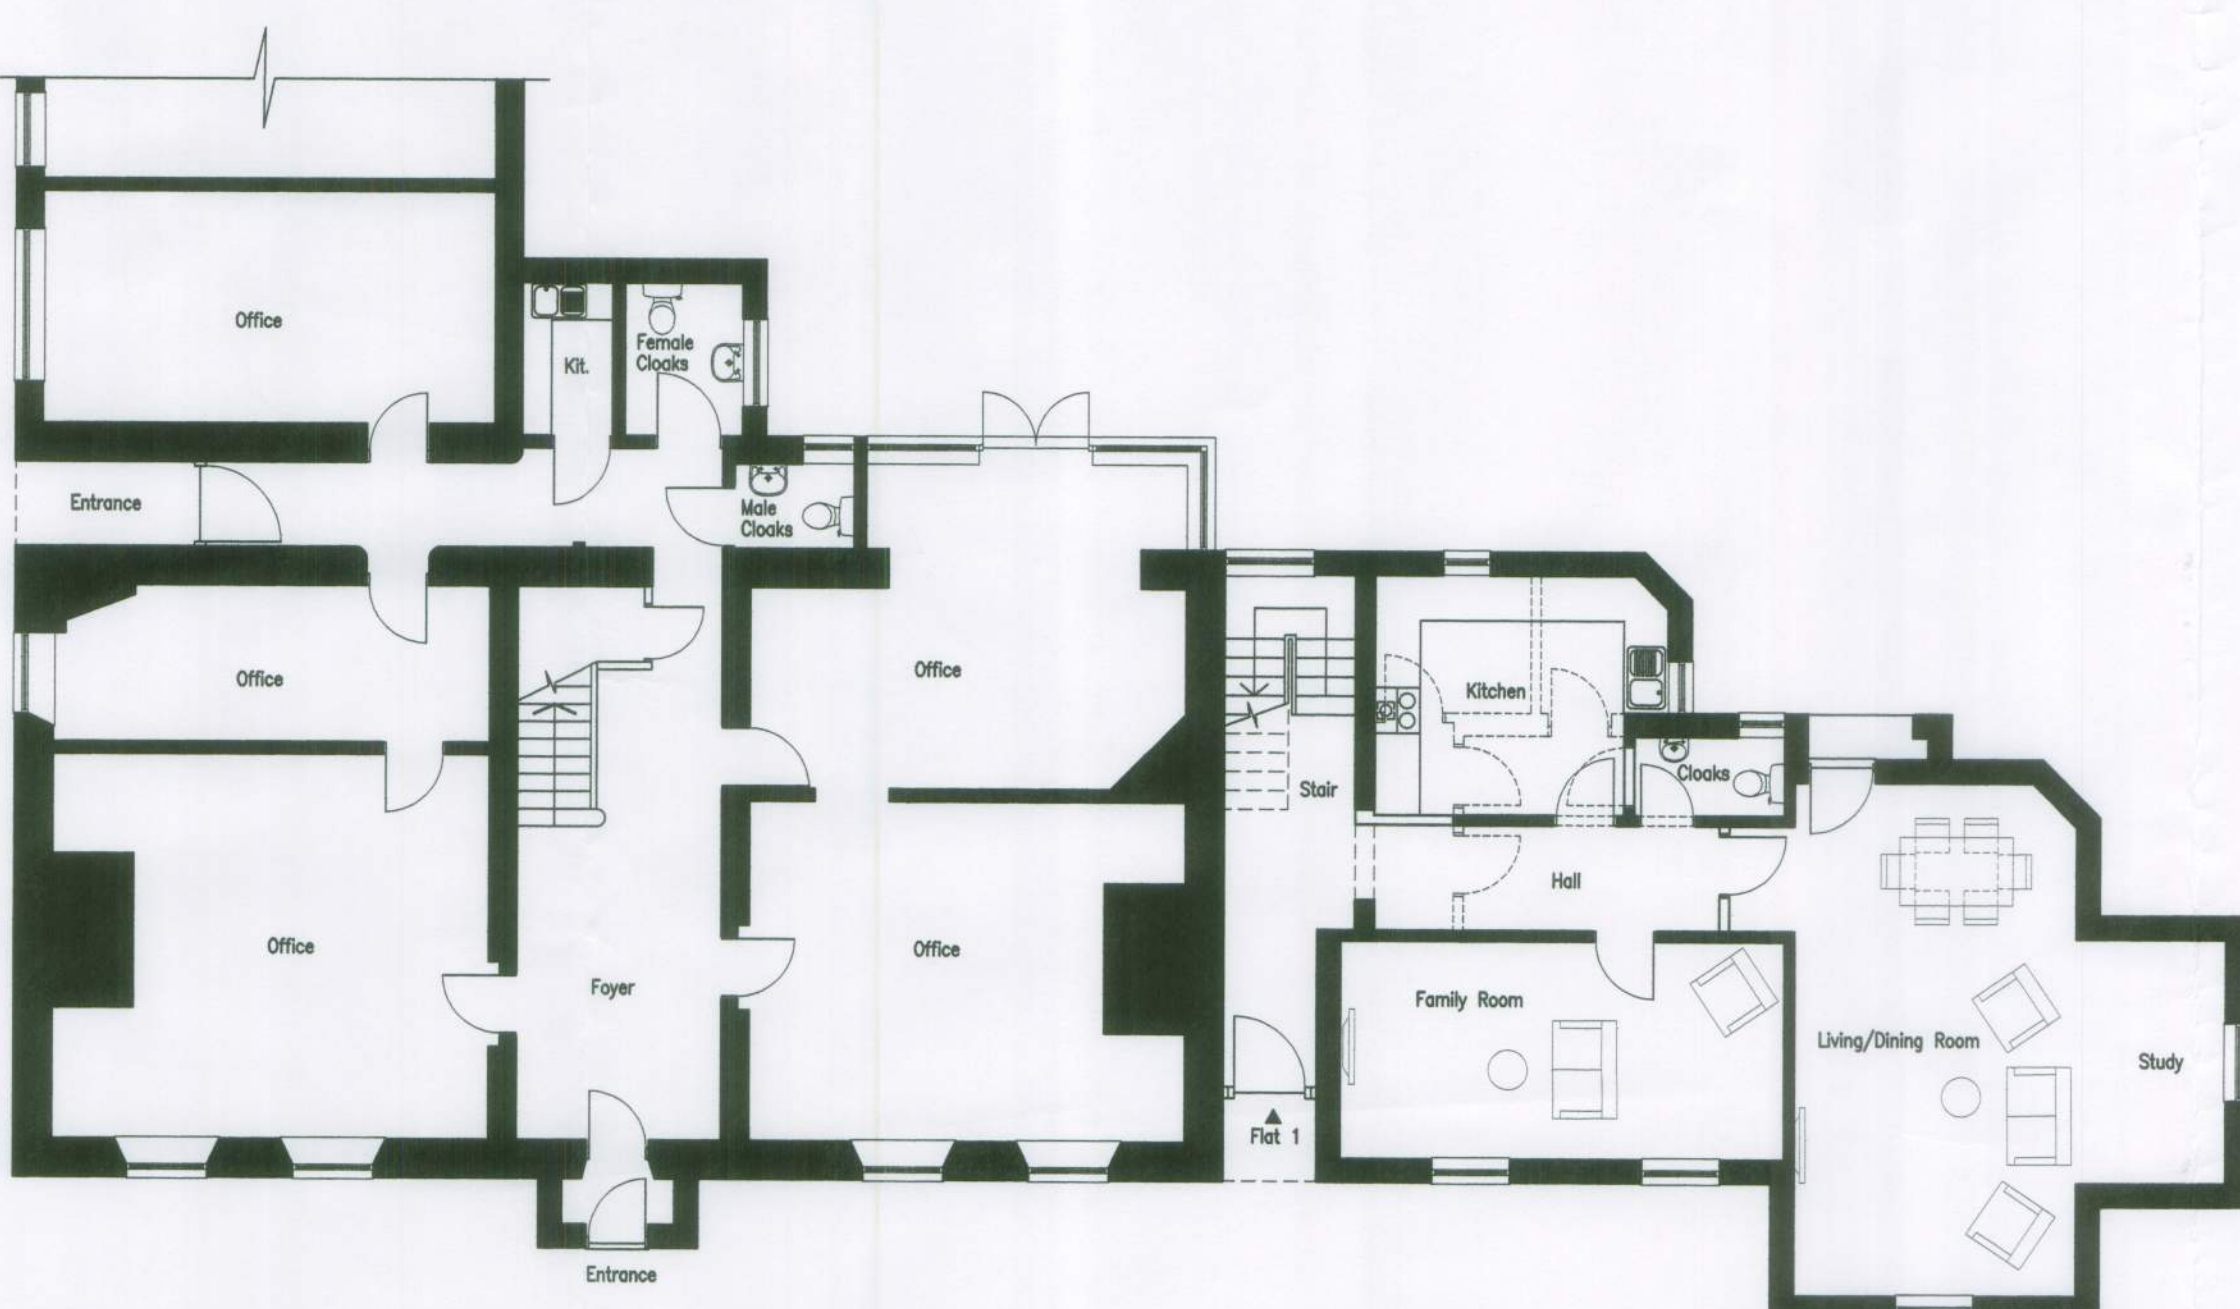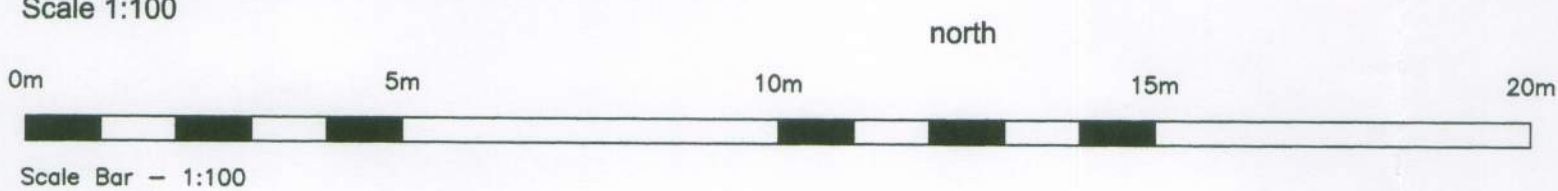


PROPOSED GROUND FLOOR PLAN
Scale 1:100

Floor plans based on Roy C. King drawings
All dimensions and room sizes subject to
an accurate measured survey being undertaken.

No dimensions to be scaled from drawing except for planning purposes.
The contractor should check all dimensions on site.
It is the contractors responsibility to ensure compliance with
Building Regulations.
C.D.M. Regs. 2007. The Client is advised of his responsibilities
to appoint a Planning Supervisor under these Regs.
All works to comply with the C.D.M. Regs. 2007.
The Party Wall Act. 1996 The property owner is advised of the
requirements of the Act, & the requirement to serve a Party Wall
Notice on any adjoining owners as required under the act.

REVISIONS:

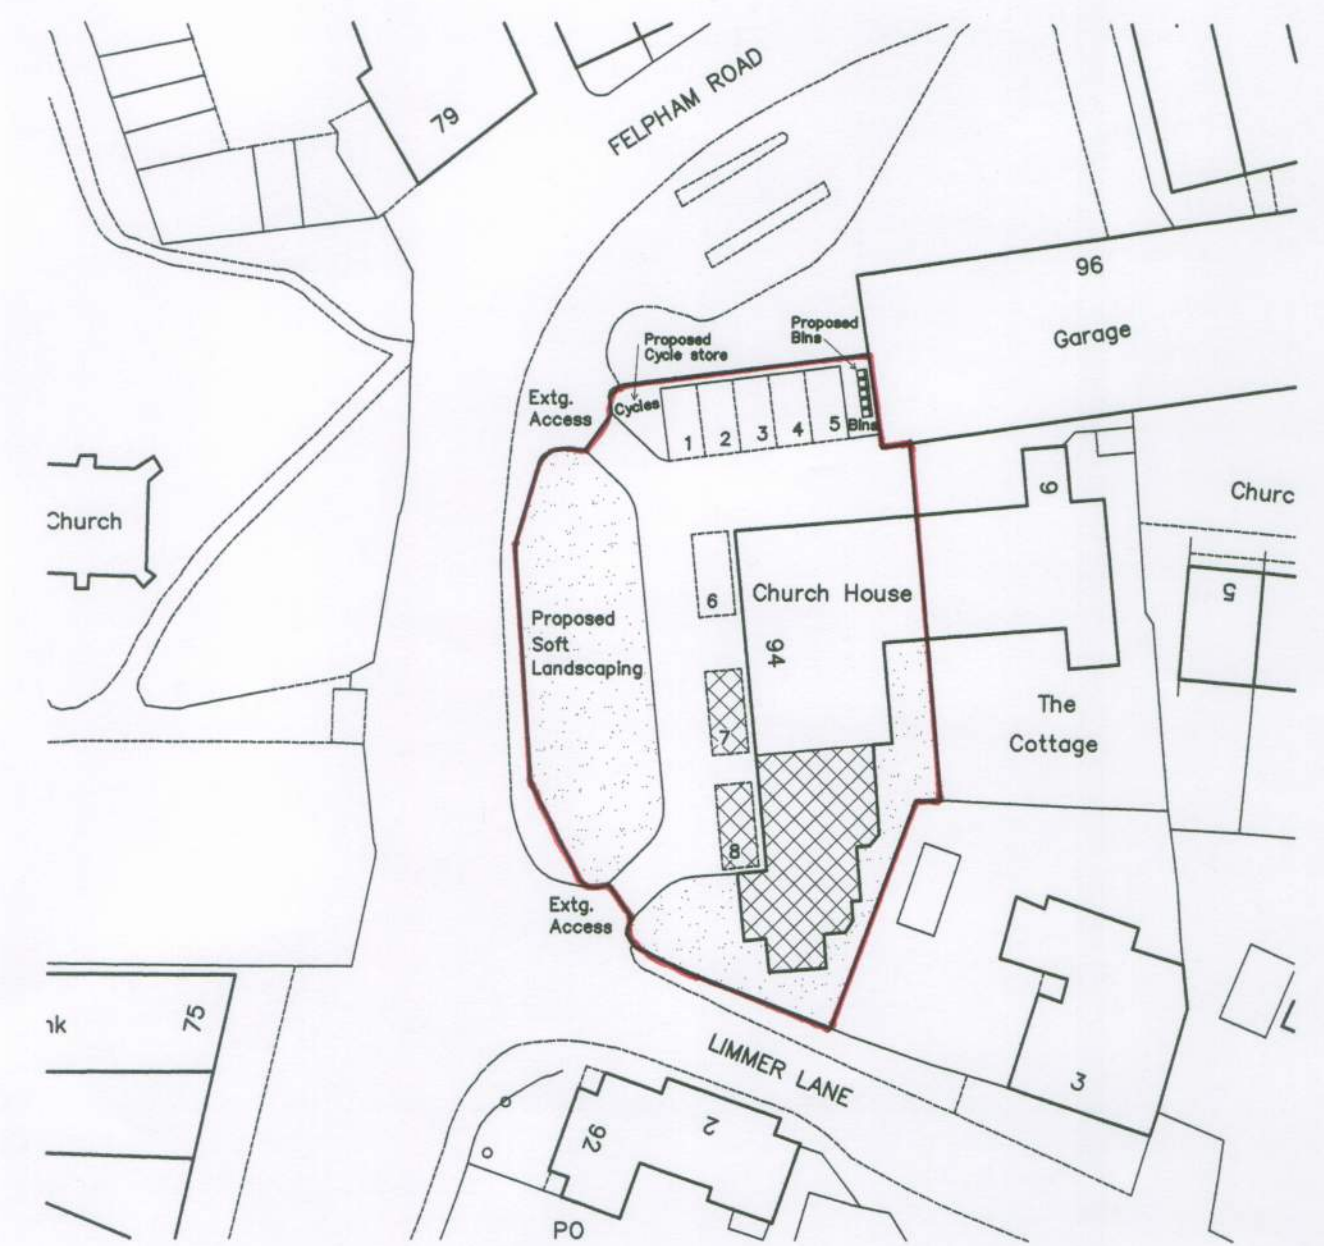

BLOCK PLAN
Scale 1:500



LOCATION PLAN
Scale 1:1250



Information supplied based on Promap.
All dimensions and distances subject to
an accurate site survey being undertaken.

ADCS

Architectural Design
Computer Services

30 Foxley Lane
Worthing
West Sussex
BN13 3AD
Tel: 01903 260701
E-mail:
adcs@sky.com

Client

R.H.DAVIES INVESTMENTS LIMITED

Project **CHANGE OF USE B1 TO C3
CHURCH HOUSE,
94 FELPHAM ROAD, FELPHAM
WEST SUSSEX PO22 7PG**

Drawing

**EXISTING & PROPOSED
FLOOR PLANS**

Scale	Date	Drawn
1:100 @ A1	17.07.13	TP

Drawing No.	Revision
1242/P010	

1242/P010