

No dimensions to be scaled from drawing except for planning purposes.
The contractor should check all dimensions on site.
It is the contractors responsibility to ensure compliance with Building Regulations.
C.D.M. Regs. 2007. The Client is advised of his responsibilities to appoint a Planning Supervisor under these Regs.
All works to comply with the C.D.M. Regs. 2007
The Party Wall Act. 1996 The property owner is advised of the requirements of the Act, & the requirement to serve a Party Wall Notice on any adjoining owners as required under the act.

REVISIONS:
A. 16.01.12 Elevations updated following survey.
B. 18.01.12 Proposed dormers to rear elevation omitted.
C. 05.07.12 Second floor dormer windows reinstated as existing.



NO ALTERATIONS ARE REQUIRED EXTERNALLY TO THIS ELEVATION

FRONT
PROPOSED ELEVATIONS
Scale 1:100



NO ALTERATIONS ARE REQUIRED EXTERNALLY TO THIS ELEVATION

SIDE




NO ALTERATIONS ARE REQUIRED EXTERNALLY TO THIS ELEVATION

REAR



NO ALTERATIONS ARE REQUIRED EXTERNALLY TO THIS ELEVATION

SIDE

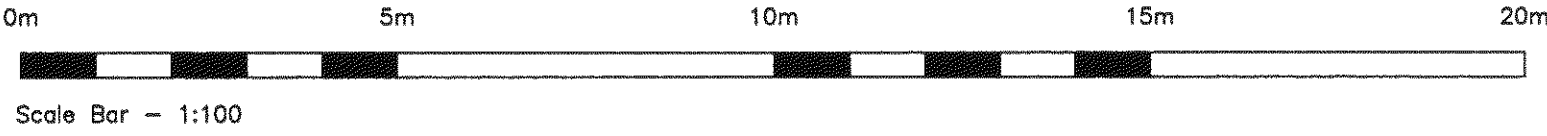

ADCS

Architectural Design

Computer Services

30 Foxley Lane
Worthing
West Sussex
BN13 3AD
Tel: 01903 260701
E-mail:
adcs@sky.com

Client

R.H.DAVIES INVESTMENTS LIMITED

Project

CHANGE OF USE B1 TO C3
CHURCH HOUSE,
94 FELPHAM ROAD, FELPHAM
WEST SUSSEX PO22 7PG

Drawing

PROPOSED ELEVATIONS

Scale

1:100 @ A1

Date

07.01.12

Drawn

TP

Drawing No.

1242/P05

Revision

C