




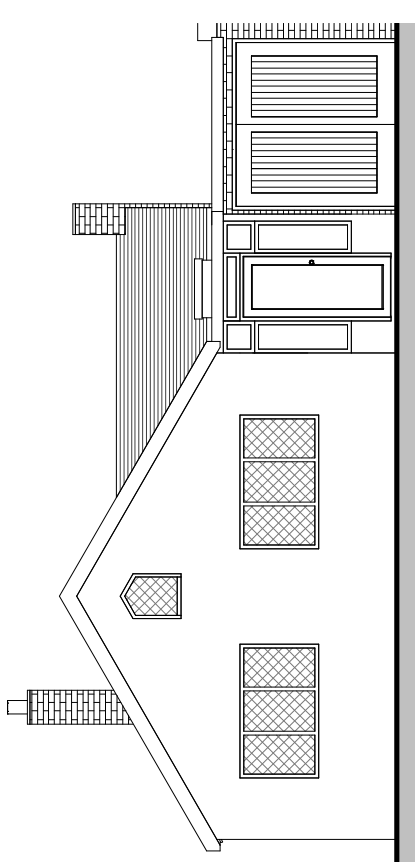


Existing North Elevation
1 : 100

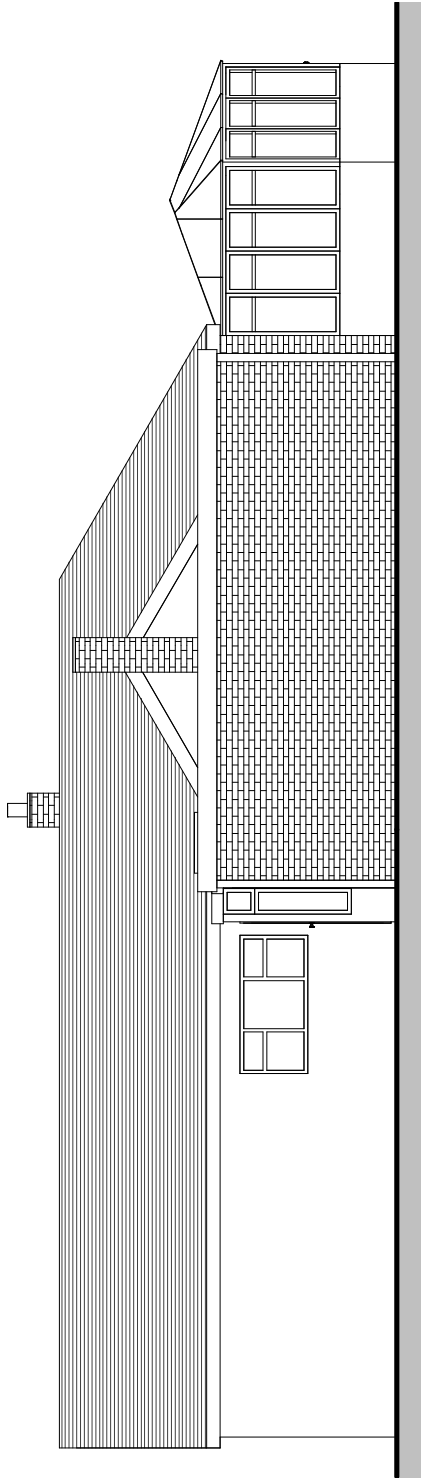


Existing West Elevation
1 : 100

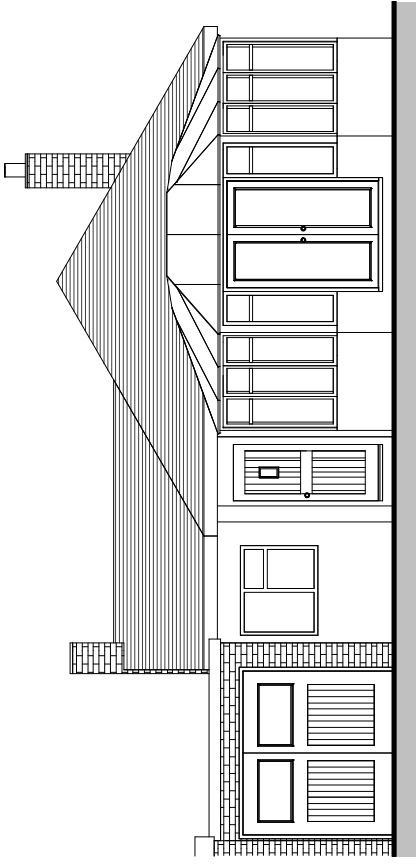


Existing South Elevation
1 : 100

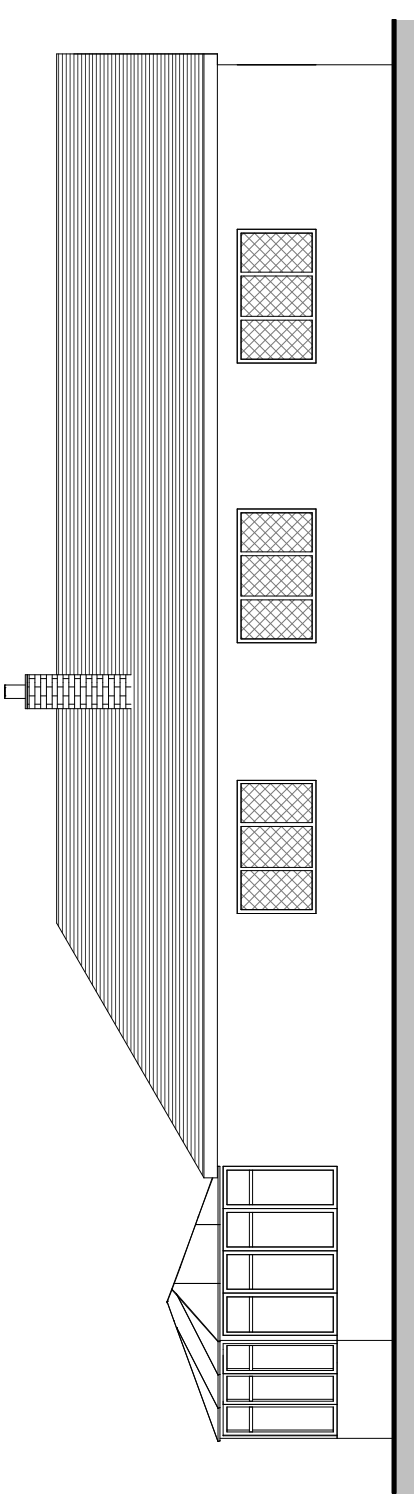

Existing East Elevation
1 : 100

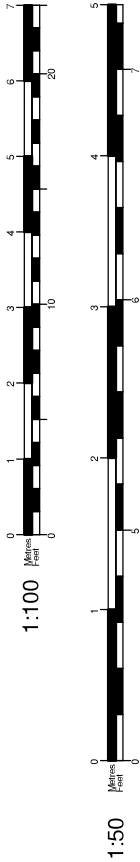

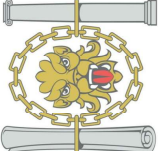

Tel: 0800 6127 664
www.yourhomeplans.co.uk



Your Home Plans

These drawings are for approval purposes. Materials and products should not be ordered based on scaling from drawings as errors may occur along existing building lines. All measurements and supporting elements are to be checked on site. Refer to Your Home Plans if any discrepancies are found.

Existing Elevations			
Project number	6WHI-19	A101	
Date	26th June 2019		
Drawn by	JG		
Checked by	Checker	Scale	1 : 100