



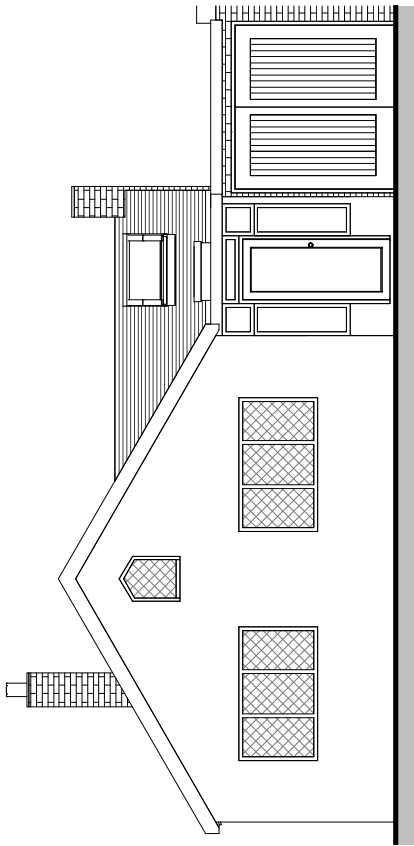


Proposed North Elevation
1 : 100

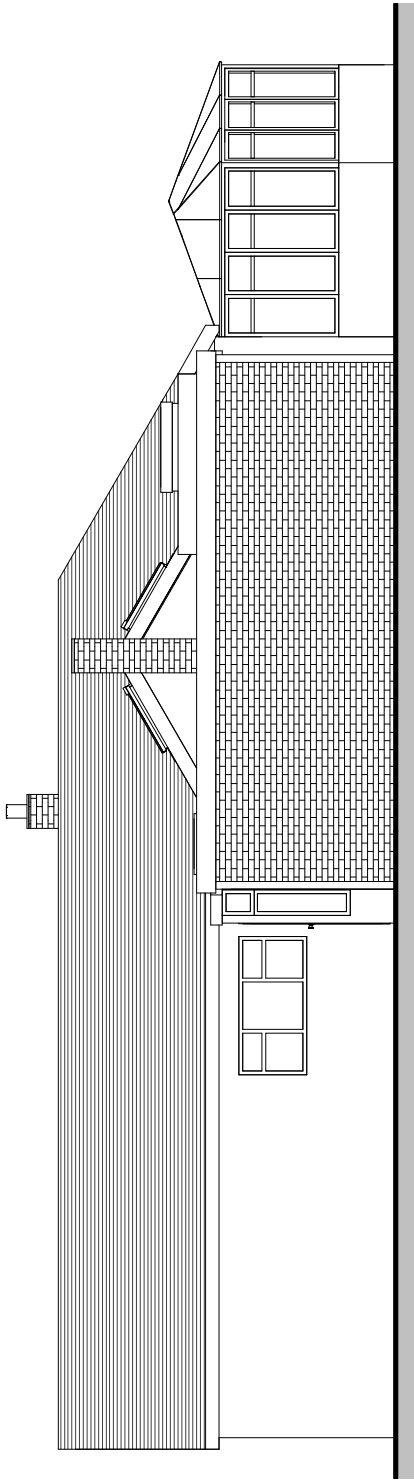


Proposed West Elevation
1 : 100



Materials to
match existing

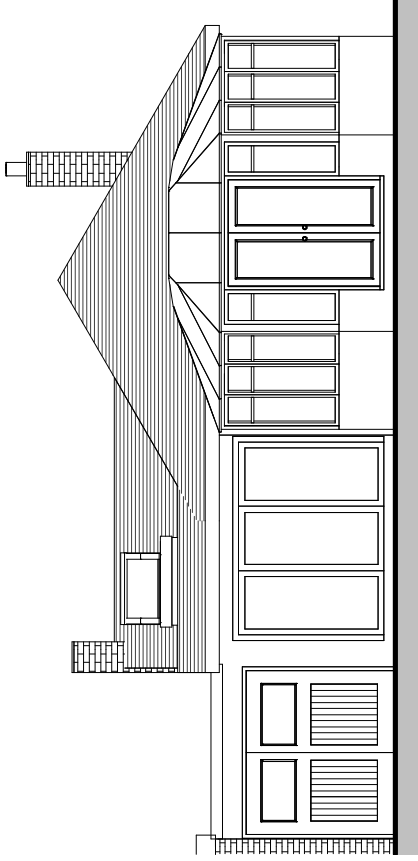


Proposed South Elevation
1 : 100

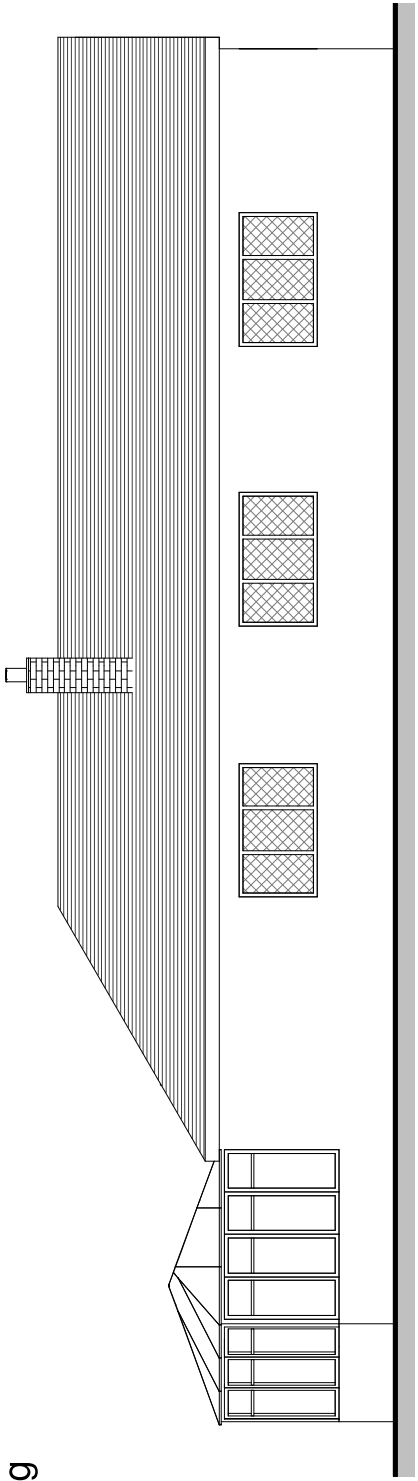

Proposed East Elevation
1 : 100

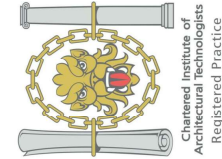 

Tel: 0800 6127 664
www.yourhomeplans.co.uk

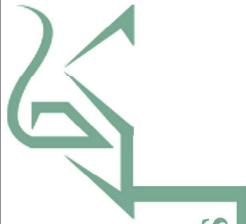

Your Home Plans

These drawings are for approval purposes.
Materials and products should not be ordered
based on scaling from drawings as errors
may occur along existing building lines. All
measurements and supporting elements are
to be checked on site. Refer to Your Home
Plans if any discrepancies are found.

Mr C Jeram
6 Whitelands
Bognor Regis
West Sussex
PO22 8JF

Proposed Elevations

Project number	6WHI-19	A102
Date	26th June 2019	
Drawn by	JG	
Checked by	Checker	Scale
		1 : 100