


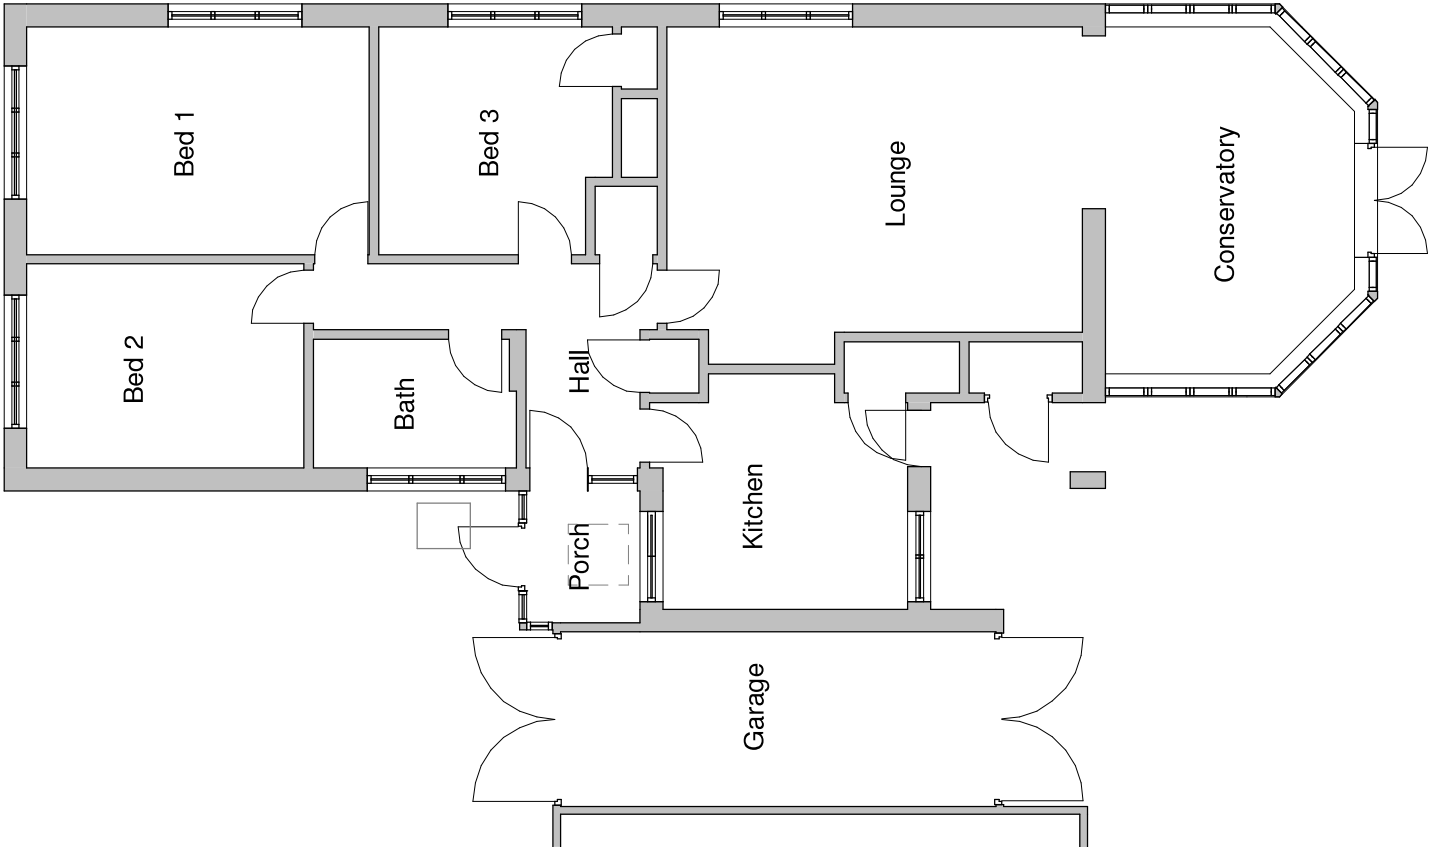


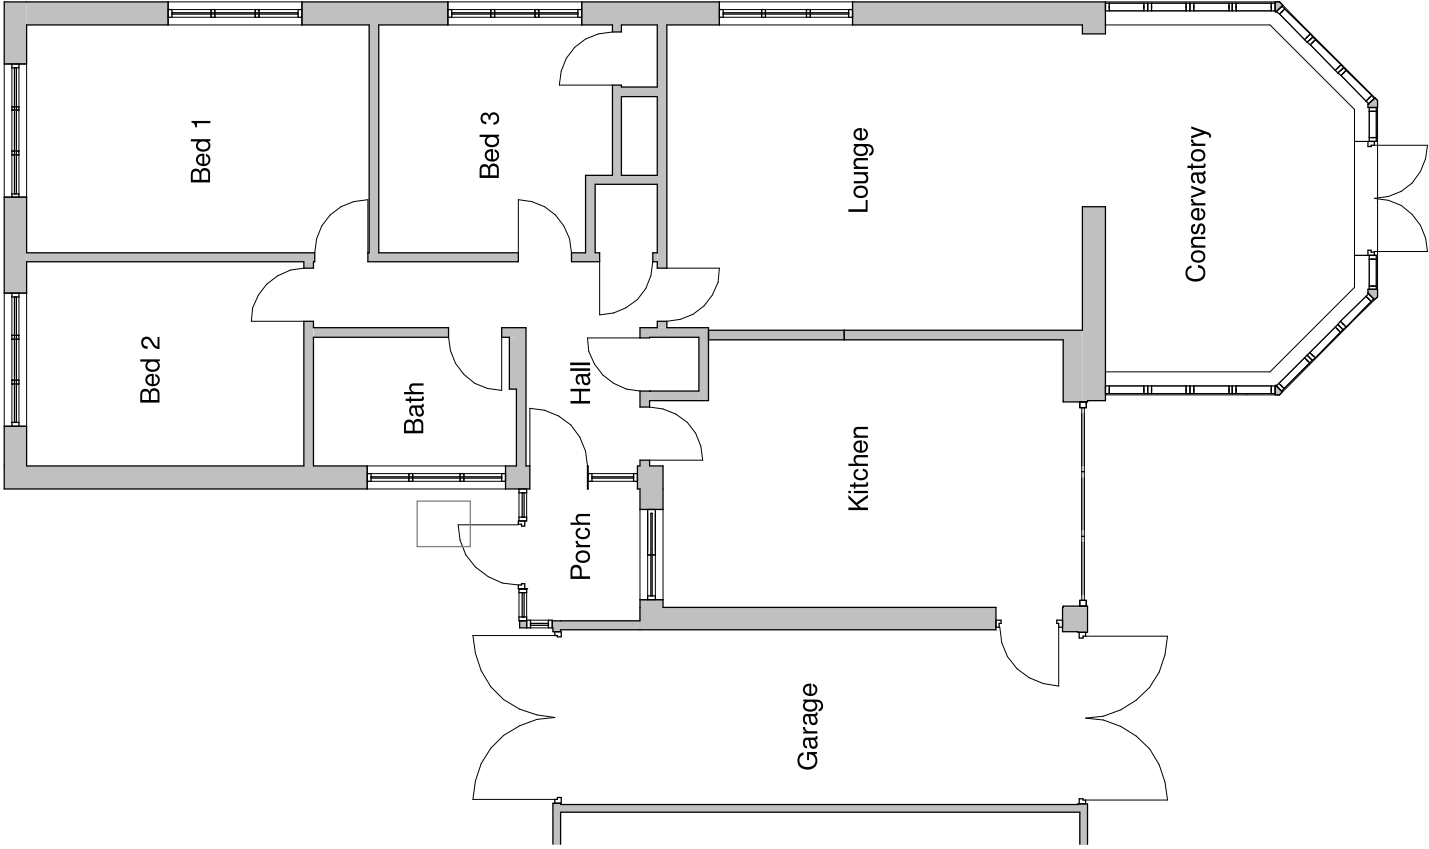

Existing Ground Floor
1 : 100

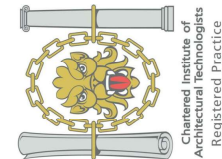

Proposed Ground Floor
1 : 100

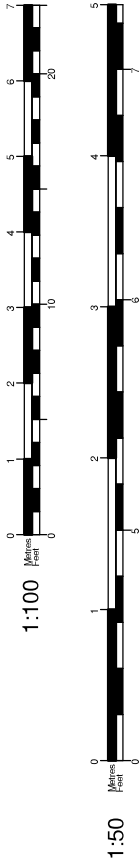

Tel: 0800 6127 664
www.yourhomeplans.co.uk



Your Home Plans

Mr C Jeram
6 Whitelands
Bognor Regis
West Sussex
PO22 8JF

Floor Plans

Project number	6WHI-19
Date	26th June 2019
Drawn by	JG
Checked by	Checker
Scale	1 : 100

A103

These drawings are for approval purposes. Materials and products should not be ordered based on scaling from drawings as errors may occur along existing building lines. All measurements and supporting elements are to be checked on site. Refer to Your Home Plans if any discrepancies are found.