



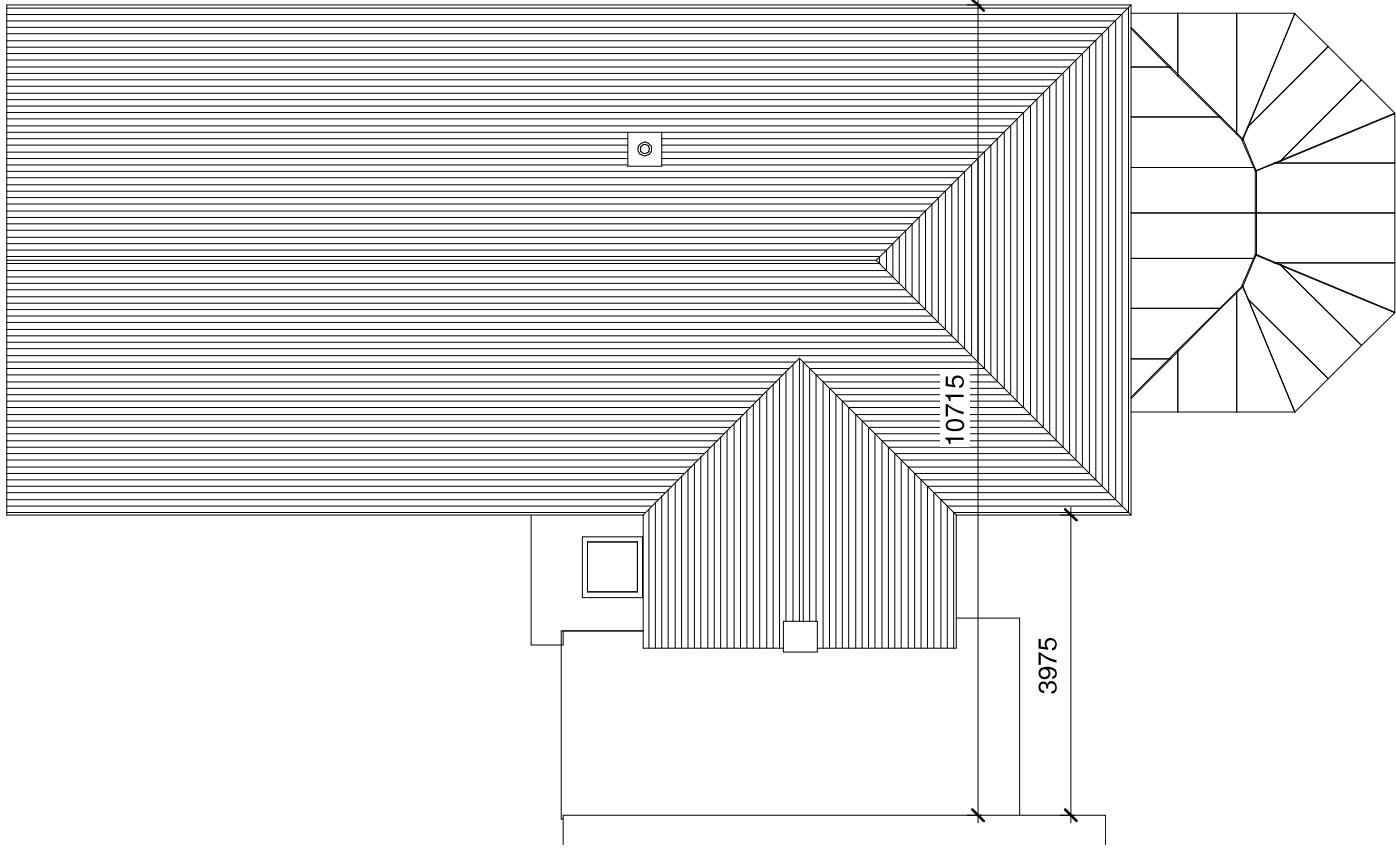


Existing Roof Plan

1 : 100

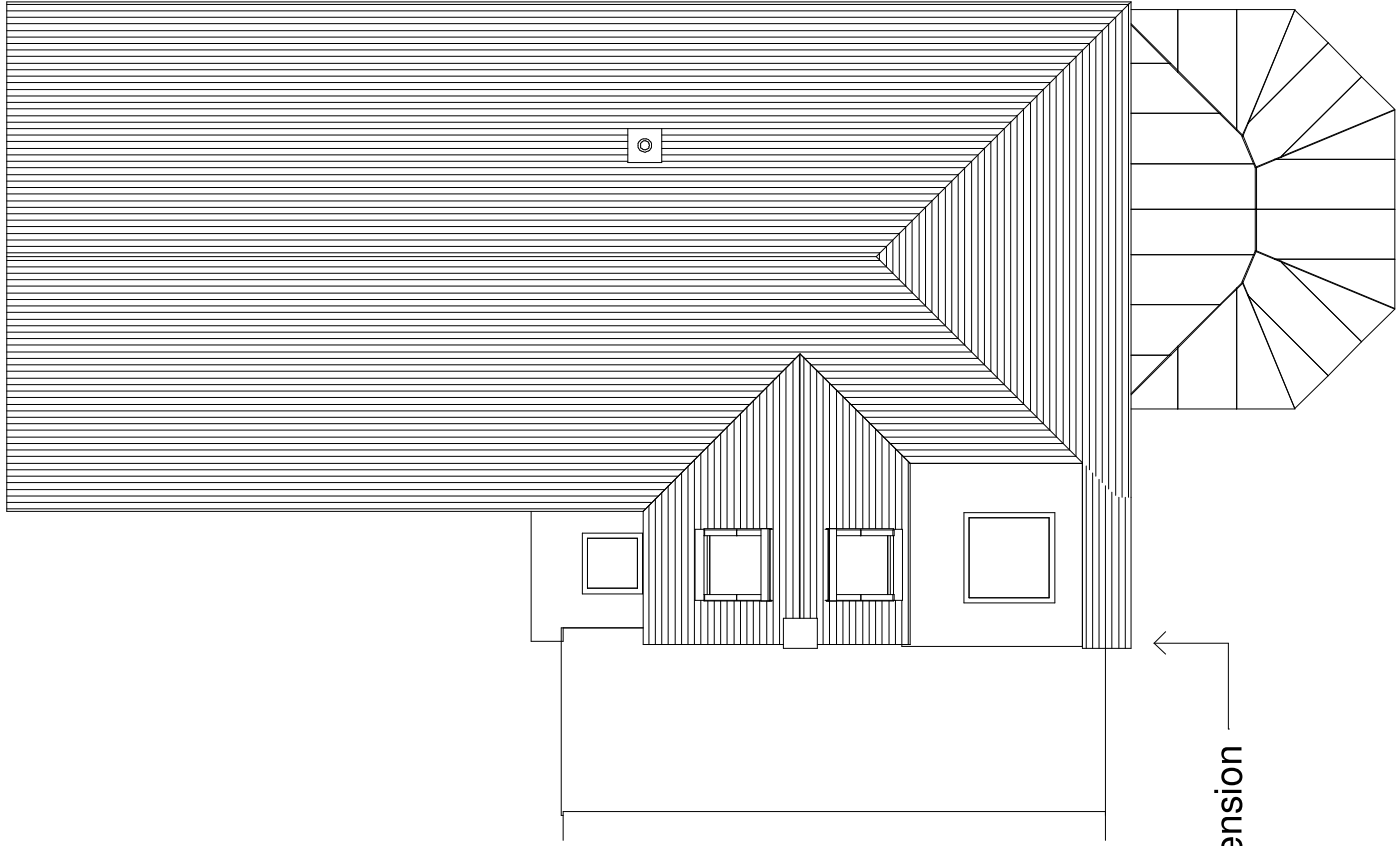

Proposed Roof Plan


1 : 100

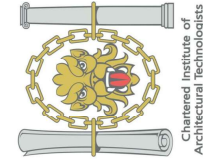

Tel: 0800 6127 664

www.yourhomeplans.co.uk

Your Home Plans

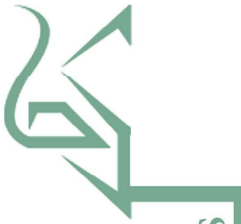

These drawings are for approval purposes. Materials and products should not be ordered based on scaling from drawings as errors may occur along existing building lines. All measurements and supporting elements are to be checked on site. Refer to Your Home Plans if any discrepancies are found.

Mr C Jeram

6 Whitelands
Bognor Regis
West Sussex
PO22 8JF

Roof Plans

Project number 6WHI-19

Date 26th June 2019

Drawn by JG

Checked by Checker

Scale 1 : 100

A104