



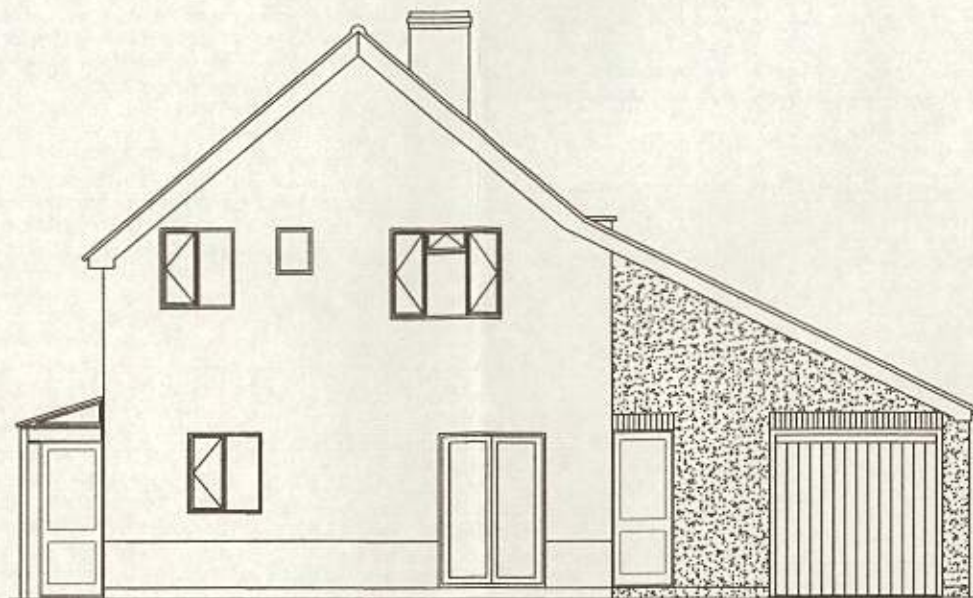

NEW SOUTH ELEVATION

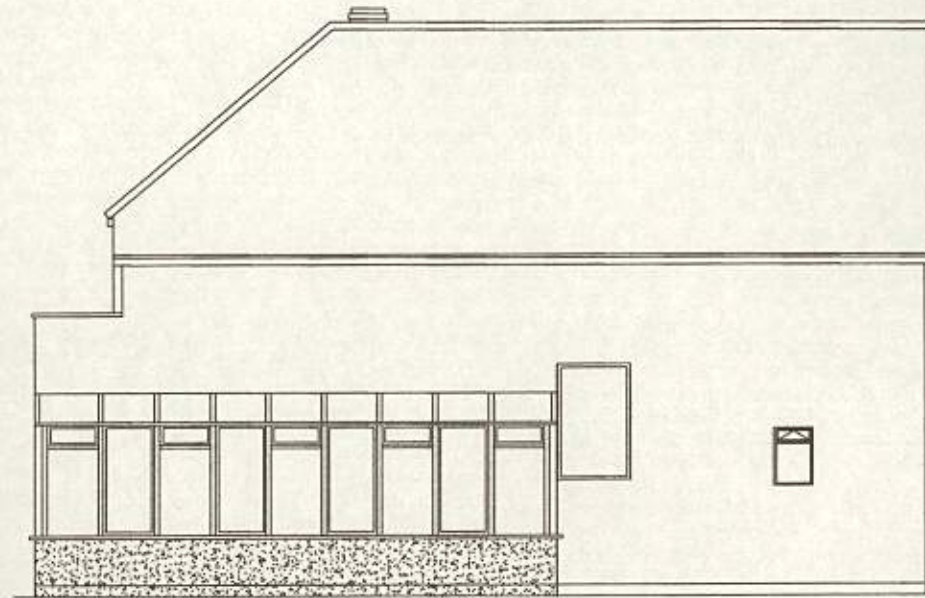


NEW NORTH ELEVATION




NEW EAST ELEVATION

Existing Fence to remain
New garage wall to be
150mm from the boundary

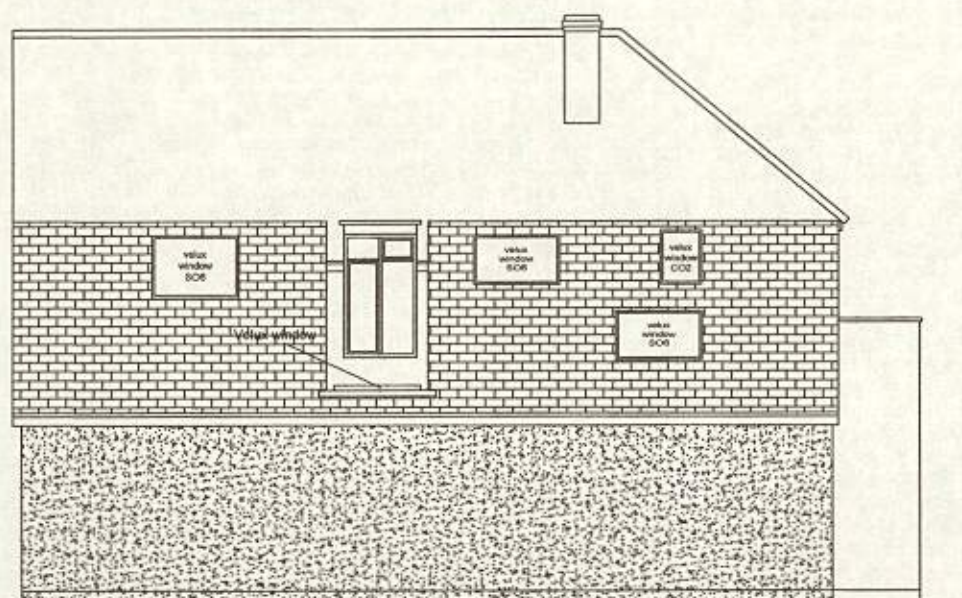

NEW WEST ELEVATION

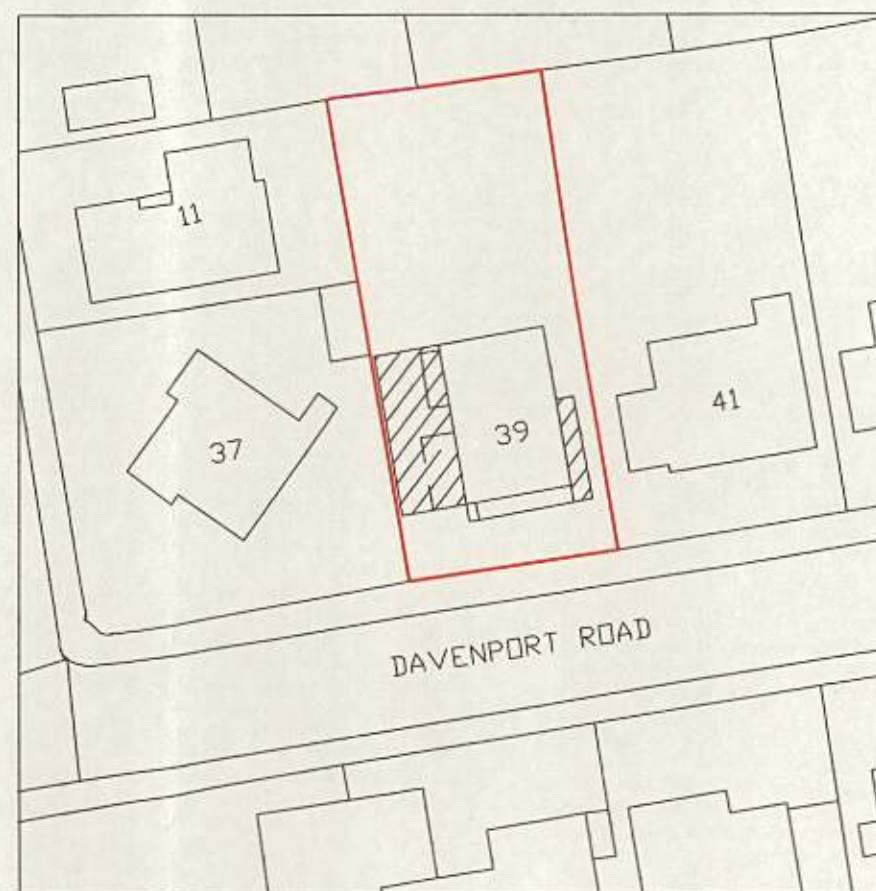

SITE PLAN

Do not scale from drawings
(excepting Local Authorities)
All dimensions to be checked on site

All work to comply with Building Regulations, British Standards, manufacturer's instructions /specifications and engineer's calculations at all times. Construction must also comply with all safety at work regulations. Additional work may be requested by the building inspector as work proceeds to ensure the new building complies with all building regulations.

No.	Change	Date	Int.

BKM PLANS
architectural
plans and
drawing
service

Title:
39 Davenport Road
Felpham
Bognor Regis

Scale: 1:100 1:500

Date: 19 th August 2011

Drawn by:

Drawing 3 / 4

All drawings are copyright of BKM
architectural plans and drawings service
and may not be reproduced without prior
permissions