




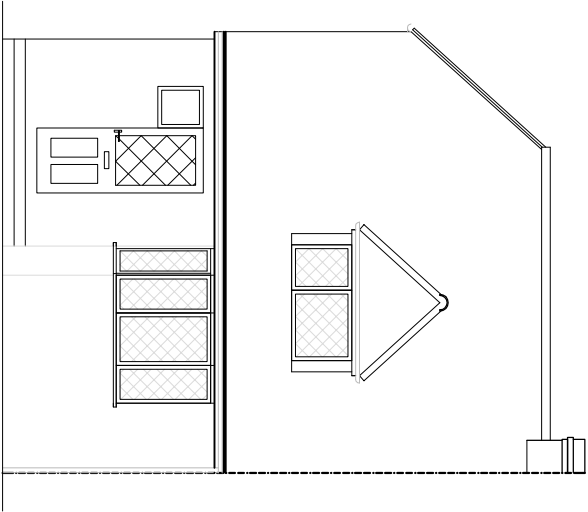


Existing Front Elevation
Scale 1/100@A3

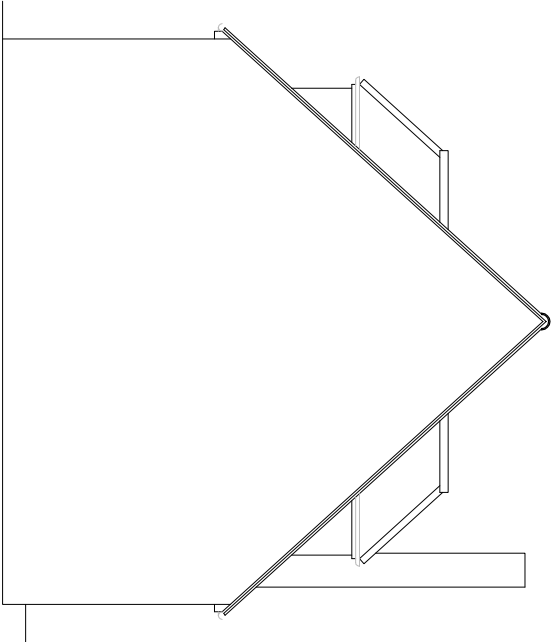


Existing RHS Elevation
Scale 1/100@A3

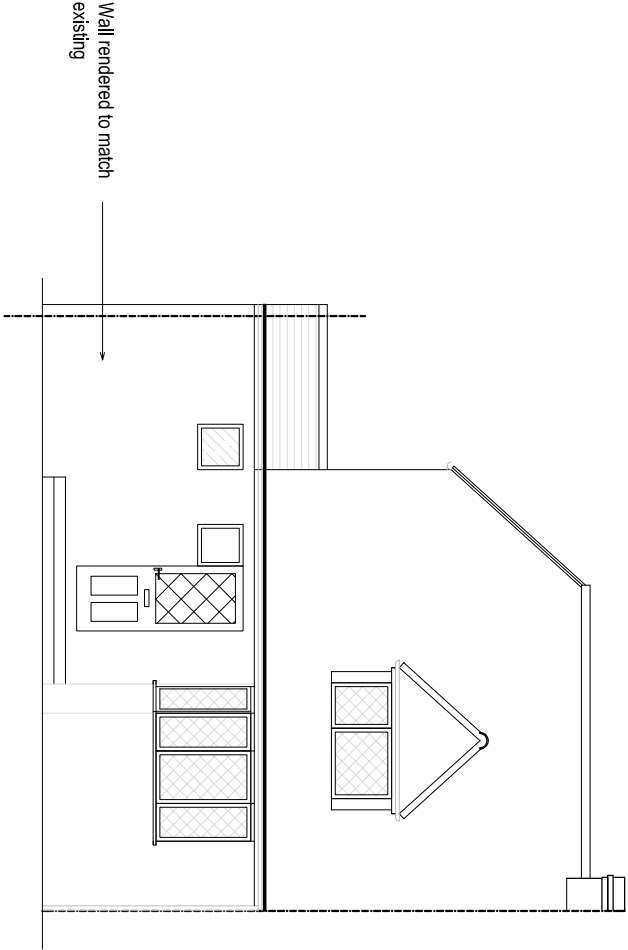

Proposed Front Elevation
Scale 1/100@A3

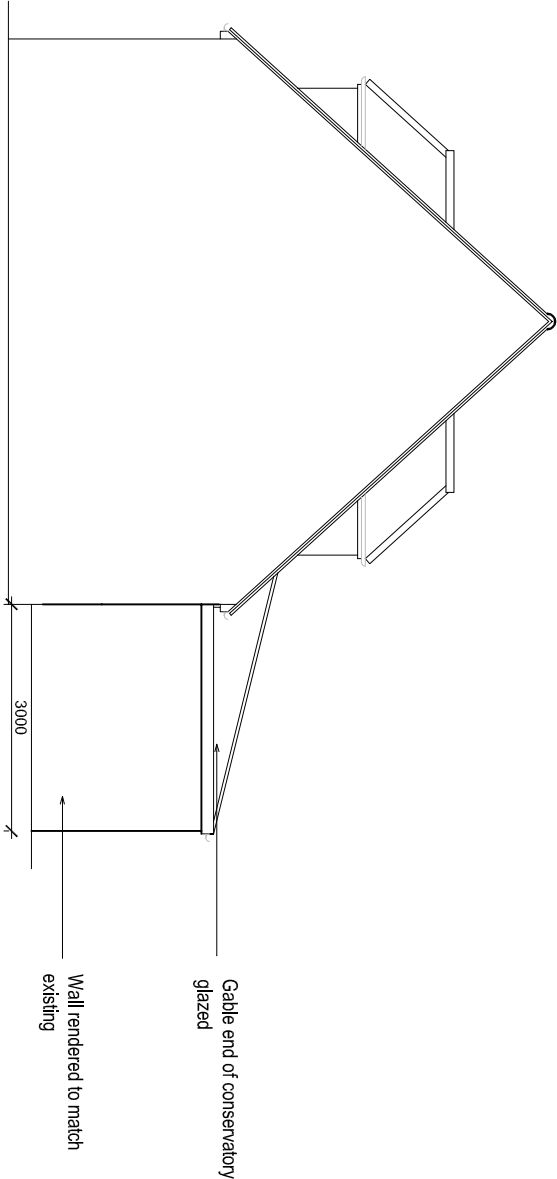

Proposed RHS Elevation
Scale 1/100@A3

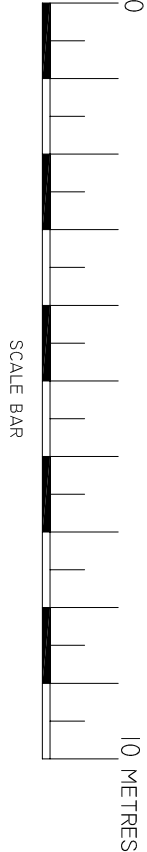


Technical Drawings Ltd
Drop Anchor, Drift Lane, Bosham, West Sussex, PO18 8PP
01243 572414 or 07754414693


Mr D Sawyer
11 Chesswood Avenue
Felpham
West Sussex
PO22 6AX

Front & RHS Elevations


Project Number:	11CHE-13	Drawing No:	01
Date:	4th July 2013		
Drawn By:	Technical Drawings Ltd		
Checked By:	JEG	Scale:	1:100

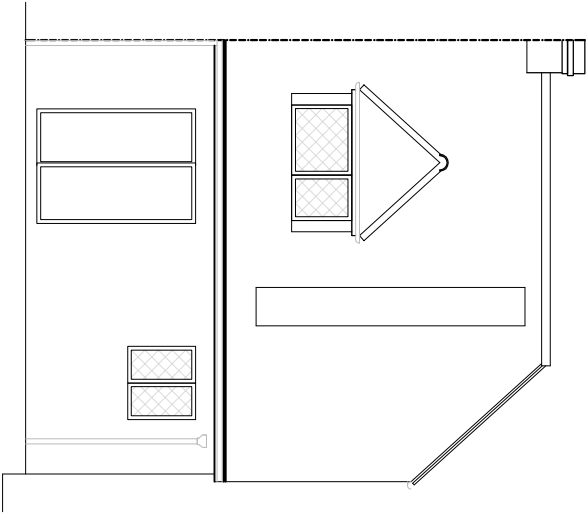


Existing Rear Elevation
Scale 1/100@A3

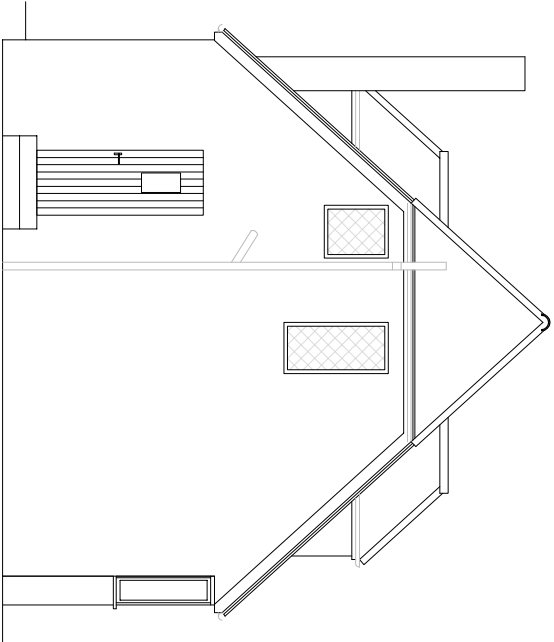


Existing LHS Elevation
Scale 1/100@A3

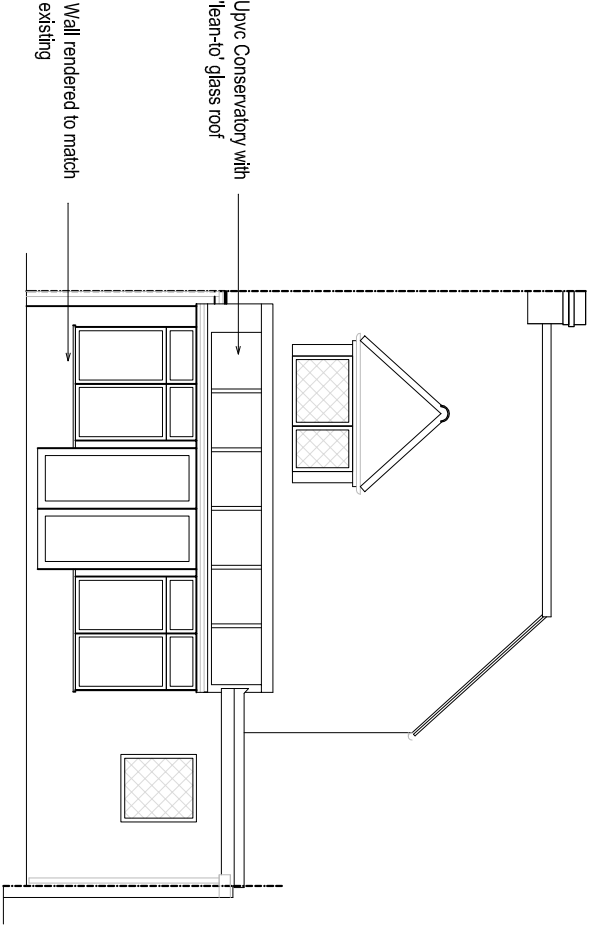

Proposed Rear Elevation
Scale 1/100@A3

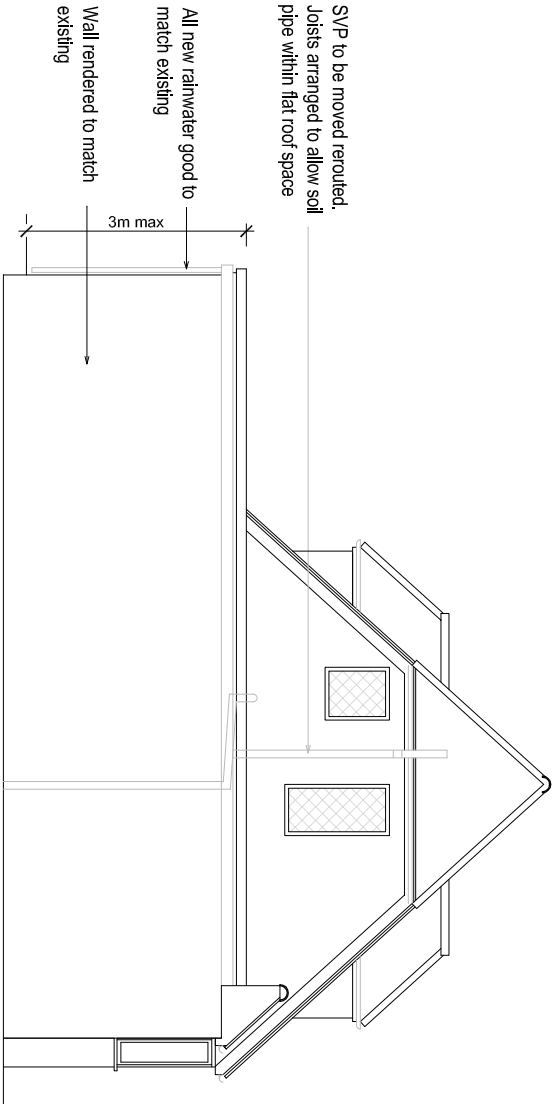


Proposed LHS Elevation
Scale 1/100@A3

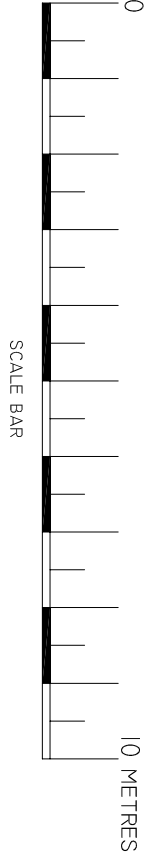


Technical Drawings Ltd
Drop Anchor, Drift Lane, Bosham, West Sussex, PO18 8PP
01243 572414 or 07754414693

Mr D Sawyer
11 Chesswood Avenue
Felpham
West Sussex
PO22 6AX


Rear & LHS Elevations			
Project Number:	11CHE-13	Drawing No:	
Date:	4th July 2013	02	
Drawn By:	Technical Drawings Ltd		
Checked By:	JEG	Scale:	1:100

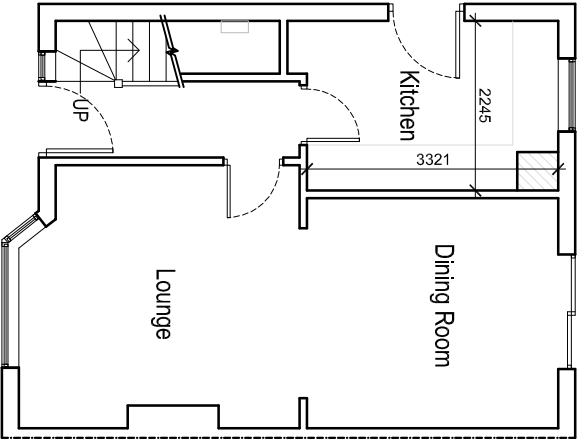


Existing Ground Floor Plan
Scale 1/1100@A3

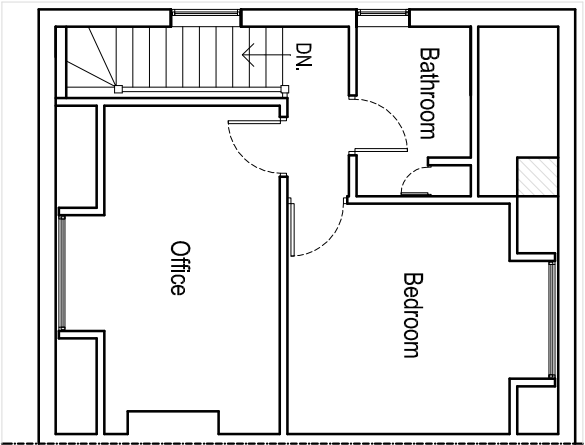


Existing First Floor Plan
Scale 1/1100@A3

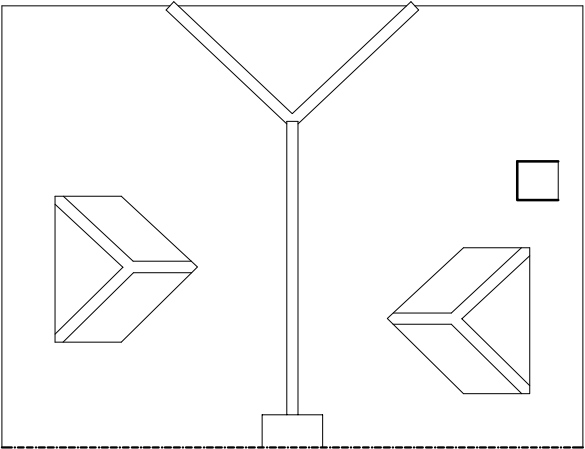

Existing Roof Plan
Scale 1/1100@A3

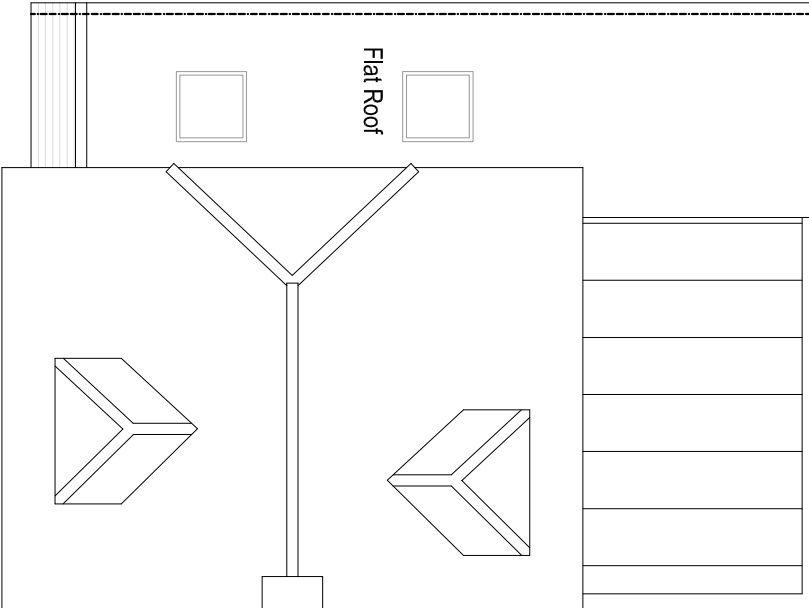

Proposed Roof Plan
Scale 1/1100@A3

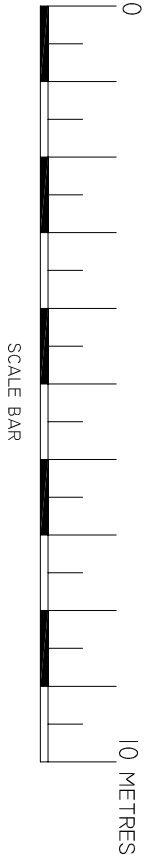

SCALE BAR



Technical Drawings Ltd
Drop Anchor, Drift Lane, Bosham, West Sussex, PO18 8PP
01243 572414 or 07754414693


Mr D Sawyer
11 Chesswood Avenue
Felpham
West Sussex
PO22 6AX

Floor Layouts

Project Number:	11CHE-13	Drawing No:	03
Date:	4th July 2013		
Drawn By:	Technical Drawings Ltd		
Checked By:	JEG	Scale:	1:100

Notes & Legends

All dimensions should be checked on site by contractor. Allow for 10% margin of error due to variations along existing building elements.

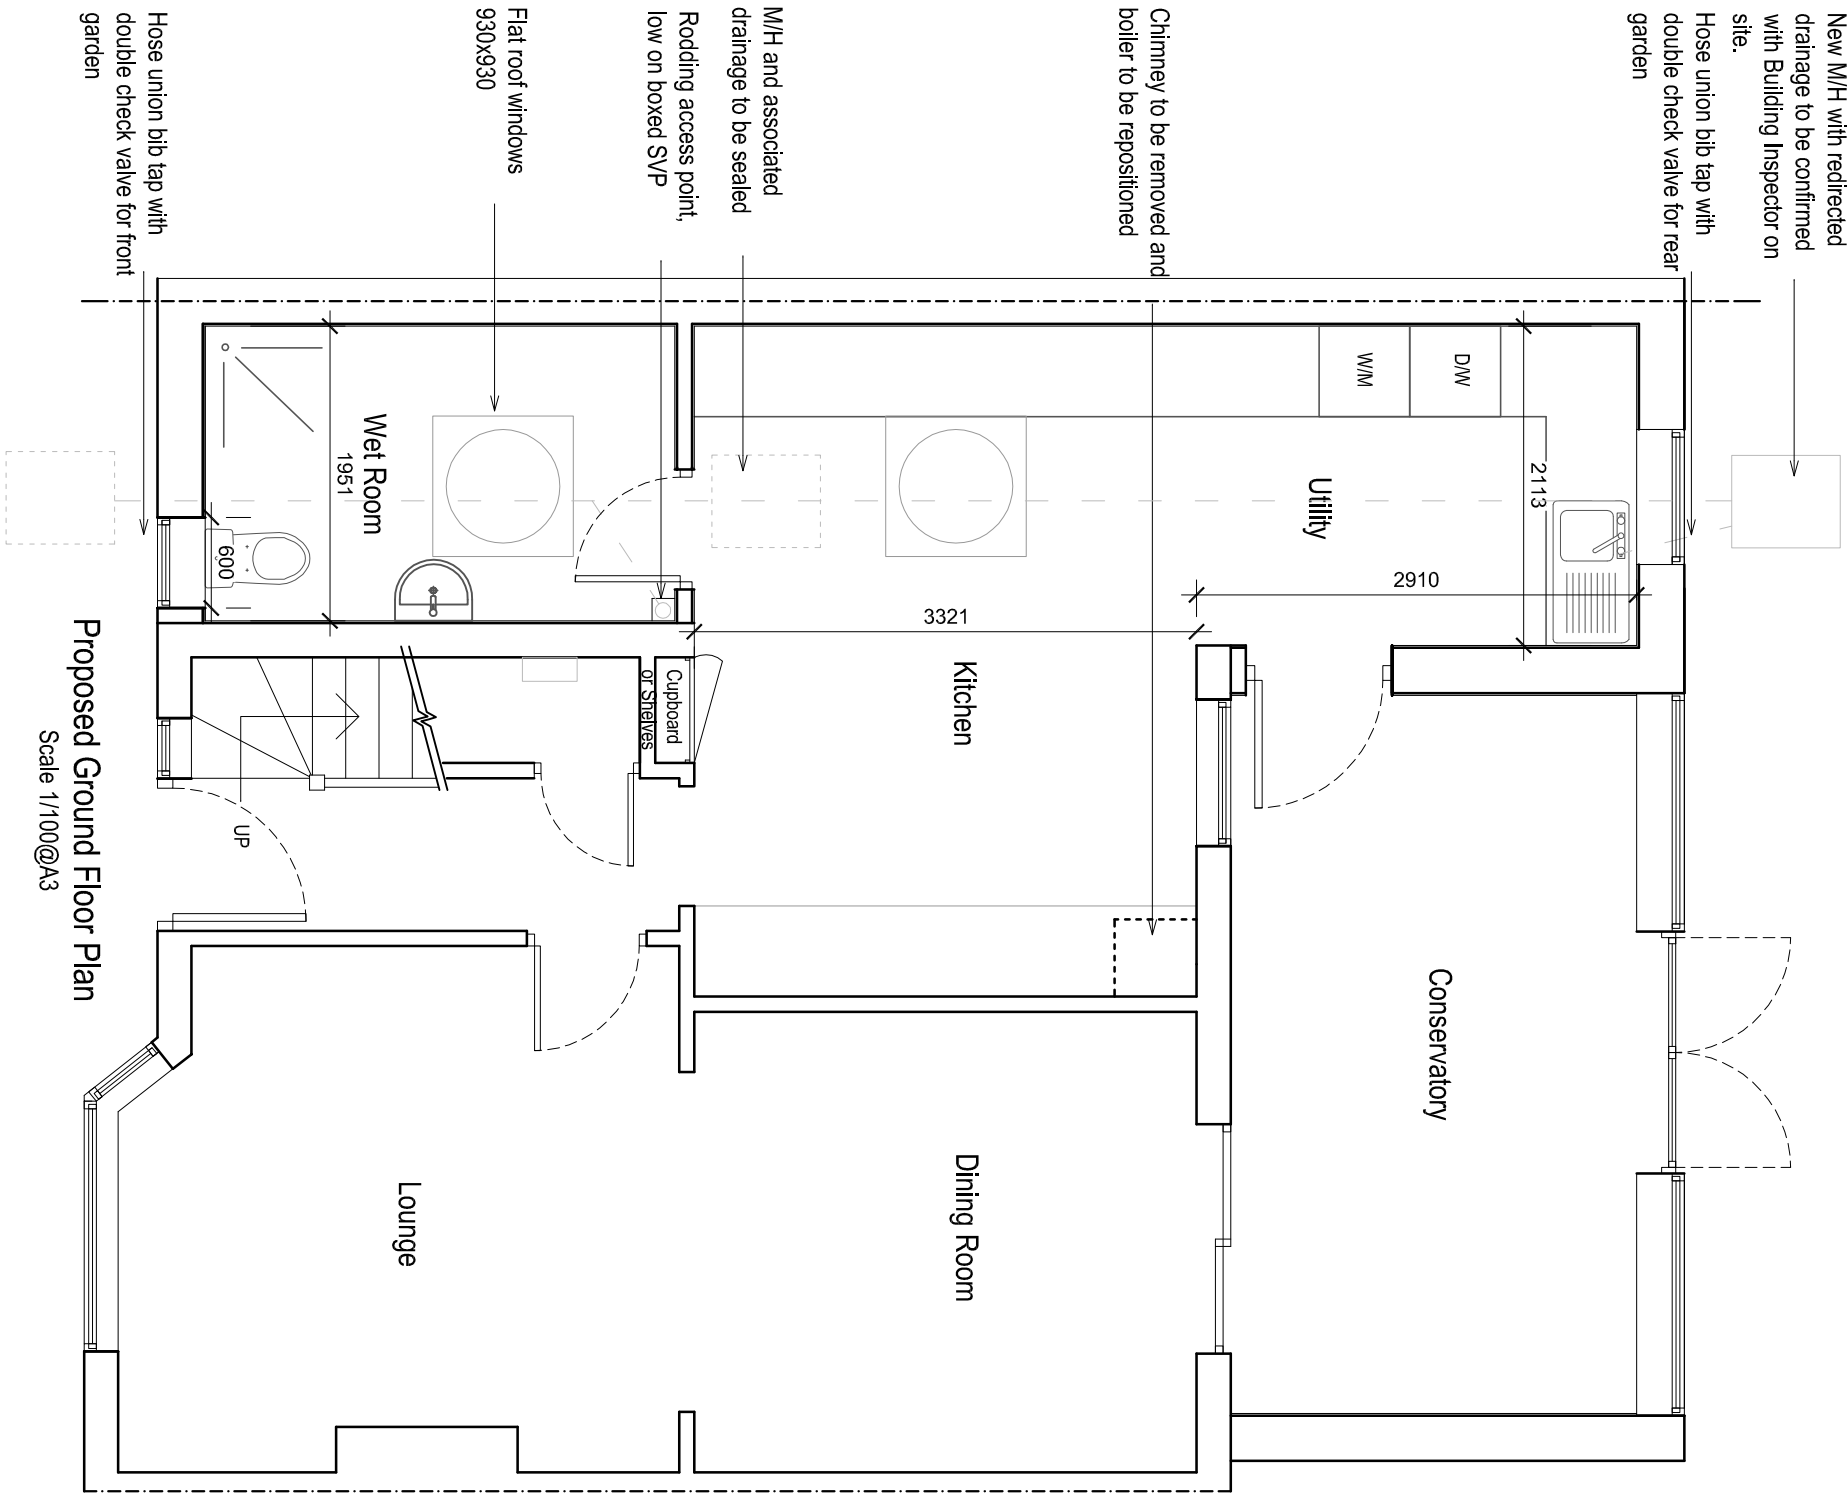

Proposed Ground Floor Plan
Scale 1/100@A3

 Technical Drawings Ltd Drop Anchor, Drift Lane, Bosham, West Sussex, PO18 8PP 01243 572414 or 07754414693		Mr D Sawyer 11 Chesswood Avenue Felpham West Sussex PO22 6AX		Proposed Ground Floor <table><tr><td>Project Number:</td><td>11CHE-13</td><td rowspan="3">Drawing No: 04</td></tr><tr><td>Date:</td><td>4th July 2013</td></tr><tr><td>Drawn By:</td><td>Technical Drawings Ltd</td></tr><tr><td>Checked By:</td><td>JEG</td><td>Scale: 1:50</td></tr></table>		Project Number:	11CHE-13	Drawing No: 04	Date:	4th July 2013	Drawn By:	Technical Drawings Ltd	Checked By:	JEG	Scale: 1:50
Project Number:	11CHE-13	Drawing No: 04													
Date:	4th July 2013														
Drawn By:	Technical Drawings Ltd														
Checked By:	JEG	Scale: 1:50													