



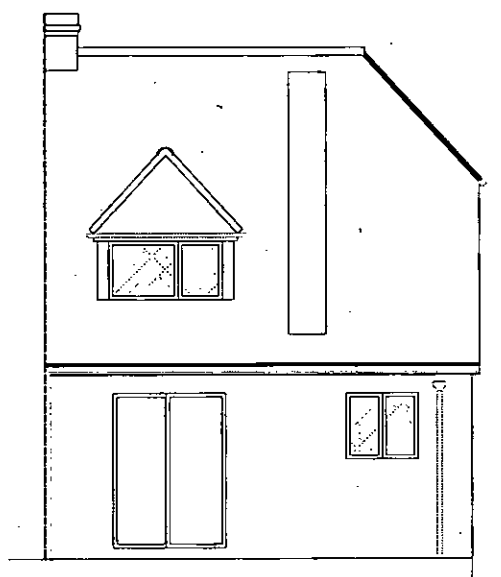

Existing Rear Elevation
Scale 1/100@A3



Existing LHS Elevation
Scale 1/100@A3

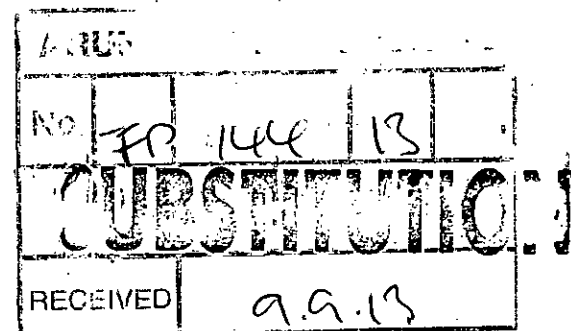


Proposed Rear Elevation
Scale 1/100@A3


SVP to be moved rerouted.
Joists arranged to allow soil
pipe within flat roof space

All new rainwater good to
match existing

Wall rendered to match
existing

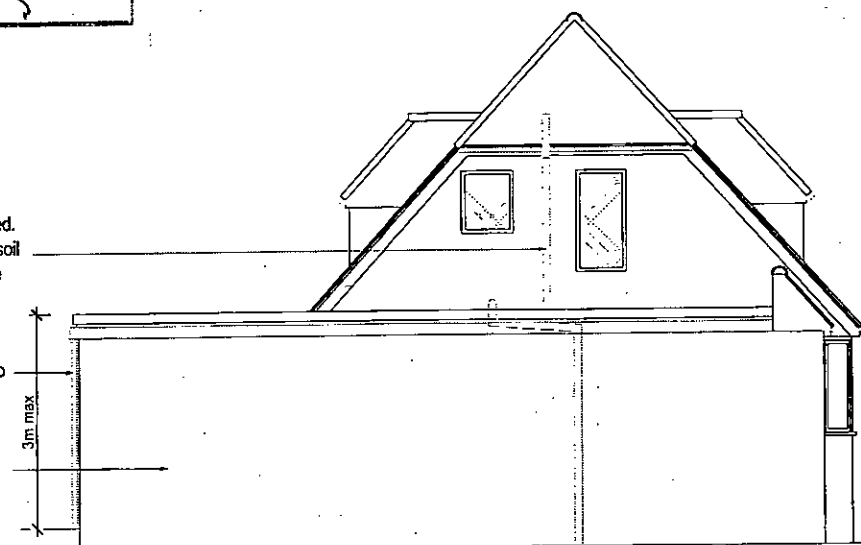

Proposed LHS Elevation
Scale 1/100@A3

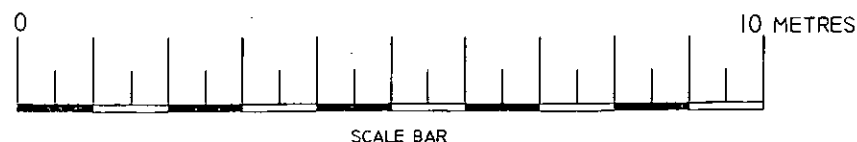

SCALE BAR



Technical Drawings Ltd
Drop Anchor, Drift Lane, Bosham, West Sussex, PO18 8PP
01243 572414 or 07754414693

Mr D Sawyer
11 Chesswood Avenue
Felpham
West Sussex
PO22 6AX

Rear & LHS Elevations

Project Number: 11CHE-13
Date: 4th July 2013
Drawn By: Technical Drawings Ltd
Checked By: JEG

Drawing No:
02 REVA
Scale: 1:100