



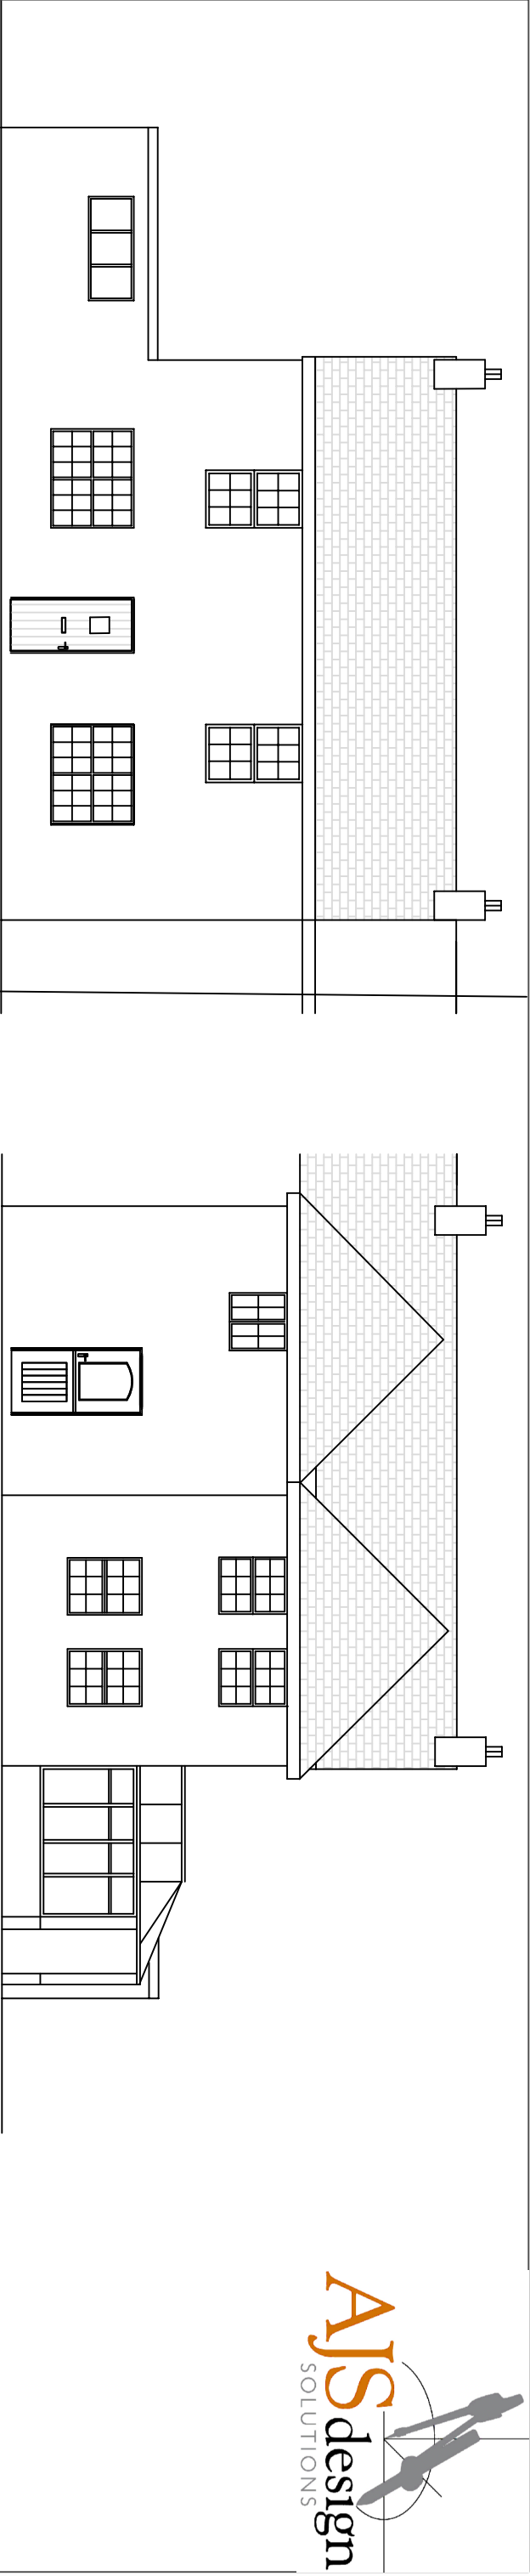

Front Elevation

Rear Elevation

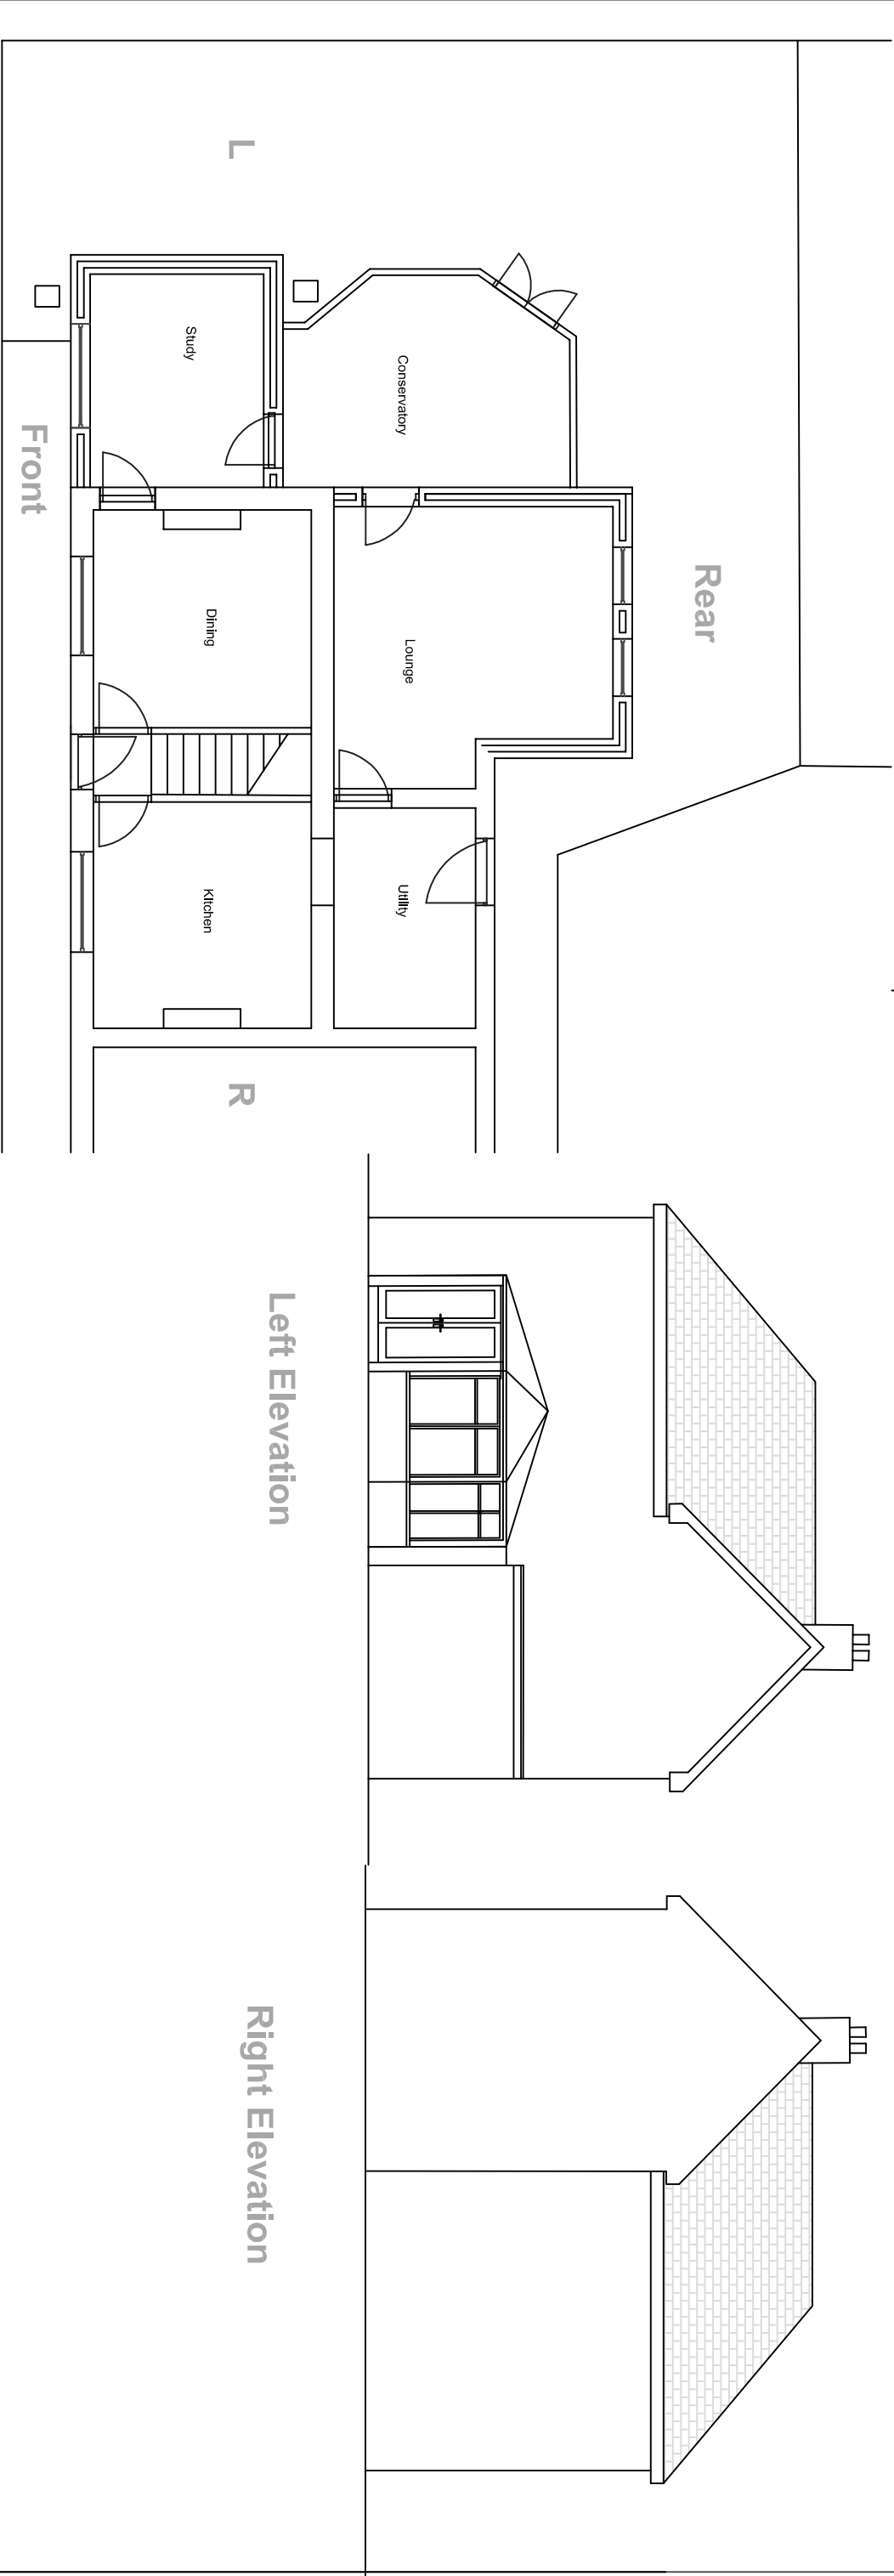

Left Elevation

Right Elevation

Front

Rear

L

R

Existing Ground Floor

Rev	By	Description	Date	Client	Status	Approval	
				Mr N Carr			
AJS DESIGN SOLUTIONS 80 Whyke Lane Chichester West Sussex PO19 7PD T: 07834 316 010 E: enquiries@ajsdesignsolutions.co.uk				Project 12 Flansham Lane Felpham, Bognor Regis West Sussex, PO22 6AB	Scale 1:100	Date 15th May 2018	
				Drawing Title Existing Elevations & Layout	Job No. Apr 01-18	Drawn By AJS	
					Drawing No. 1	Revision	
THIS DRAWING IS SUBJECT TO COPYRIGHT AND SHOULD THEREFORE NOT BE REPRODUCED WITHOUT PRIOR CONSENT OF AJS DESIGN SOLUTIONS.							