




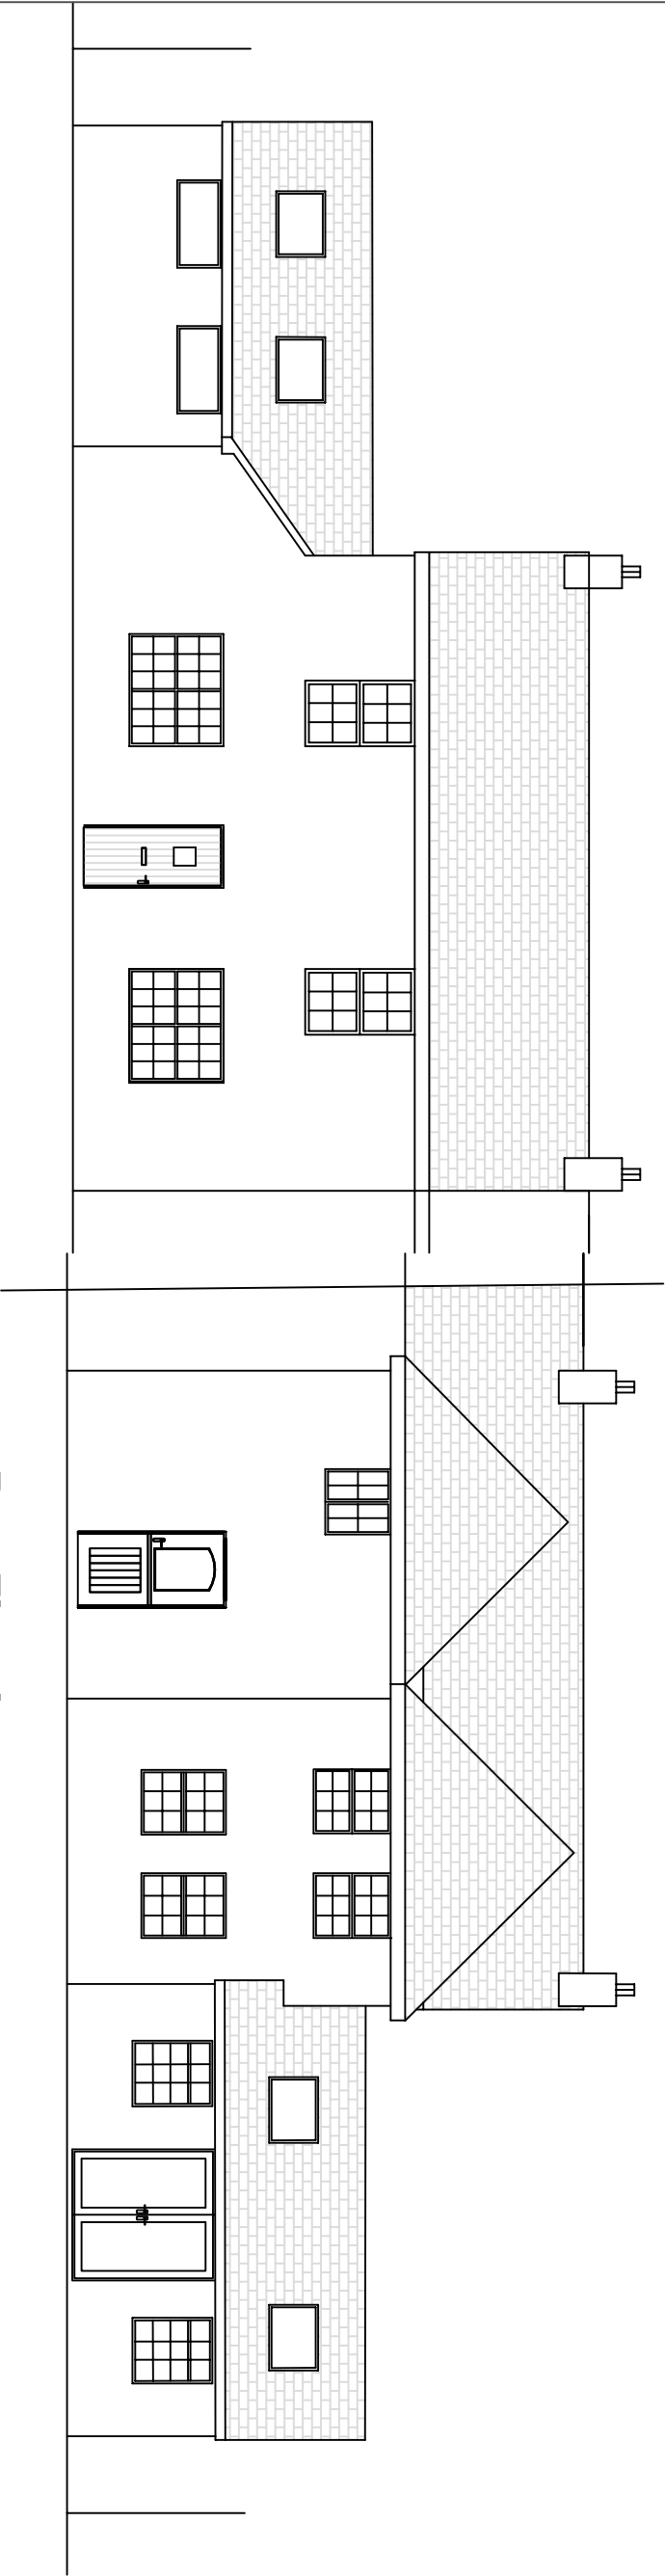

Front Elevation

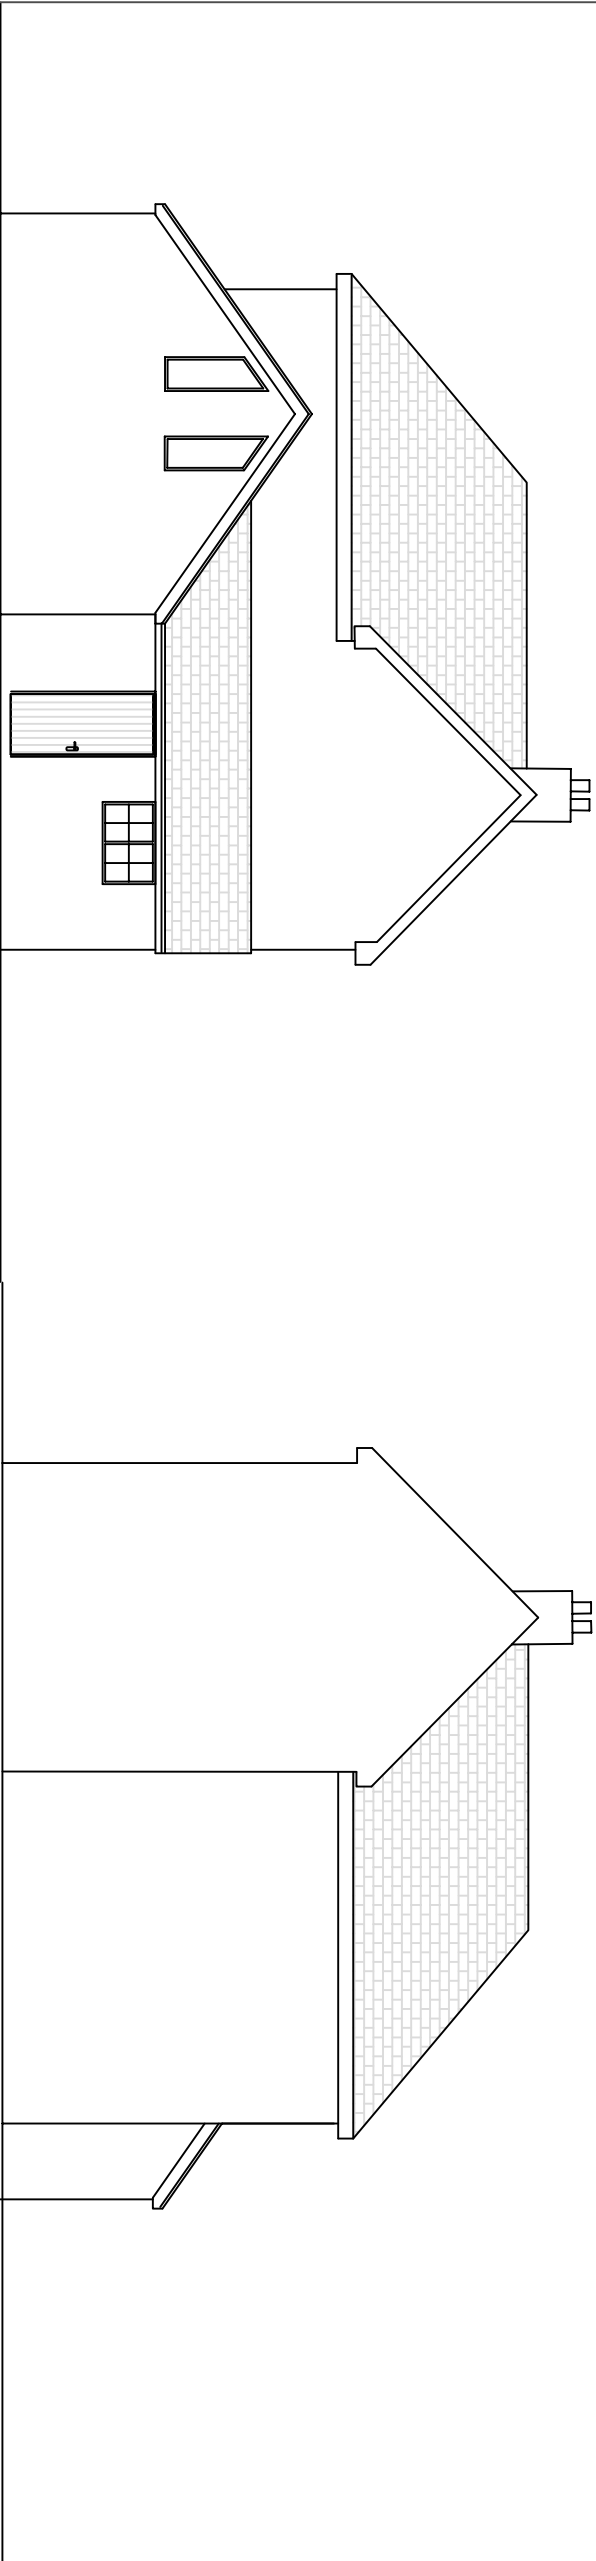

Left Hand Side Elevation

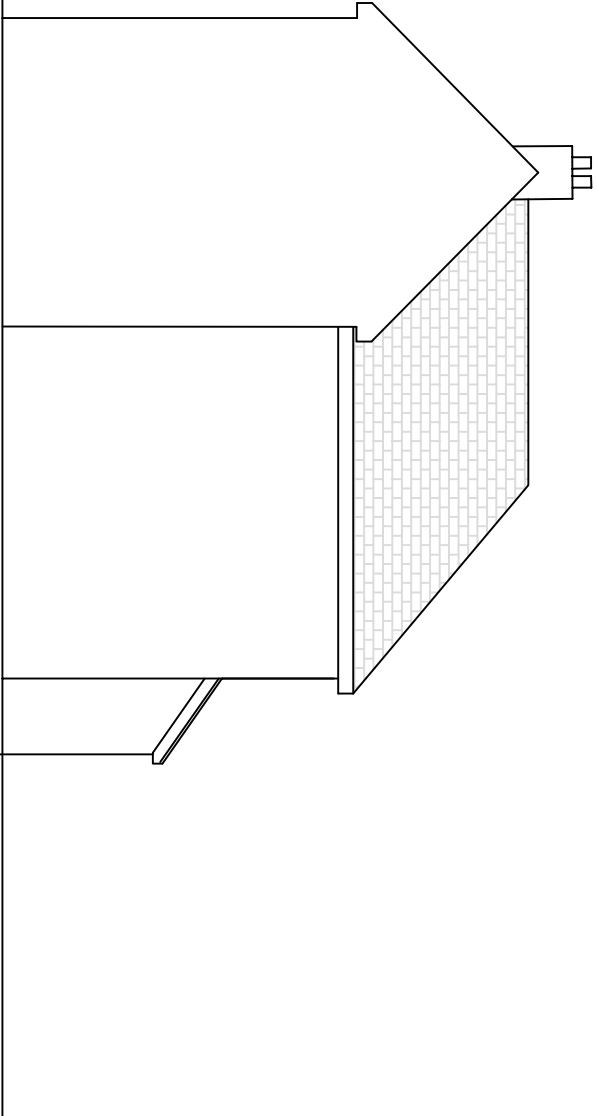

Right Side Elevation

Rev	By	Description	Date	Client	Status		
				Mr N Carr	Approval	Scale	Date
AJS DESIGN SOLUTIONS 80 Whyke Lane Chichester West Sussex PO19 7PD T: 07834 316 010 E: enquiries@ajsdesignsolutions.co.uk				Project 12 Flansham Lane Felpham, Bognor Regis West Sussex	1:100	15th May 2018	
				Drawing Title Proposed Elevations	Job No. Apr-01-18	Drawn By	AJS
					Drawing No. 2	Revision	
THIS DRAWING IS SUBJECT TO COPYRIGHT AND SHOULD THEREFORE NOT BE REPRODUCED WITHOUT PRIOR CONSENT OF AJS DESIGN SOLUTIONS.							