


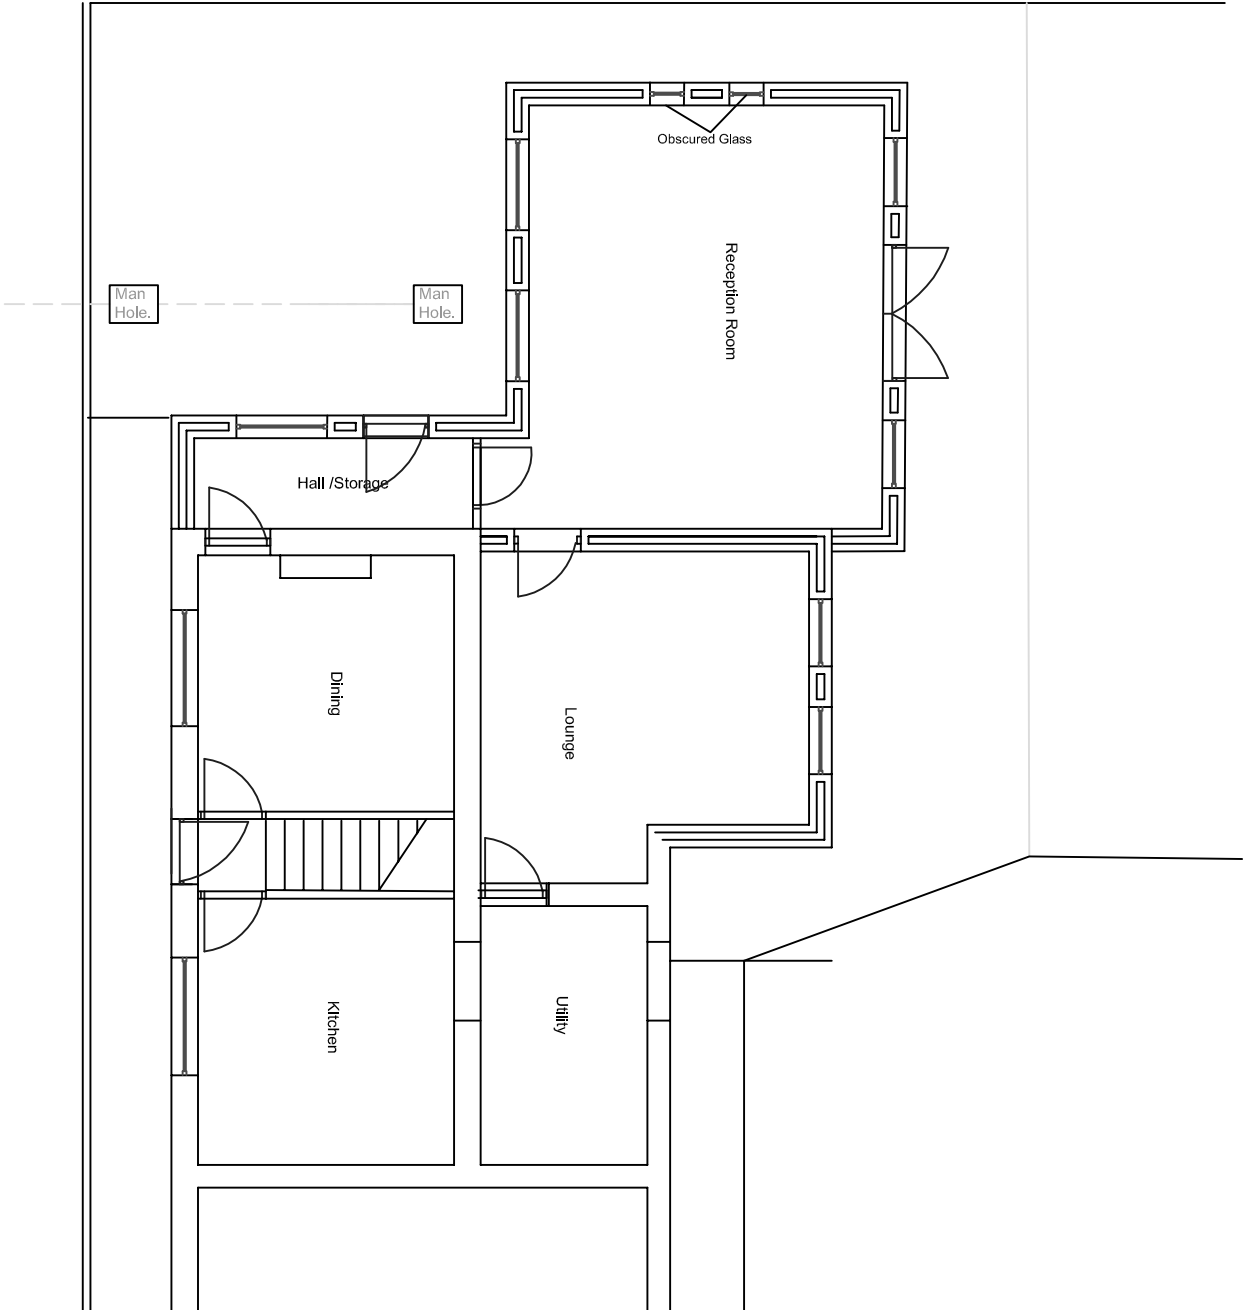

Ground Floor Plan

Rev		By	Description	Date	Client	Status	Approval	
AJS DESIGN SOLUTIONS 80 Whyke Lane Chichester West Sussex PO19 7PD T: 07834 316 010 E: enquiries@ajsdesignsolutions.co.uk					Mr N Carr	Approval	Scale 1:50	Date 15th May 2018
Project 12 Flansham Lane Felpham, Bognor Regis West Sussex					Drawing Title Proposed Site Layout	Job No. Apr-01-18	Drawn By AJS	Revision
THIS DRAWING IS SUBJECT TO COPYRIGHT AND SHOULD THEREFORE NOT BE REPRODUCED WITHOUT PRIOR CONSENT OF AJS DESIGN SOLUTIONS.								