


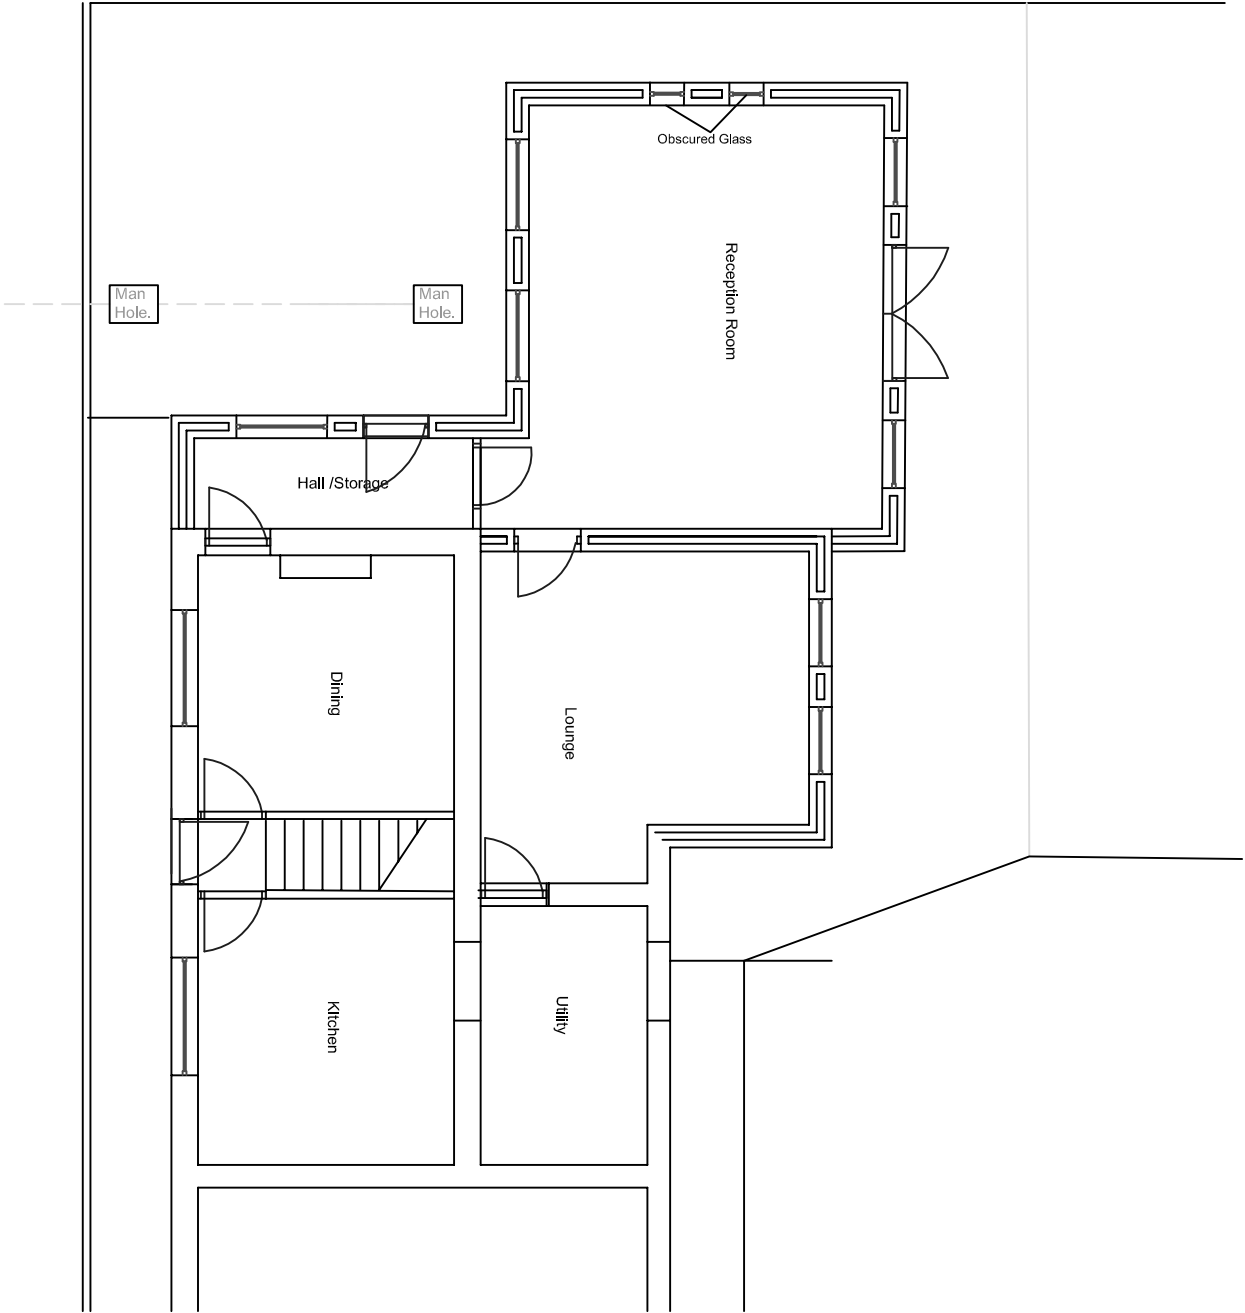

Ground Floor Plan

Rev	By	Description	Date	Client	Status		
AJS DESIGN SOLUTIONS 80 Whyke Lane Chichester West Sussex PO19 7PD T: 07834 316 010 E: enquiries@ajsdesignsolutions.co.uk				Mr N Carr Project 12 Flansham Lane Felpham, Bognor Regis West Sussex	Approval	Scale 1:100 Job No. Apr-01-18 Drawing No. 5	Date 15th May 2018 Drawn By AJS Revision

THIS DRAWING IS SUBJECT TO COPYRIGHT AND SHOULD THEREFORE NOT BE REPRODUCED WITHOUT PRIOR CONSENT OF AJS DESIGN SOLUTIONS.