



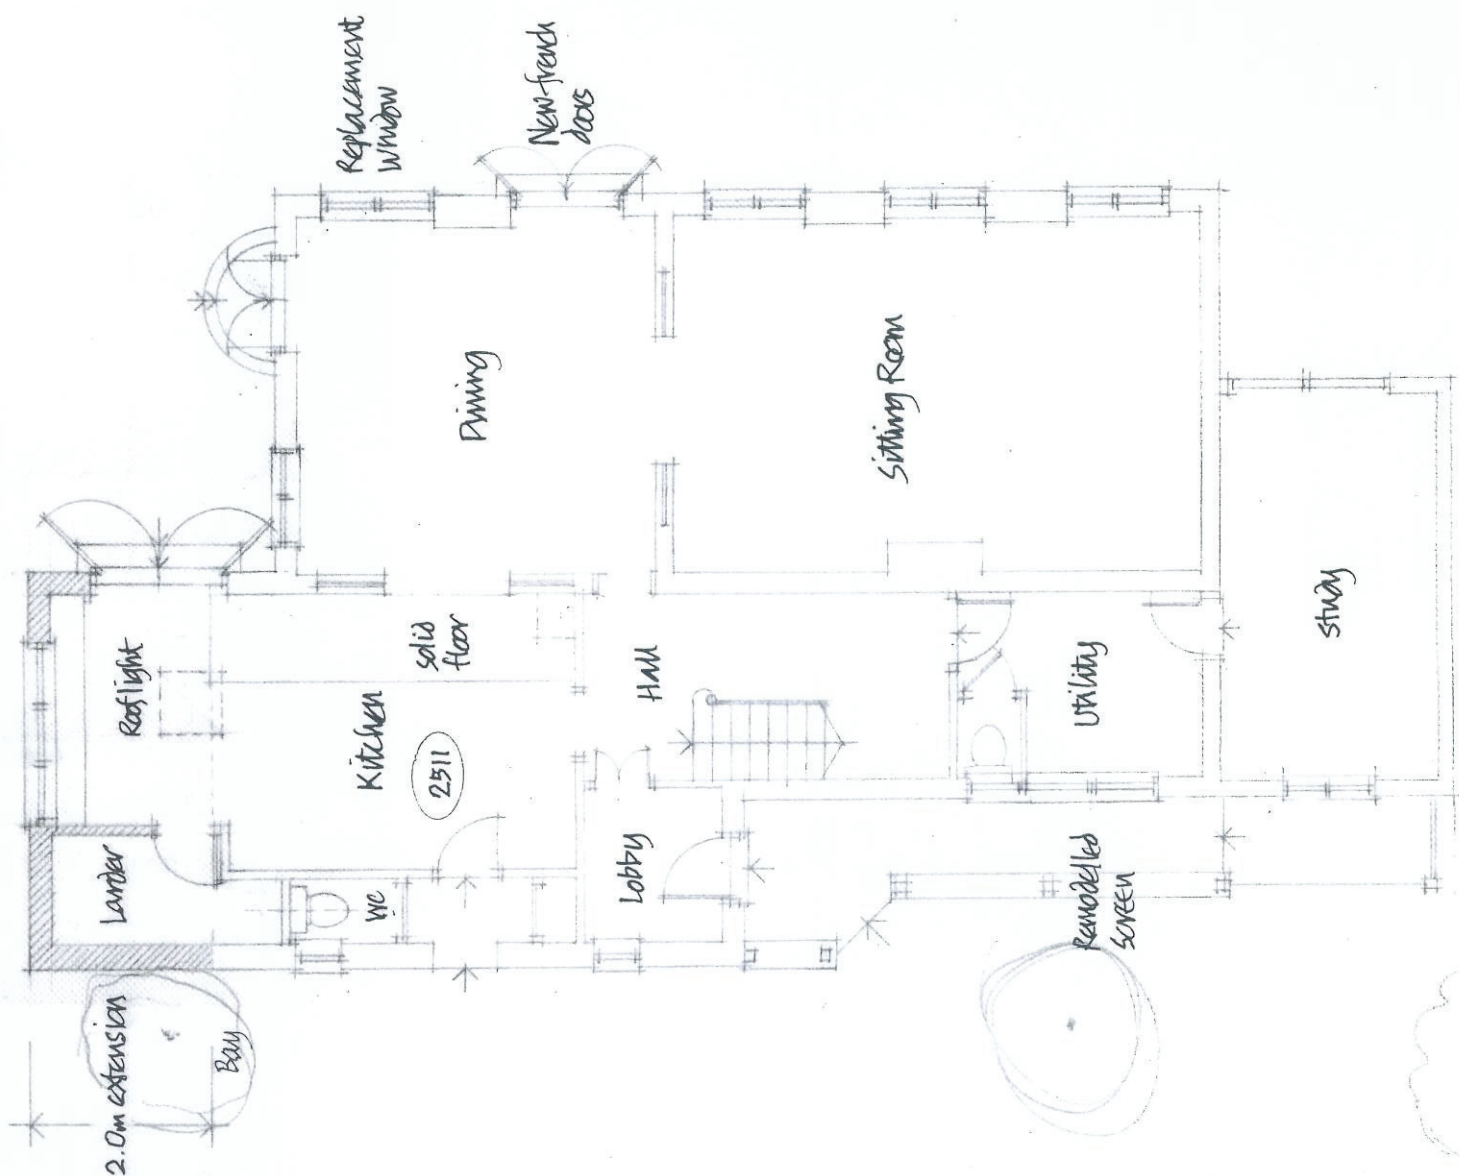

GROUND FLOOR PLAN AS PROPOSED

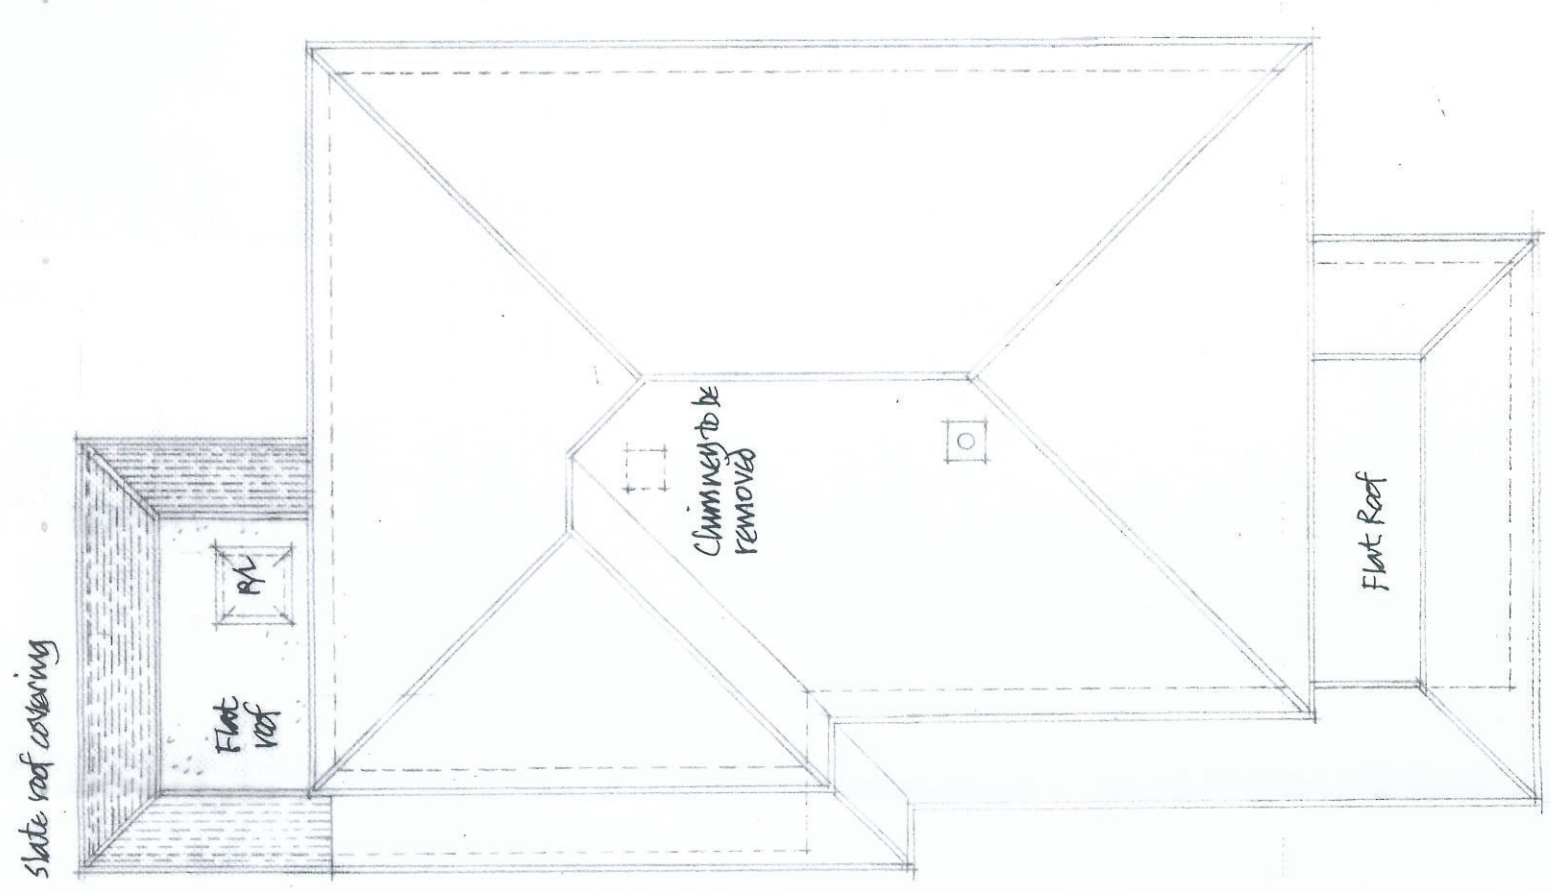

ROOF PLAN AS PROPOSED - slate roof



120 LIMMER LANE
 FELPHAM PO22 7LP
 FOR: C. Tongye
 JOB: Proposed Kitchen Extension
 TITLE: Ground Floor & Roof Plan as Proposed
 SCALE: 1:100 DATE: May 21
 DRG. NO CT-21-03