




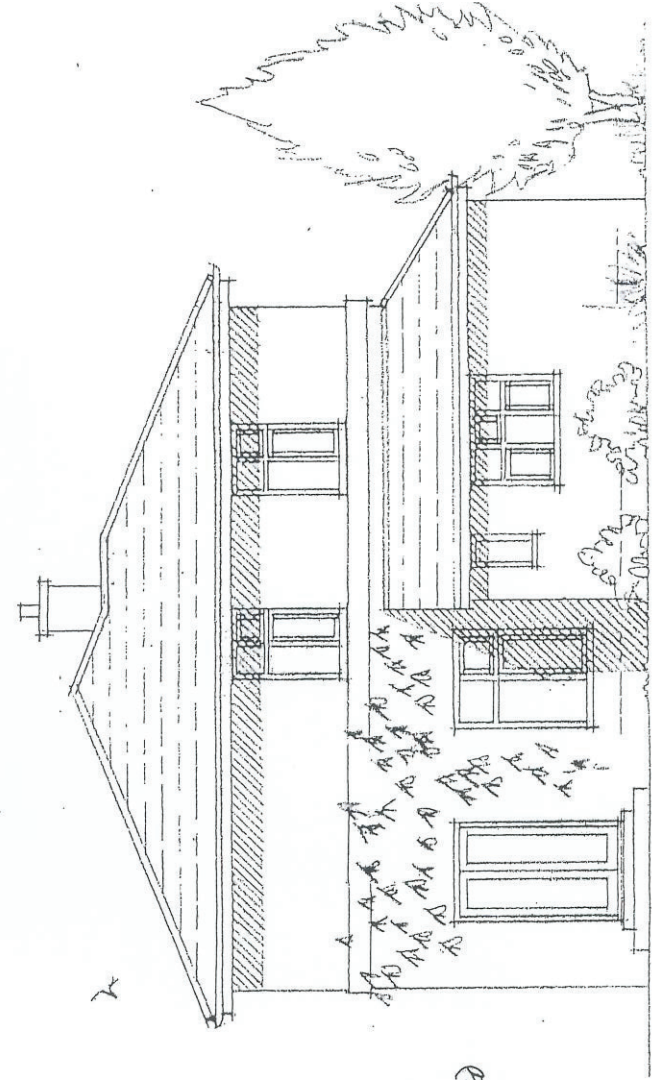


EAST ELEVATION AS EXISTING

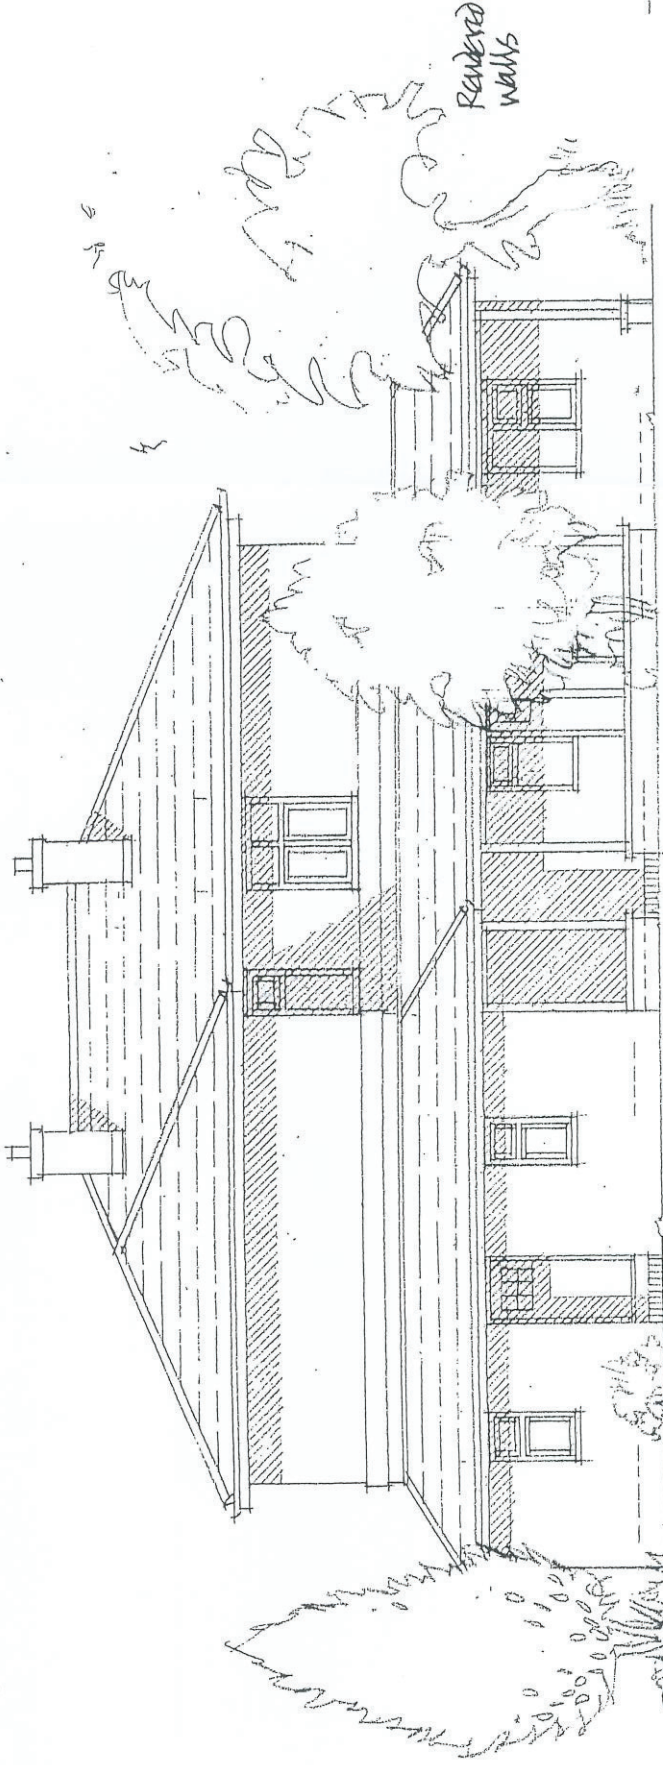

NORTH ELEVATION AS EXISTING

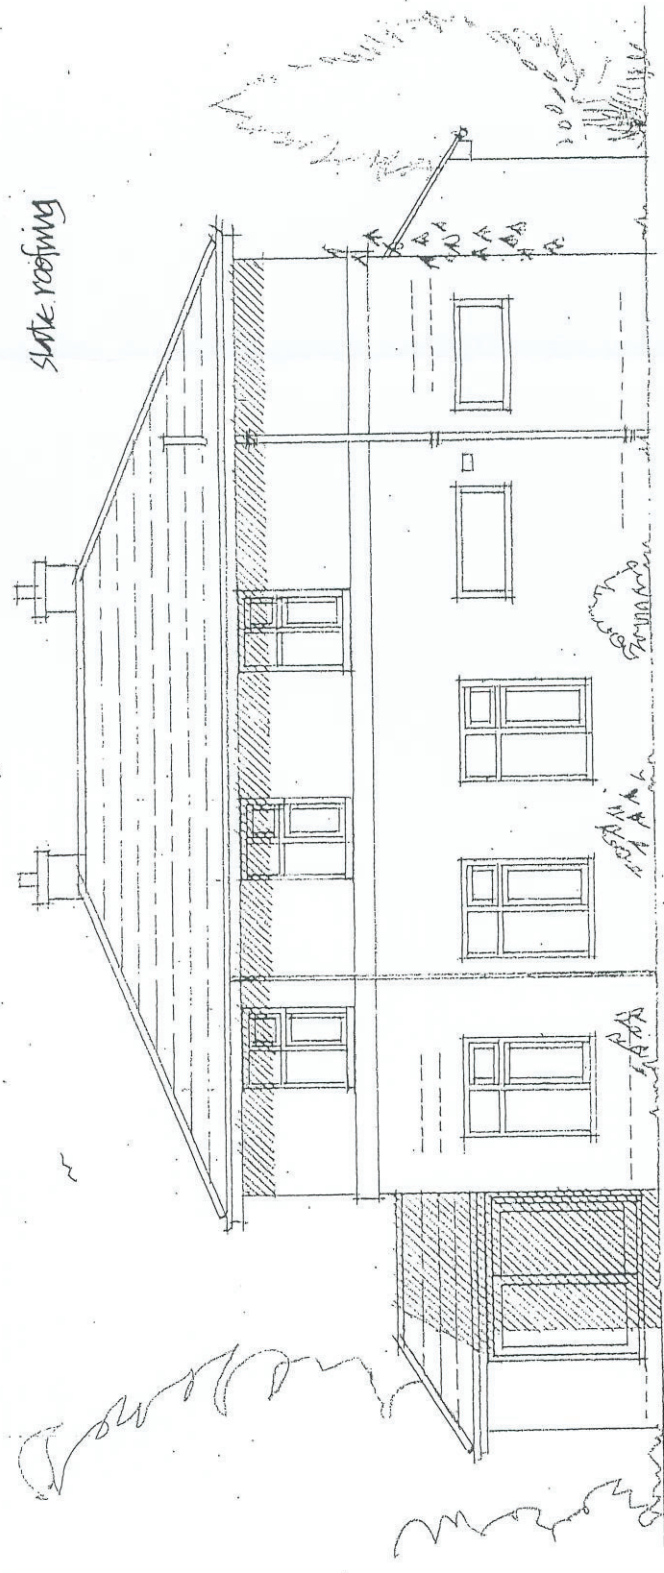

SOUTH ELEVATION AS EXISTING

 

120 LIMMER LANE
FELPHAM POZZ 7LP

FOR: C. Tangle
JOB: Proposed Kitchen Extension
TITLE: Elevations as Existing
SCALE: 1:100 DATE: May 21
DRG. NO. CJ-21-02