



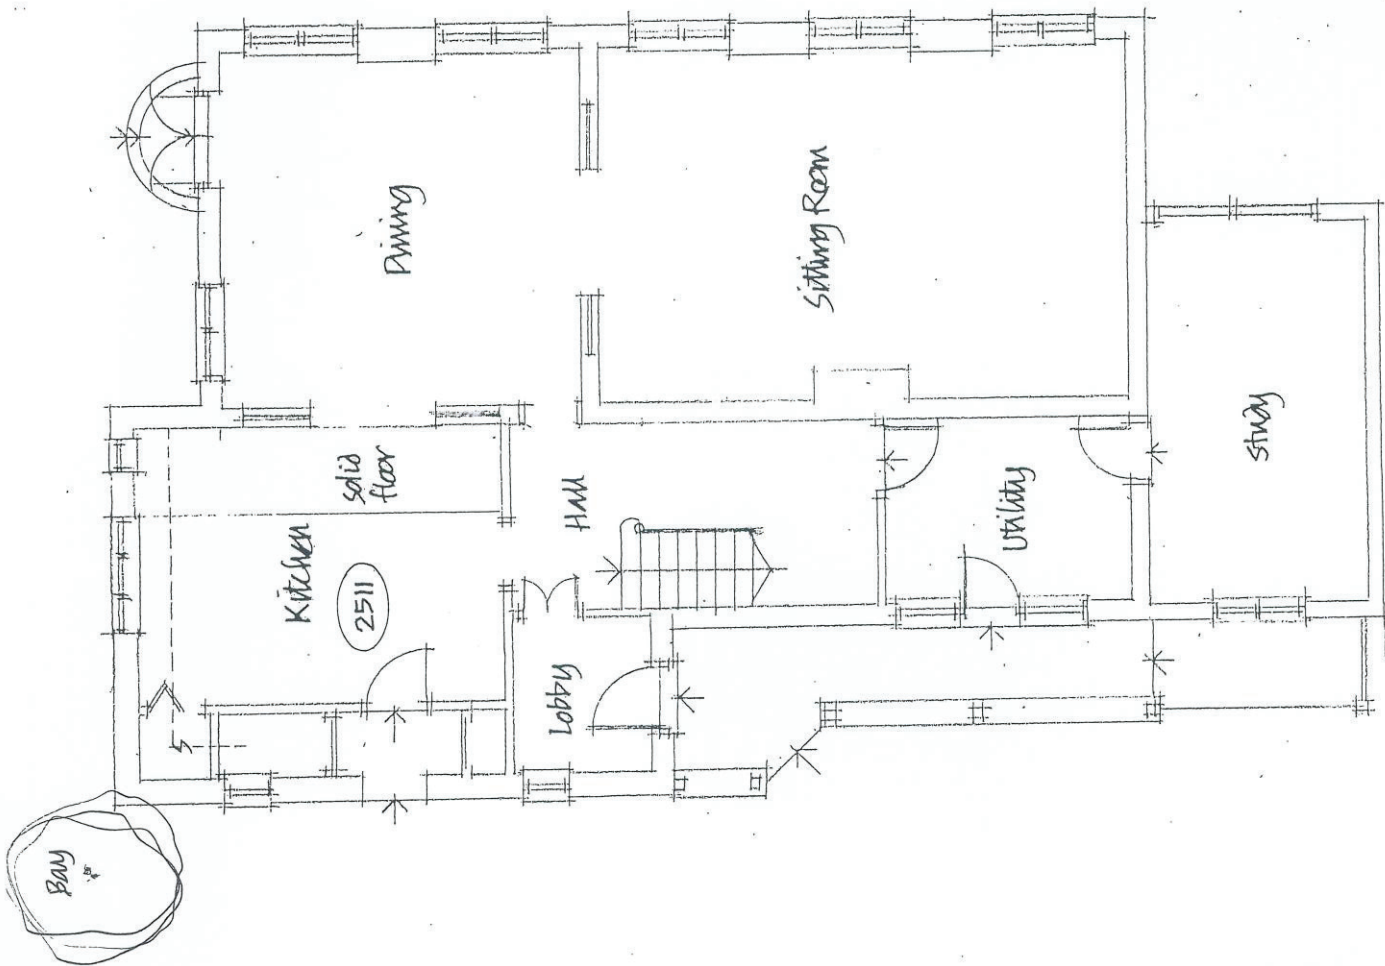

GROUND FLOOR PLAN AS EXISTING

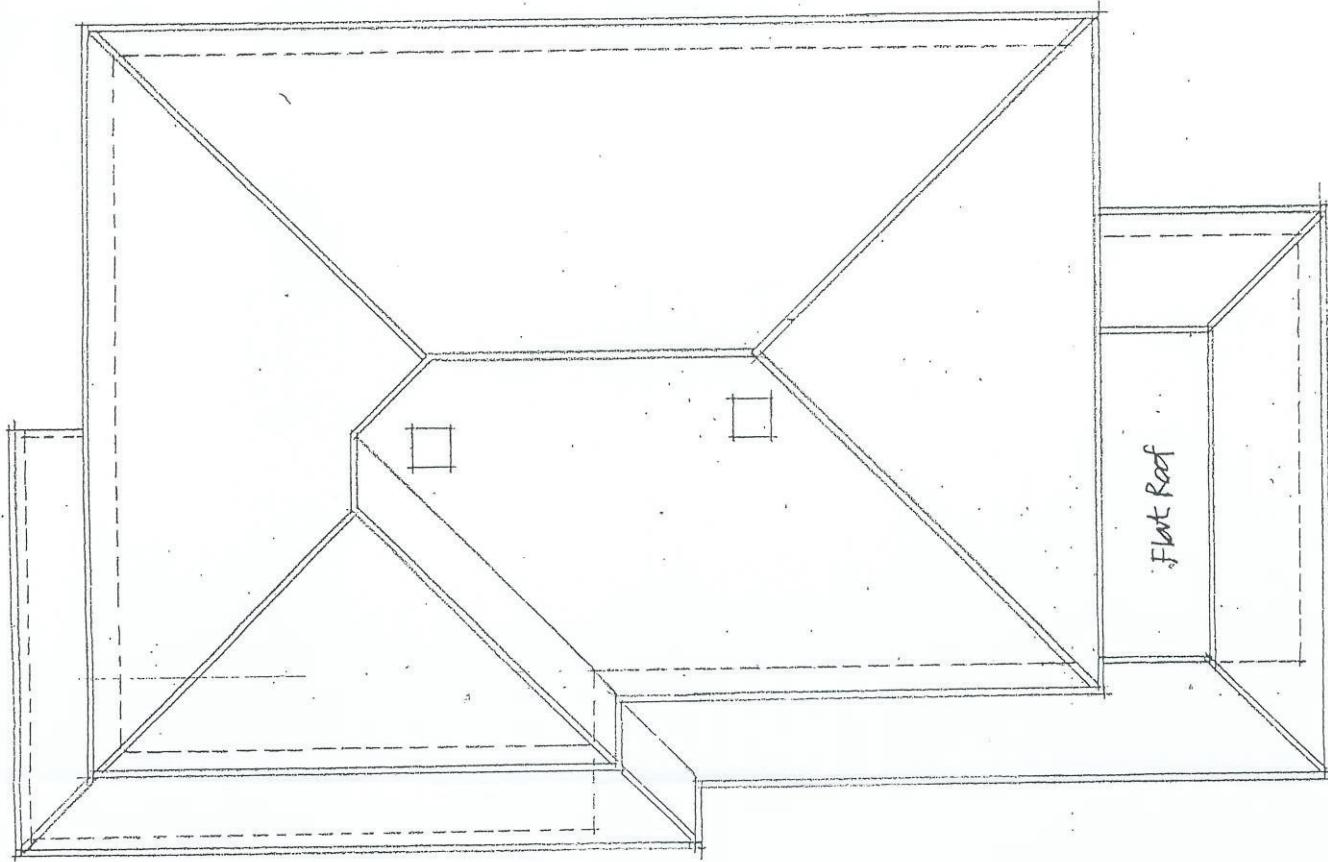

ROOF PLAN AS EXISTING - slate roof



120 LIMMER LANE
FELPHAM PO22 7LP

FOR: C. Tongye

JOB: Proposed Kitchen Extension

TITLE: Ground Floor & Roof Plan as Existing

SCALE: 1:100 DATE: May 21

DRG. NO CT. 21.01