



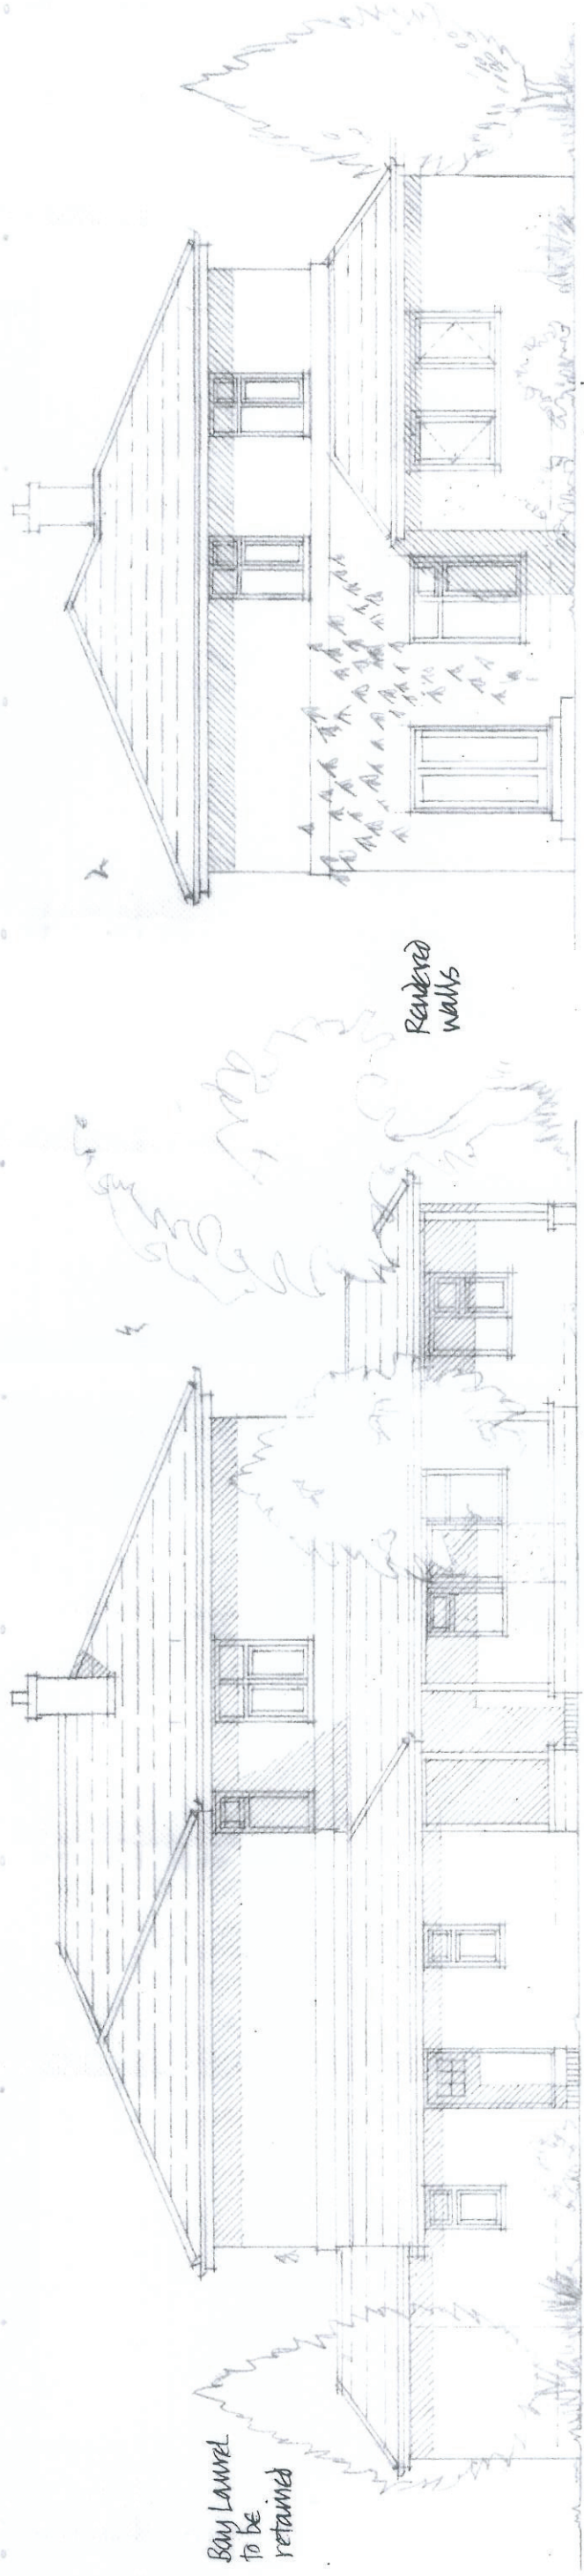

NORTH ELEVATION AS PROPOSED

EAST ELEVATION AS PROPOSED

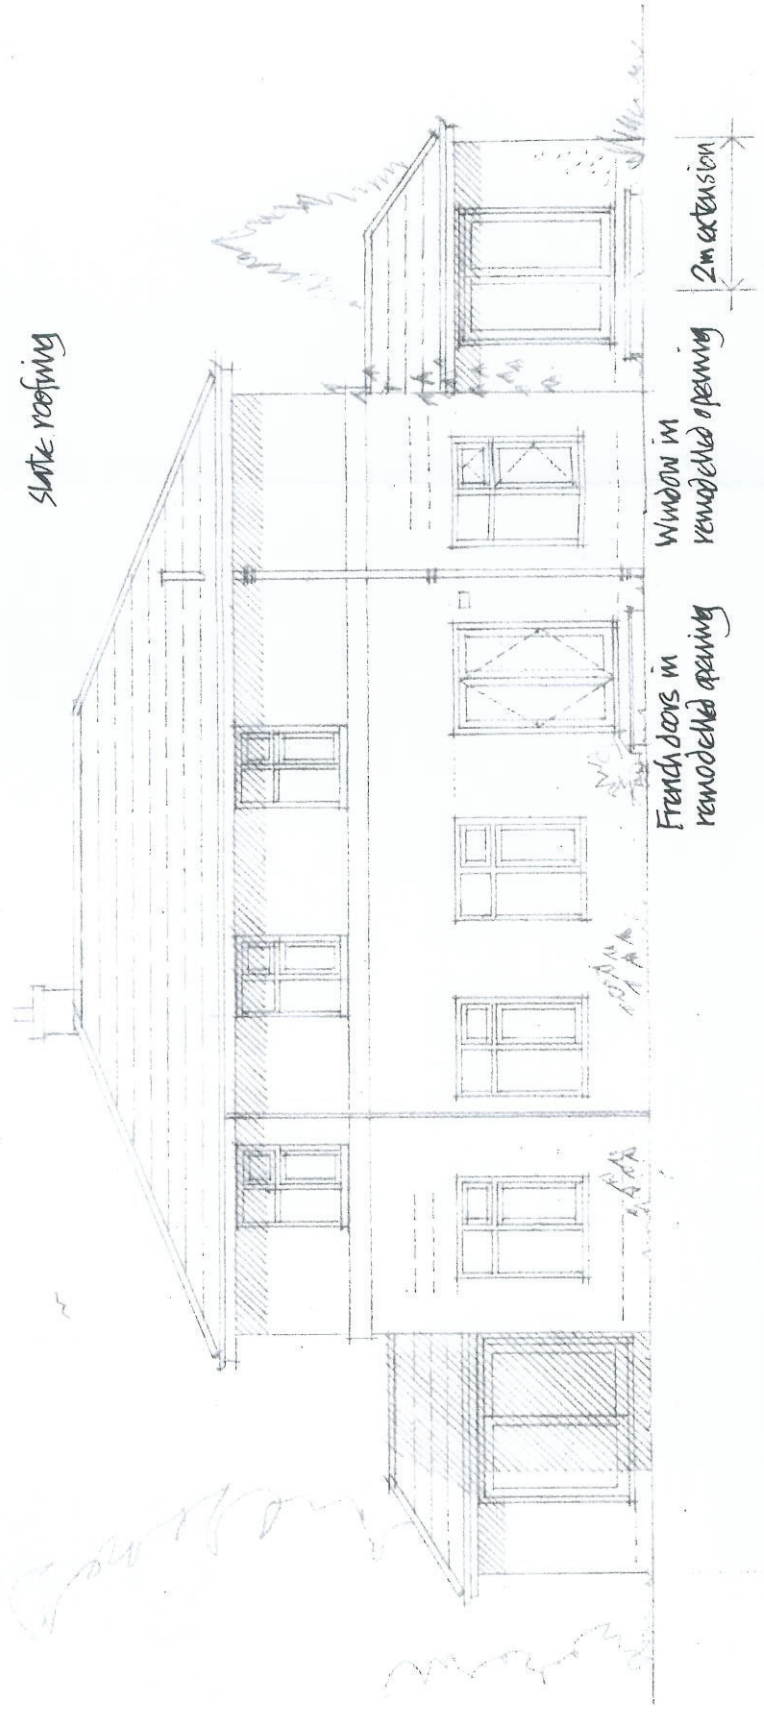

SOUTH ELEVATION AS PROPOSED



120 LIMMER LANE
FELPHAM PO22 7LP

FOR: C. Tangye
JOB: Proposed Kitchen Extension
TITLE: Elevations as Proposed
SCALE: 1:100 DATE: May 21
DRG. NO. CJ. 21.04