




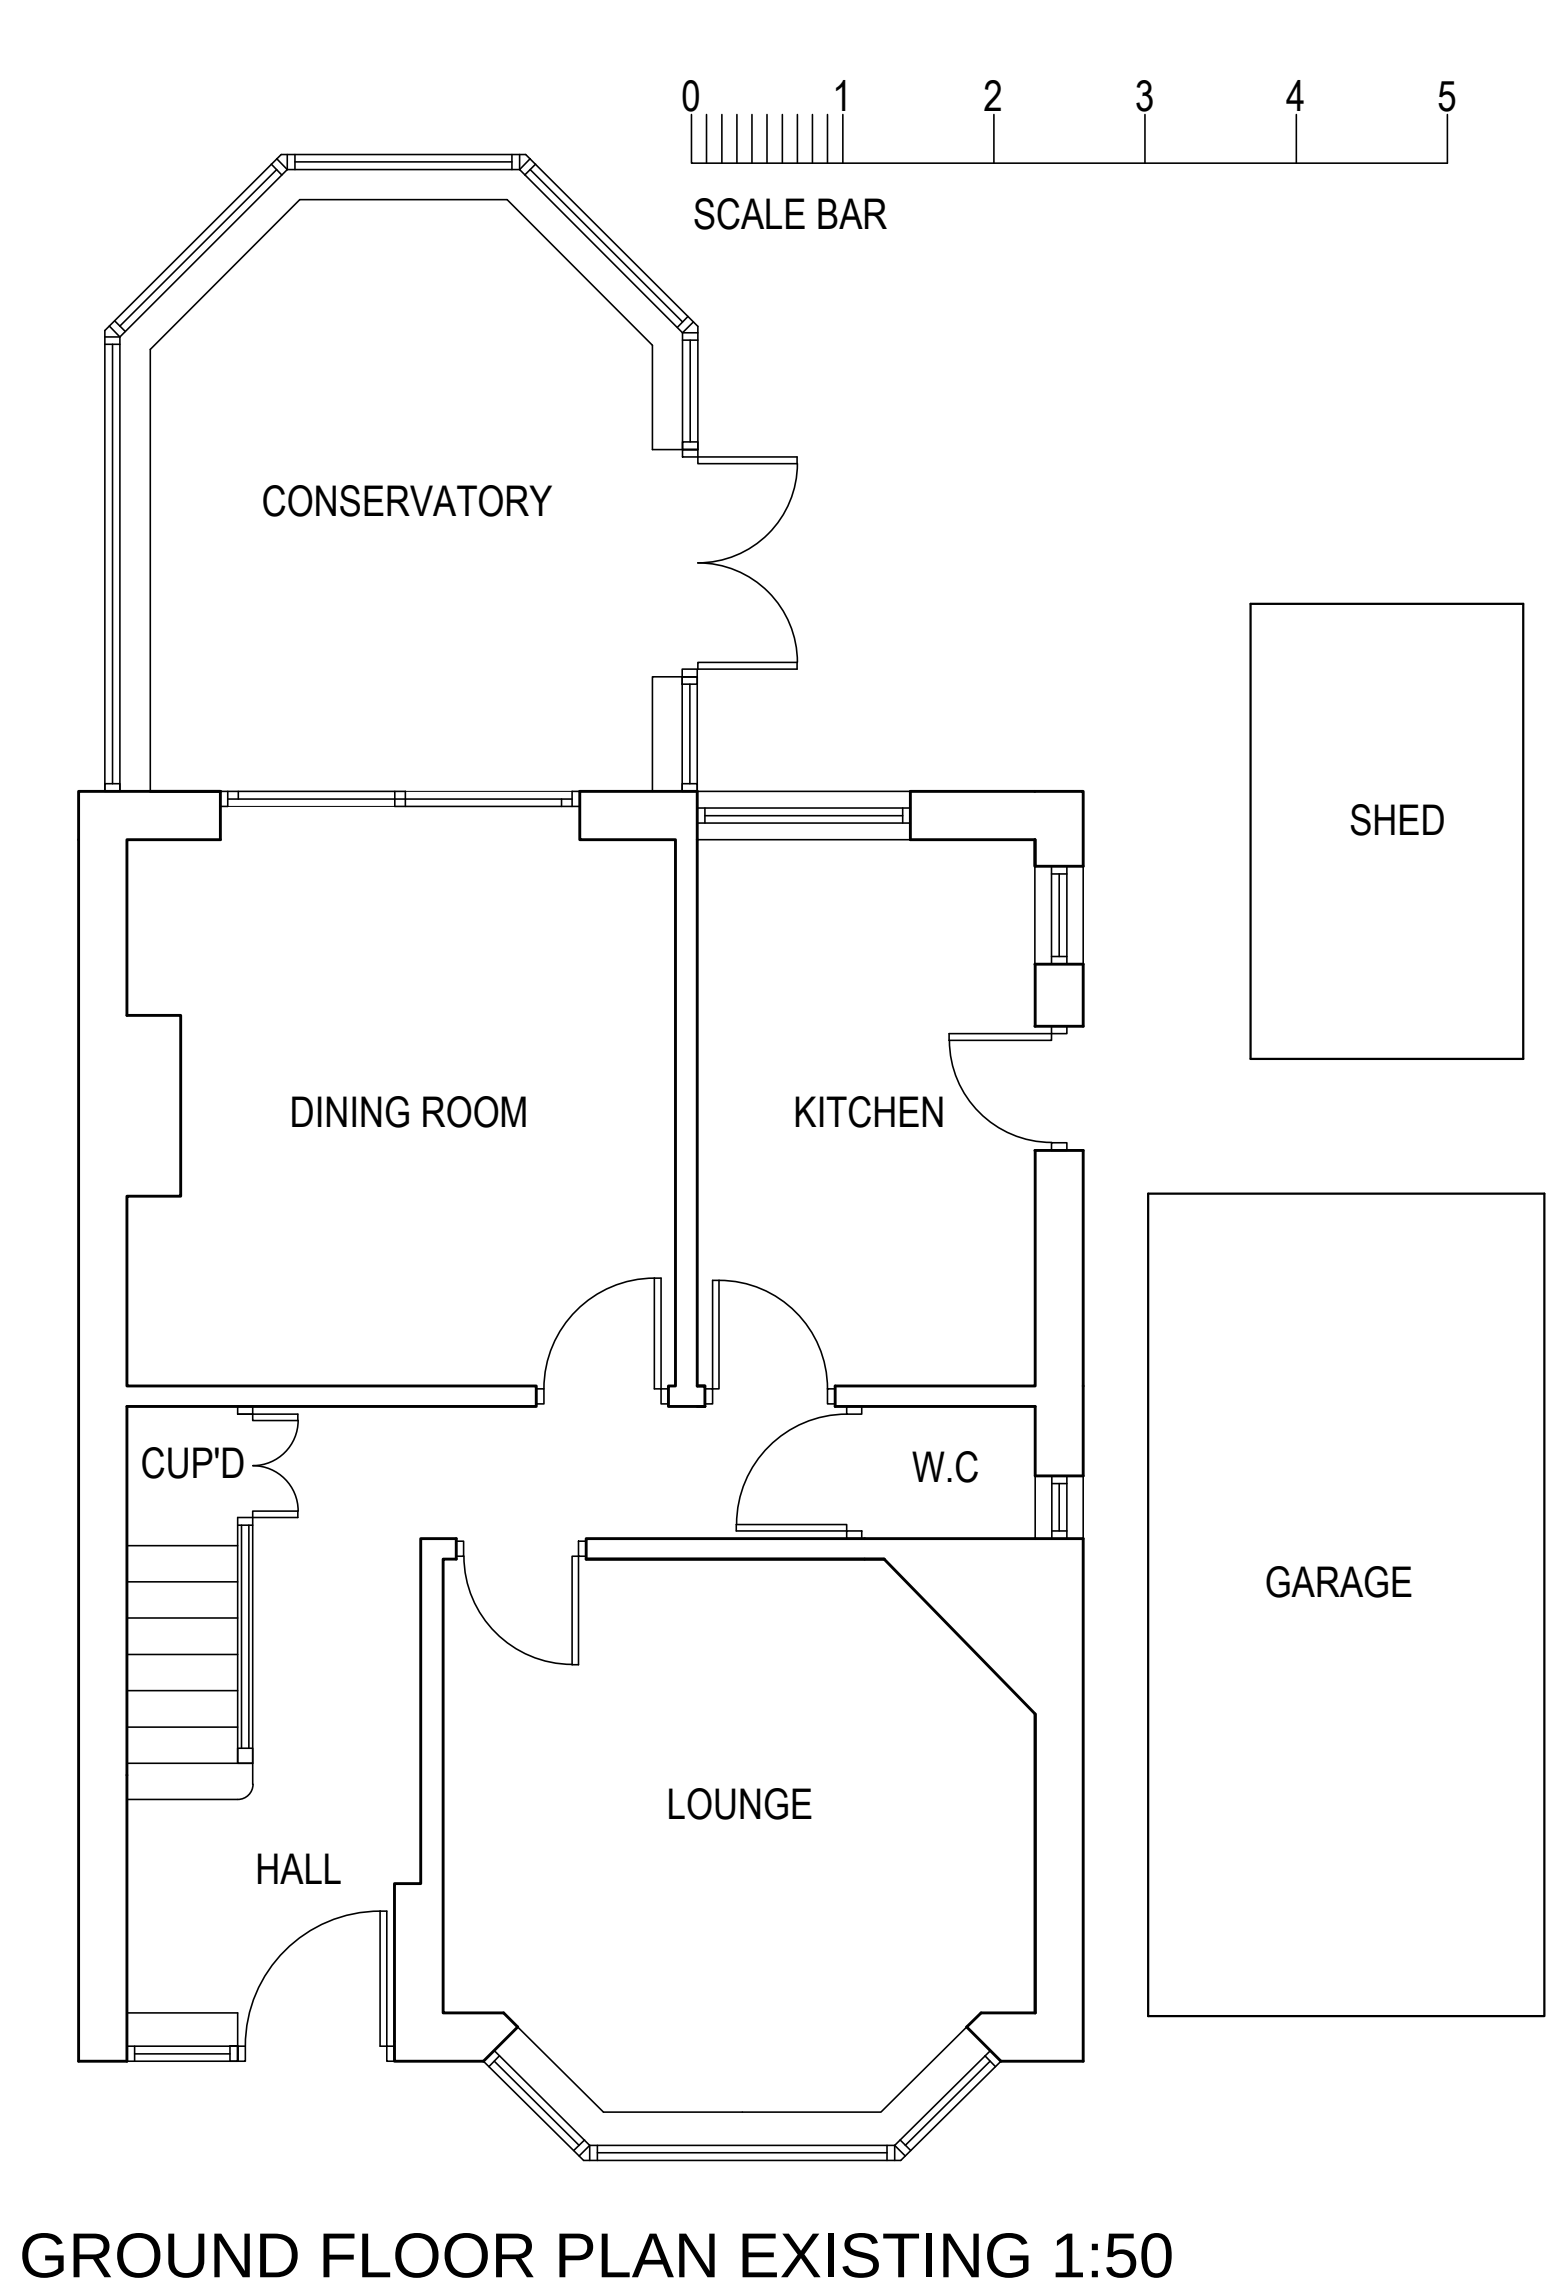



GROUND FLOOR PLAN EXISTING 1:50

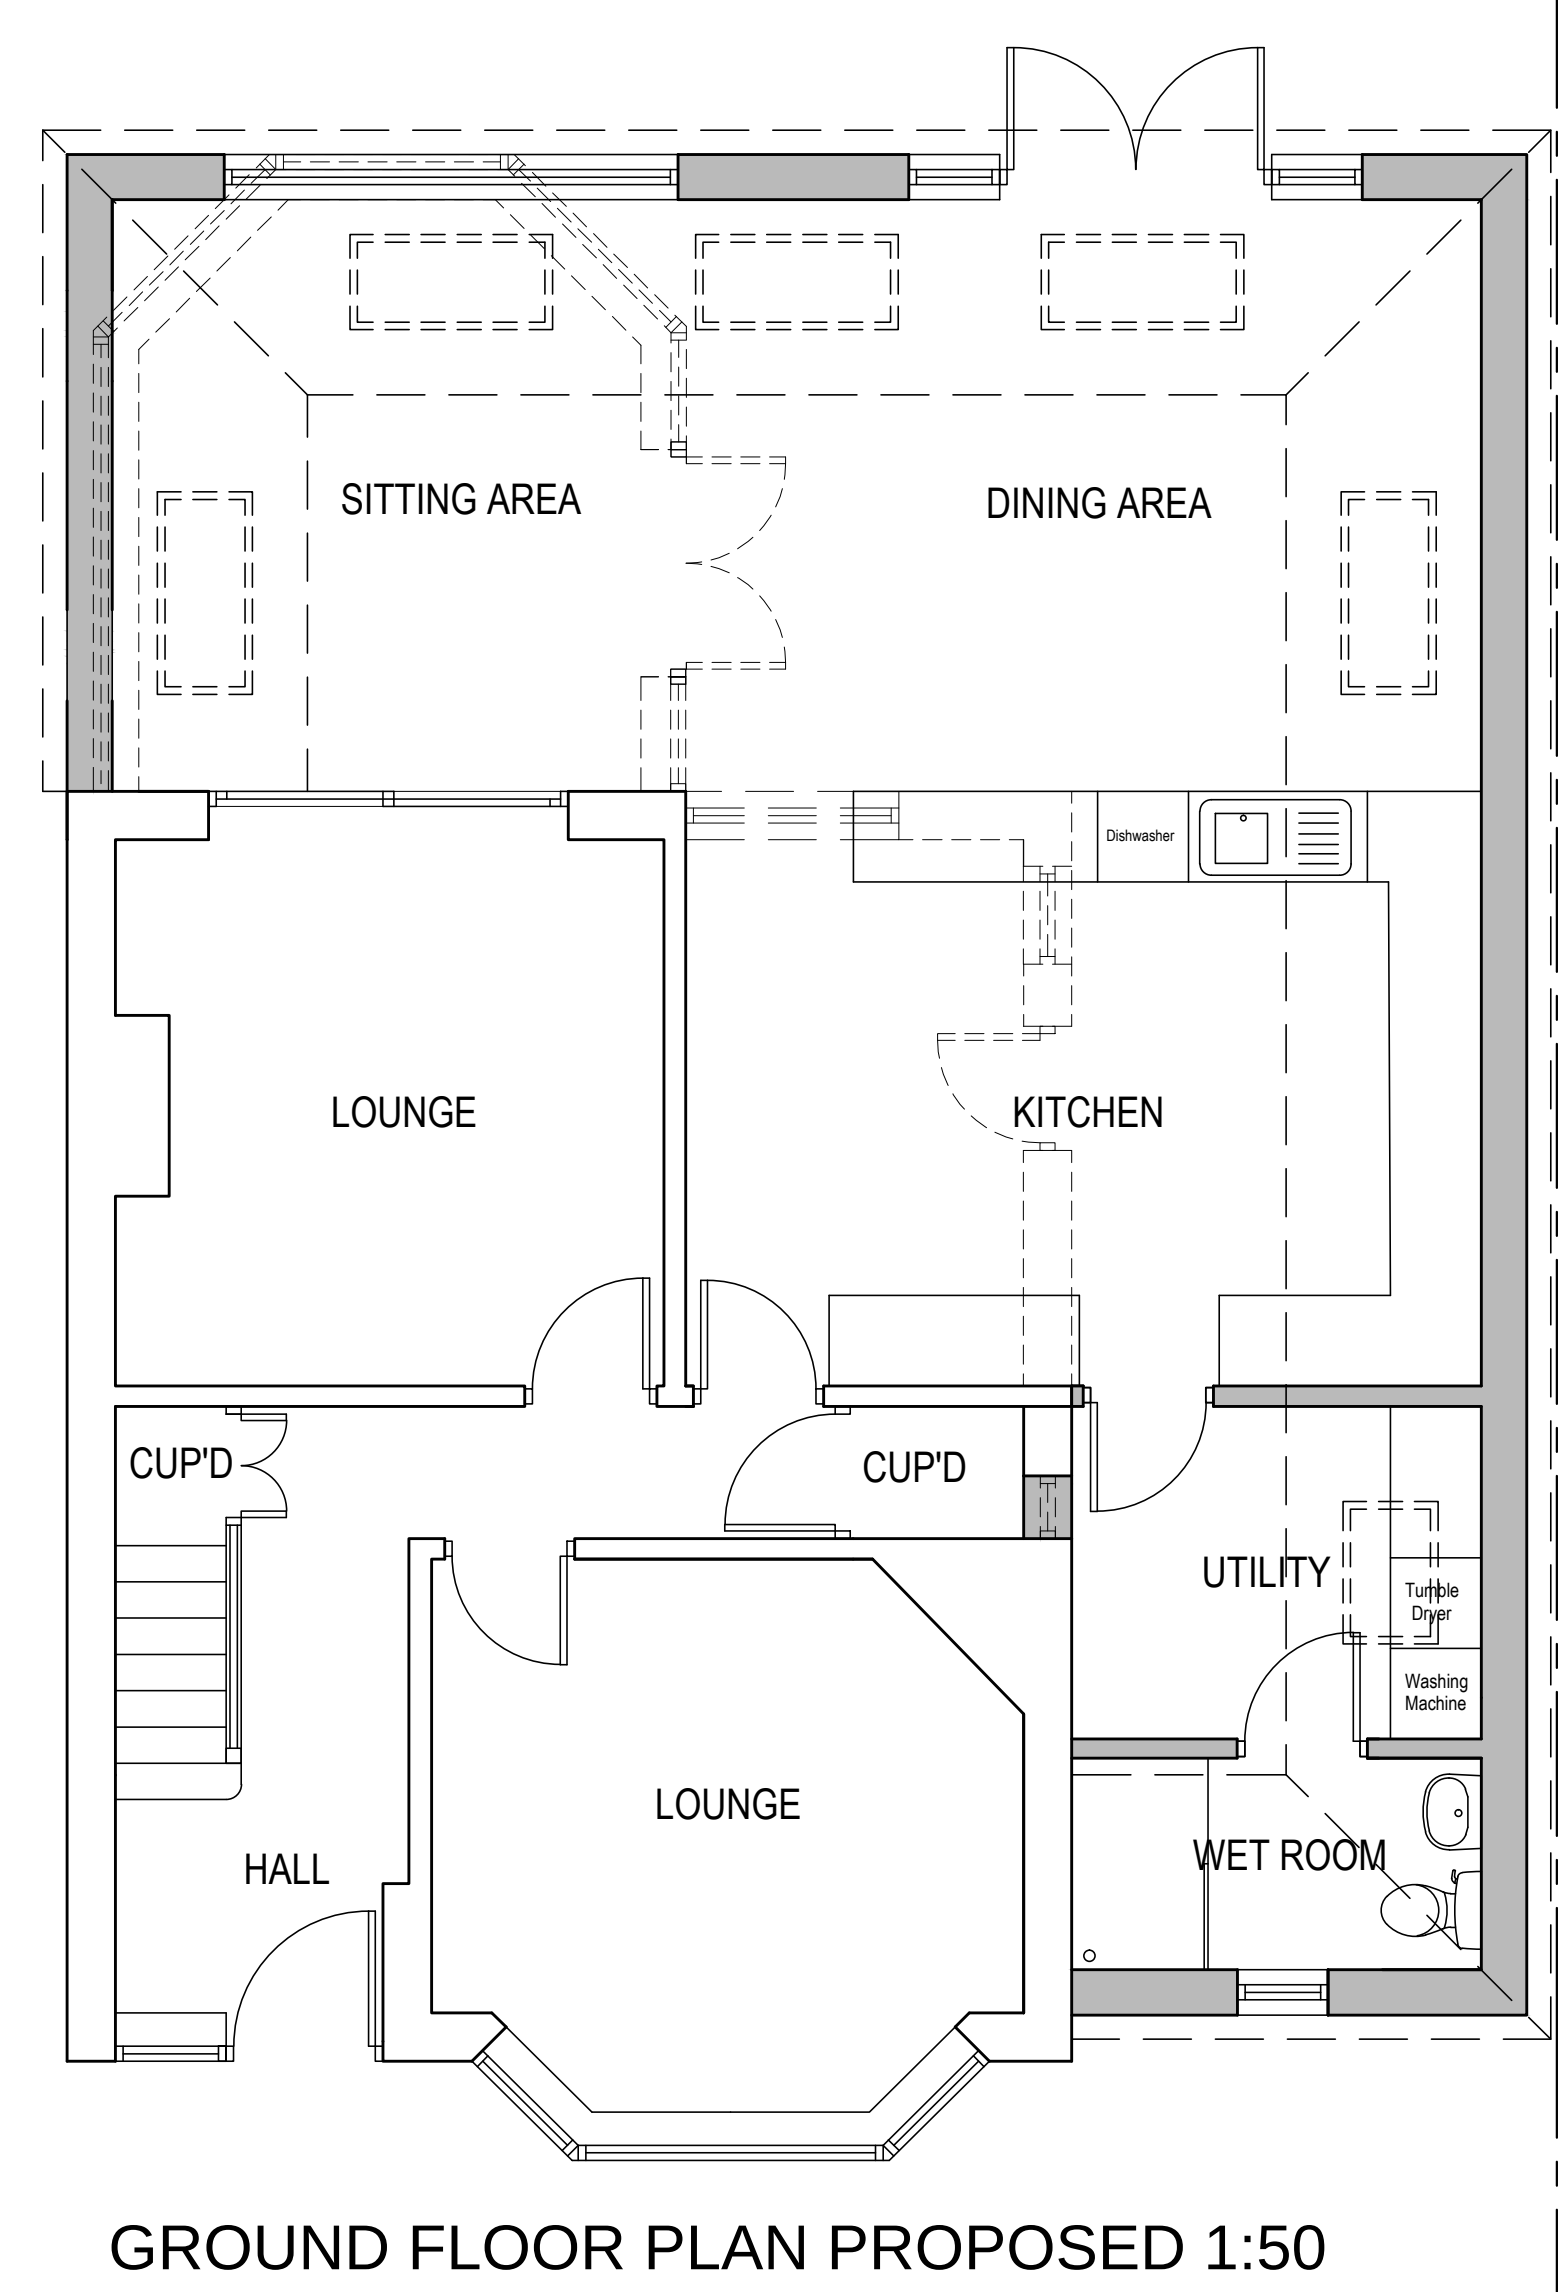

GROUND FLOOR PLAN PROPOSED 1:50

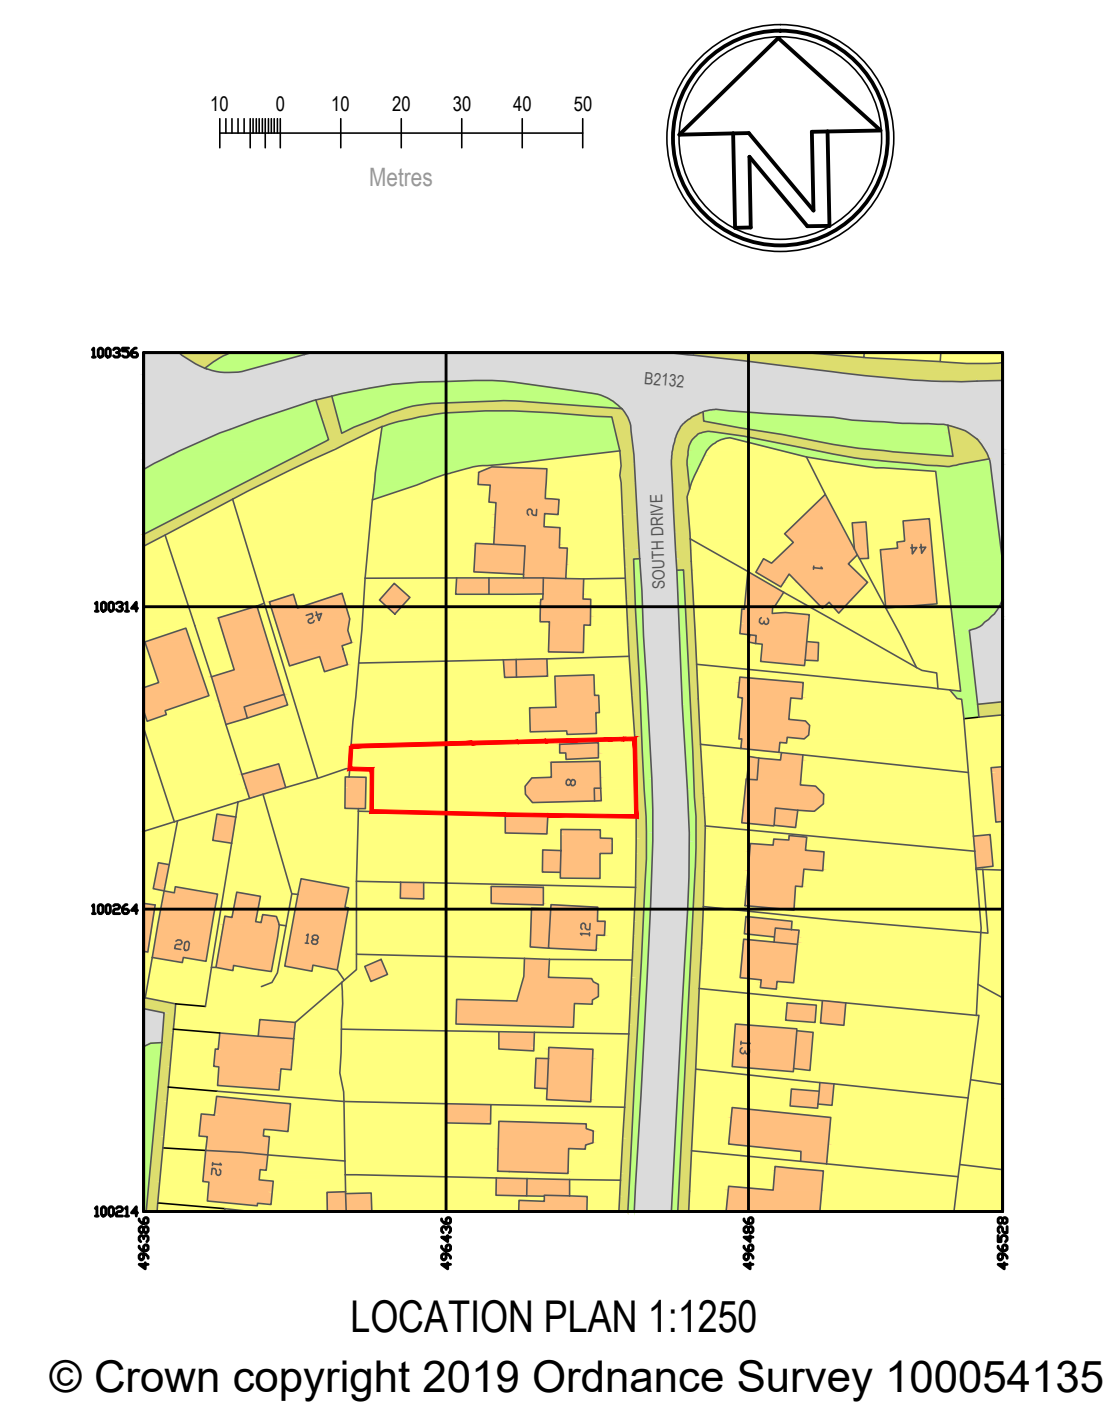

GENERAL
DO NOT SCALE FROM THIS DRAWING EXCEPT FOR PLANNING APPLICATION PURPOSES. ALL DIMENSIONS TO BE CHECKED ON SITE PRIOR TO COMMENCEMENT OF WORK. ALL DIMENSIONS RELATING TO SUB-CONTRACTORS OR SUPPLIERS WORK MUST BE CHECKED AND AGREED BETWEEN THE CONTRACTOR AND THE SUB-CONTRACTORS AND SUPPLIERS. ALL DIMENSIONS ARE IN MILLIMETRES. IF IN DOUBT ASK.
ALL WORKS OR MATERIALS INDICATED ON THE DRAWING ARE TO BE TO THE LATEST BRITISH STANDARDS AND ARE TO BE CARRIED OUT IN ACCORDANCE WITH THE RELEVANT CODES OF PRACTICE OR RECOGNISED TRADE ASSOCIATION RECOMMENDATIONS AND PUBLICATIONS.
THIS DRAWING TO BE READ IN CONJUNCTION WITH ALL RELEVANT DRAWINGS AND SPECIFICATIONS OF OTHER CONSULTANTS. ANY DISCREPANCIES TO BE BROUGHT TO THE ATTENTION OF THE PROJECT MANAGER.

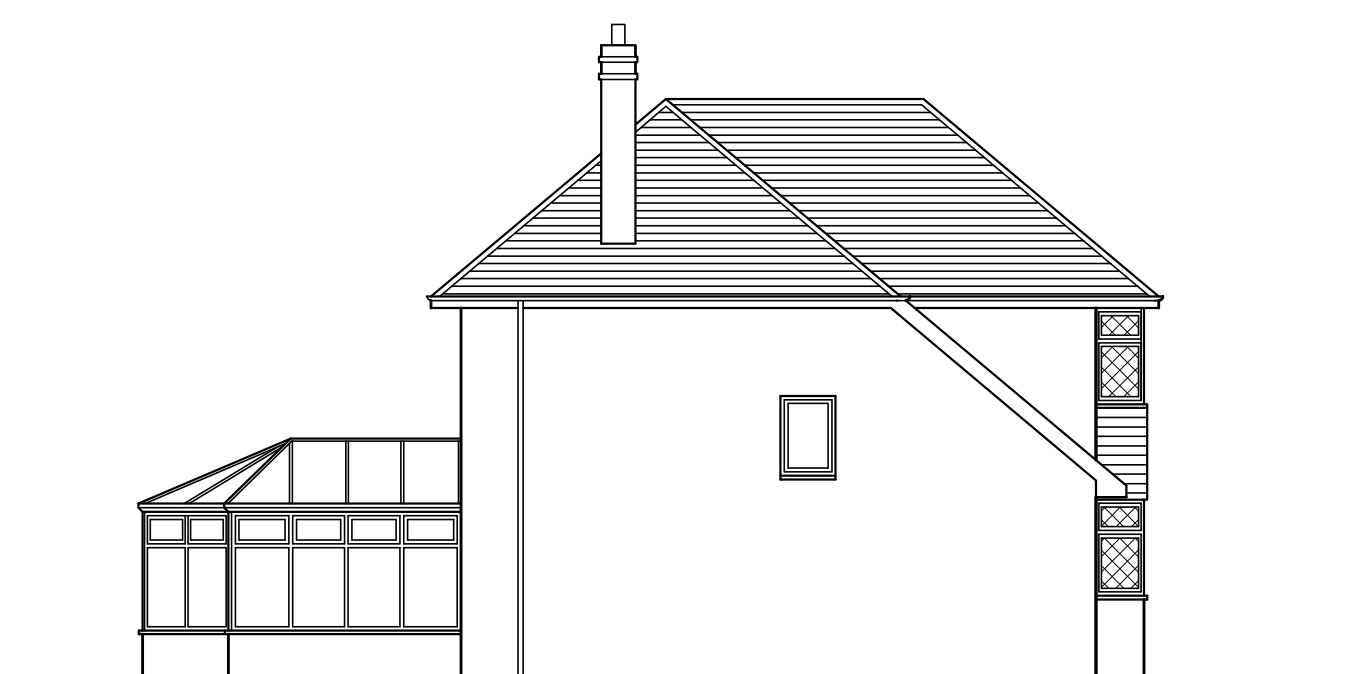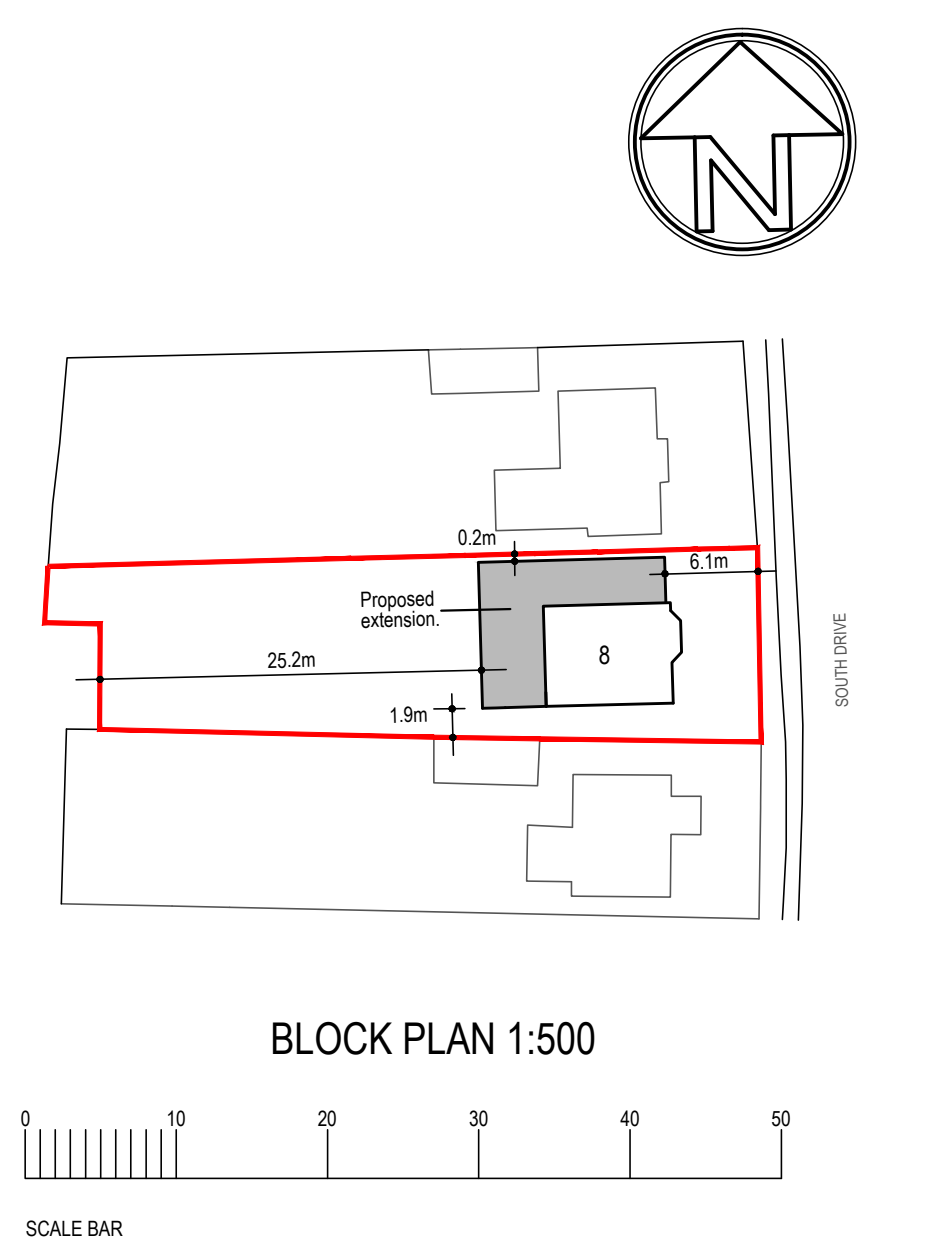

SOUTH ELEVATION EXISTING 1:100




WEST ELEVATION EXISTING 1:100



EAST ELEVATION EXISTING 1:100




NORTH ELEVATION EXISTING 1:100

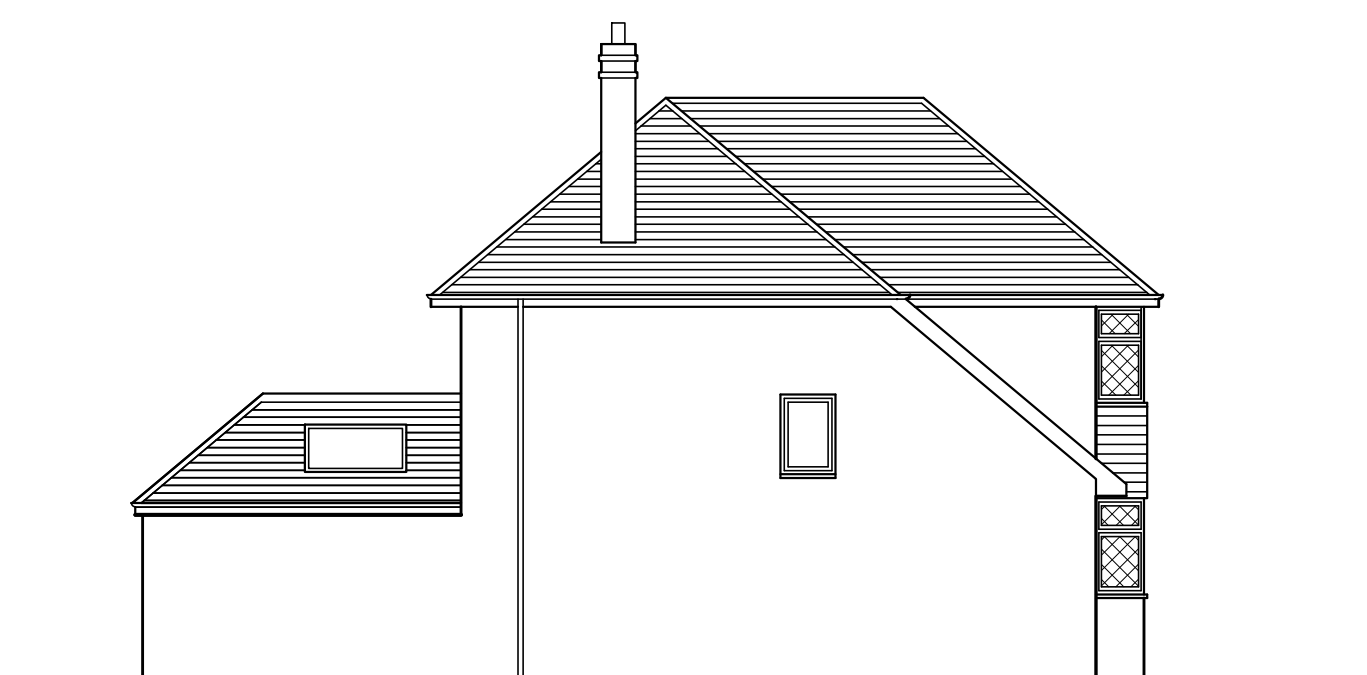


SOUTH ELEVATION PROPOSED 1:100



WEST ELEVATION PROPOSED 1:100

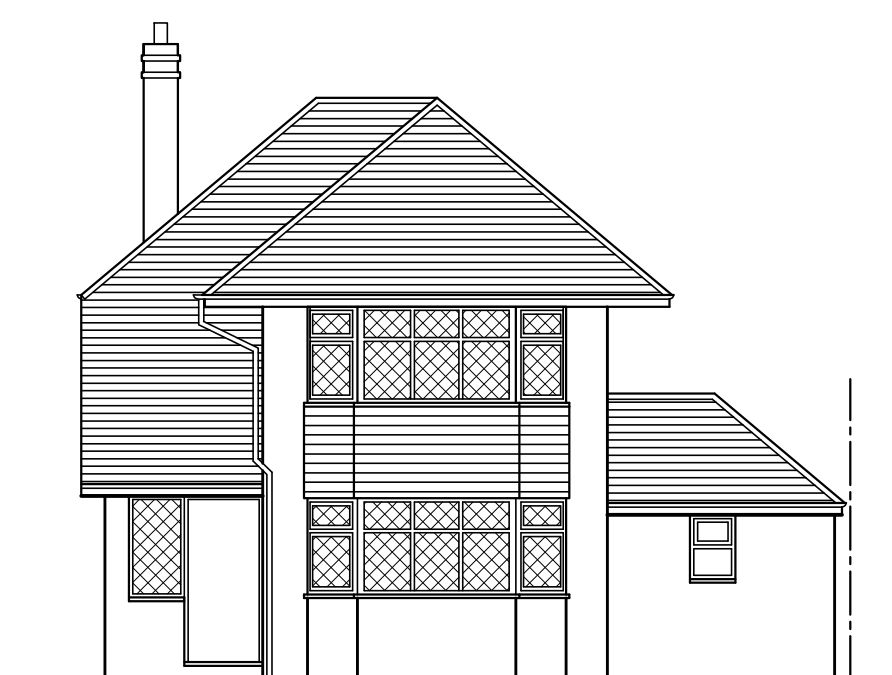

EAST ELEVATION PROPOSED 1:100

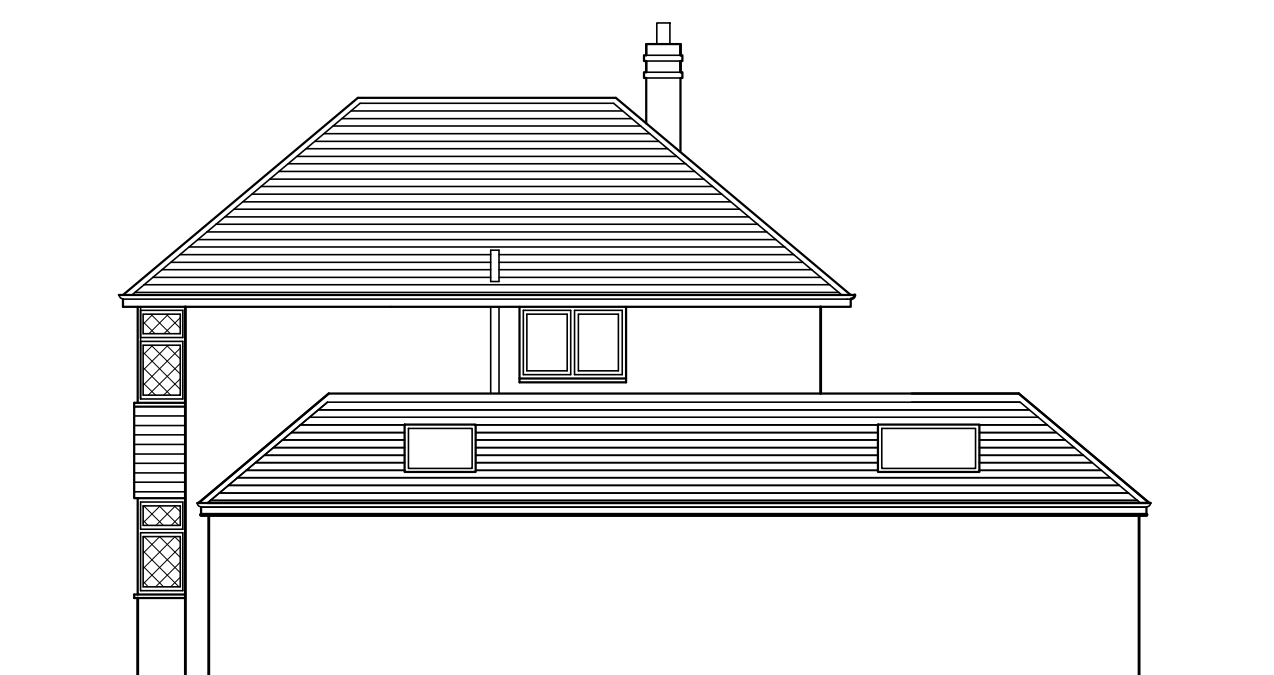

NORTH ELEVATION PROPOSED 1:100



SPT Construction Consultancy Ltd
Architectural Design
Building Surveying

REV	DRAWN	DATE	DESCRIPTION

CLIENT
Mr & Mrs Challen

SITE ADDRESS
8 South Drive
Felpham
West Sussex
PO22 7PZ

DRAWING TITLE
Proposed Extensions
Existing Plans
Proposed Plans

SCALE
As Shown

DATE
April 2021

REFERENCE
8 South Drive

DRAWING No.
001

REV.