


External materials


Walls ~ Facing Bricks

Roof ~ Concrete Interlocking Tiles

Doors & Windows ~ UPVC/Aluminium

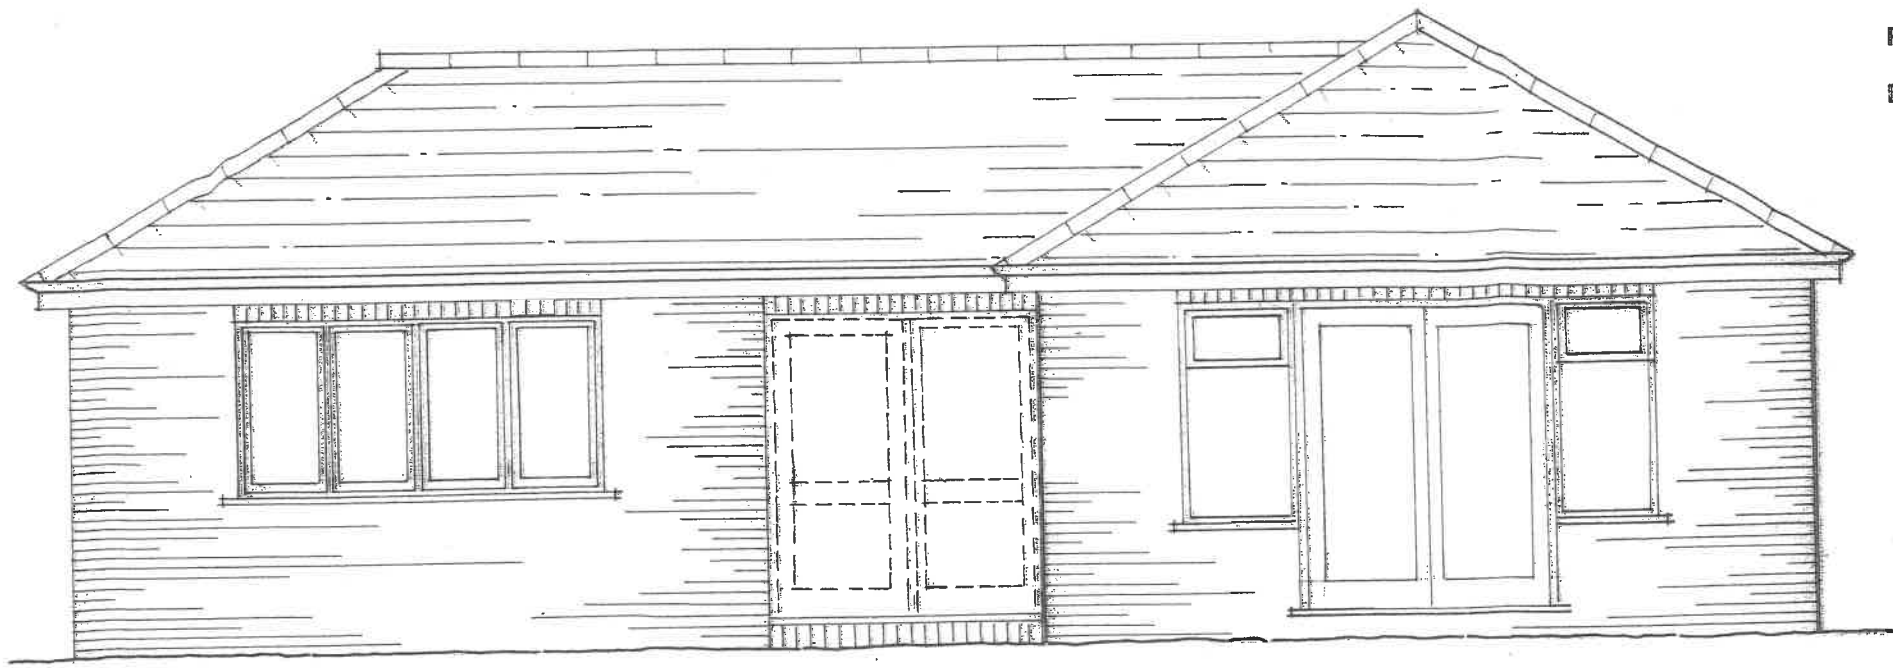

Front Elevation ~ As Proposed

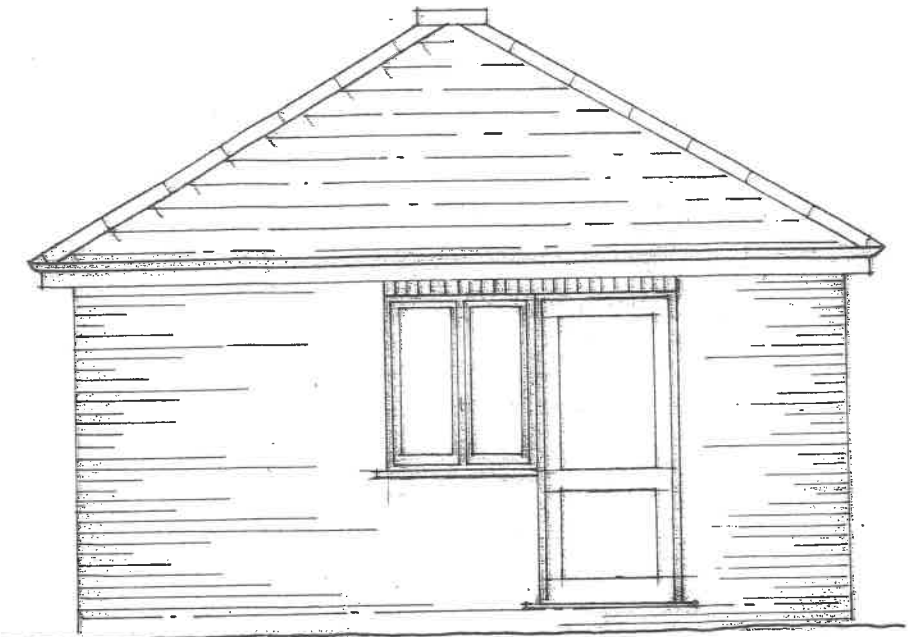

Side Elevation ~ As Proposed


2, Leverton Avenue, Felpham, Nr. Bognor Regis, West Sussex

Mr & Mrs V. Harris

Scale 1 : 50    October 2020    No. 36/21/05

Clive Fish ~ Building & Design Consultant

Tel ; ( 01903 ) 732942

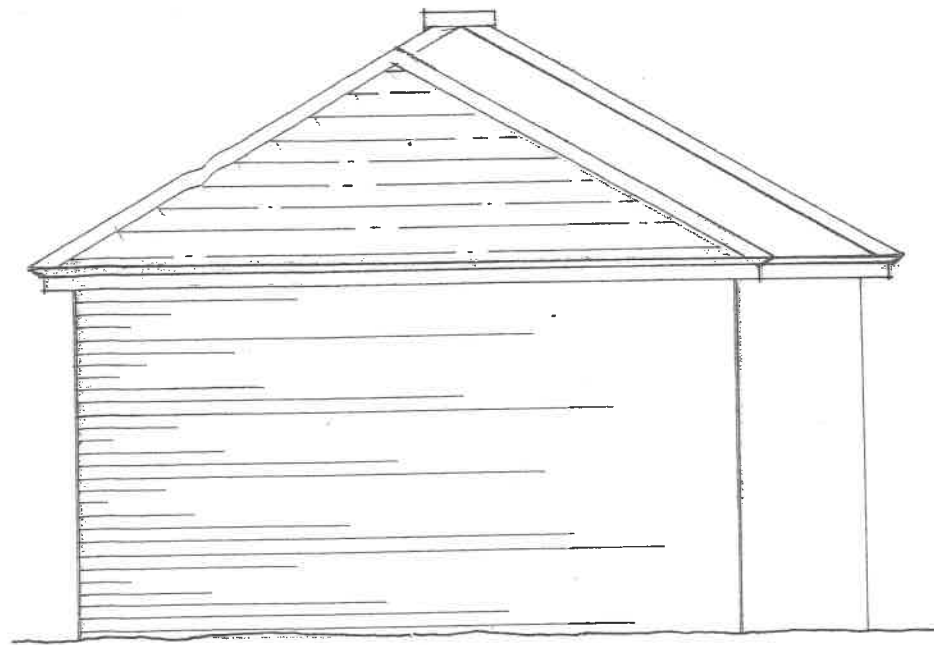

Side Elevation ~ As Proposed



Rear Elevation ~ As Proposed

Scale 1 : 50 @ A3 Paper Size

