



1.8m high wall in facing brick to match elevations of existing house

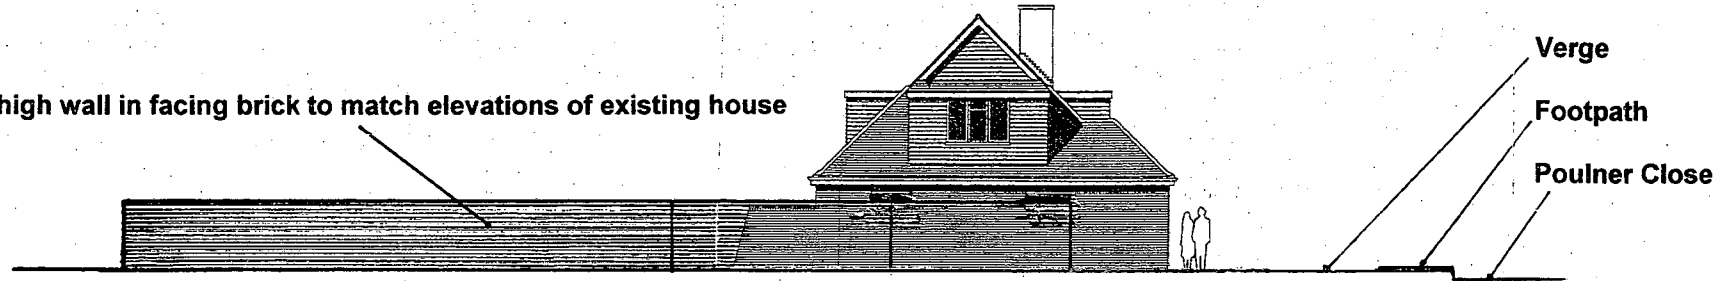

NORTH ELEVATION


1.8m high wall in facing brick to match elevations of existing house

1.8m high boarded personnel gate

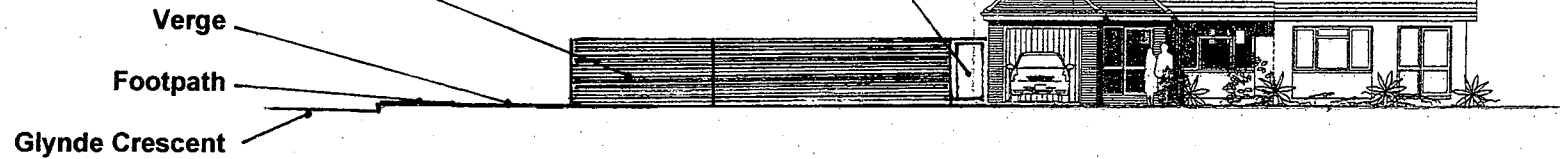

WEST ELEVATION

1.8m high wall in facing brick to match elevations of existing house

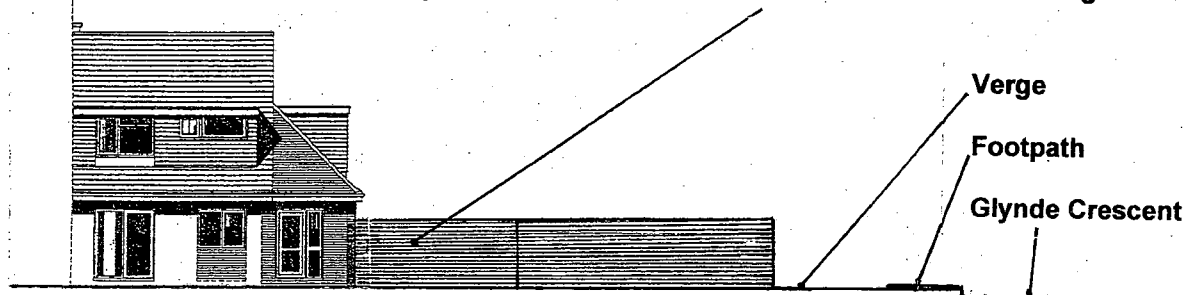

EAST ELEVATION

ARUN DISTRICT COUNCIL			
No.	FP	152	08
RECEIVED 30 JUL 2008			

	David Robinson FRICS Chartered Surveyor	Bilsham Manor Bilsham Lane Yapton West Sussex BN18 0JX
	Tel: 01243 587600 Fax: 01243 587330 Email: davidrobinson@bilsham.freeserve.co.uk	
Change of use from highway verge to private garden and erection of 1.8m high boundary wall with timber boarded personnel gate		
LAND ADJOINING 1 POULNER CLOSE, FELPHAM, WEST SUSSEX ELEVATIONS		
JULY 2008	DRAWING NO DR/1PC/3	SCALE 1/200