


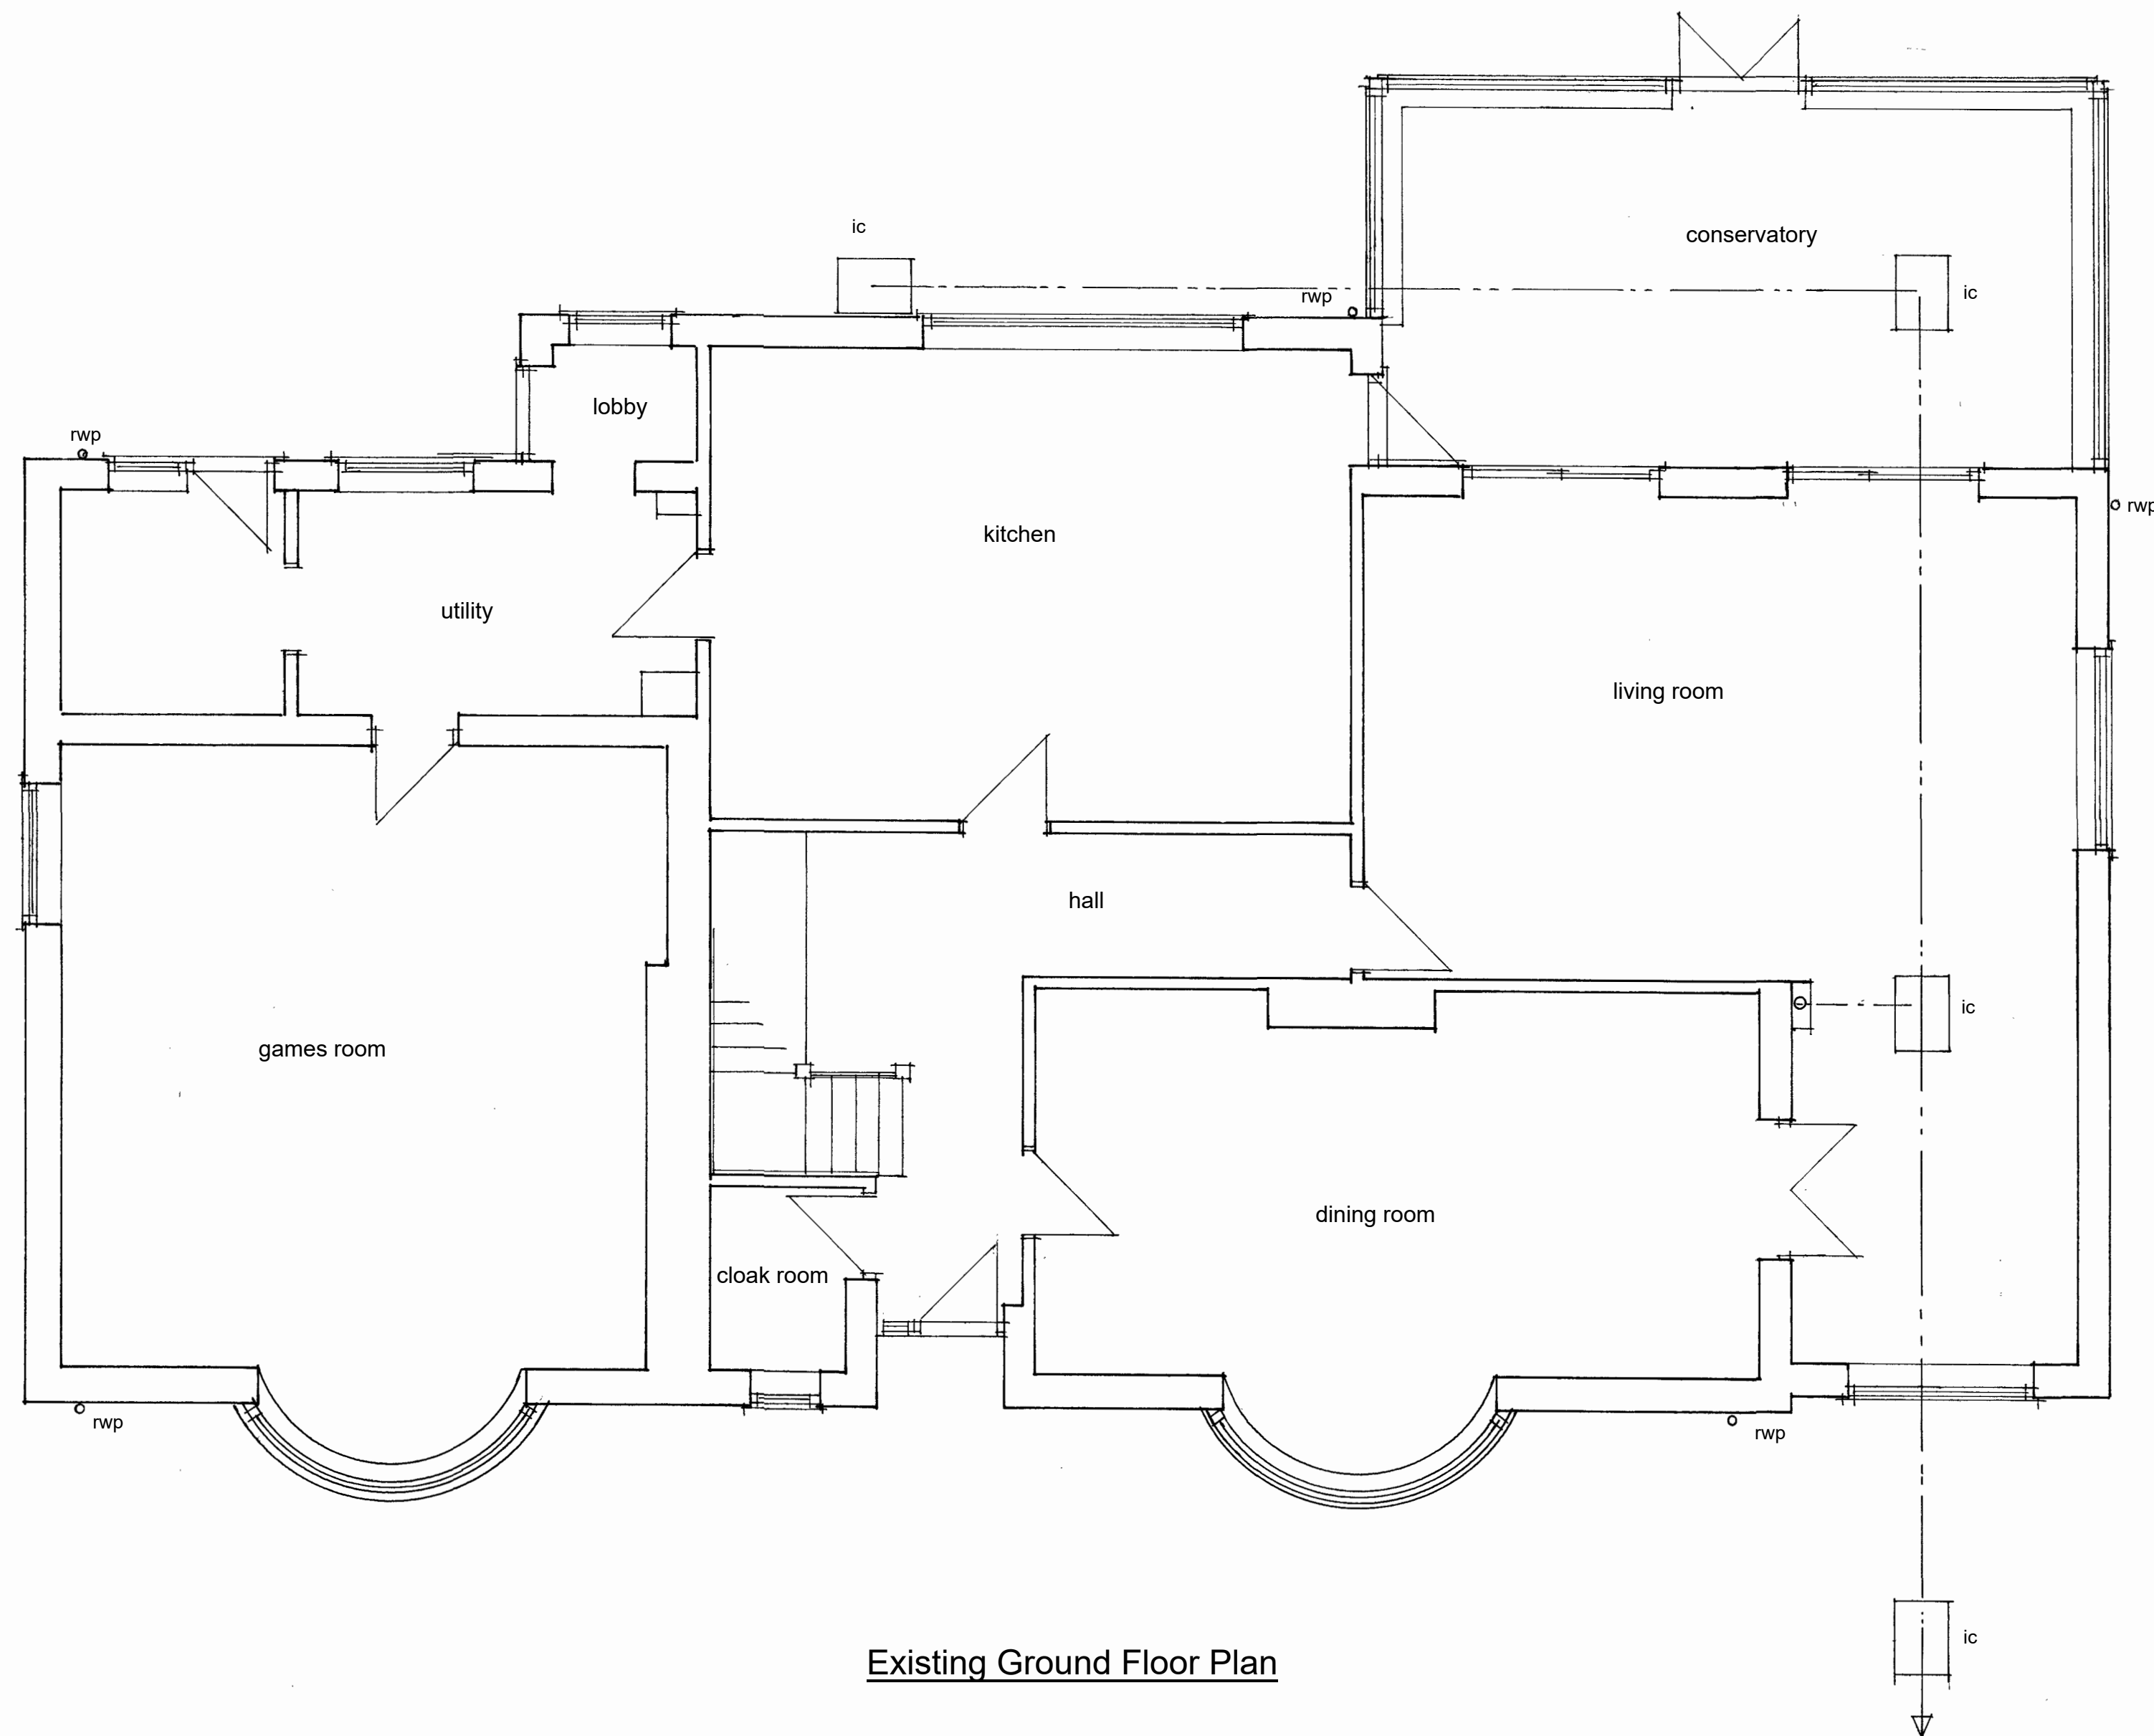

Existing Ground Floor Plan

**Sussex Building
Surveyors Ltd**

01903 529583
adk@sussexbuildingsurveyors.com

8 Burley Road,
Felpham, Bognor Regis,
West Sussex.
PO22 7NF

**Rear Extension
Existing Ground Floor Plan**

Scale: 1:50
Paper: A2
Date: July 2020
Drg No.: SBS/322/08

Do not scale except for planning purposes.
All dimensions to be checked on site.