


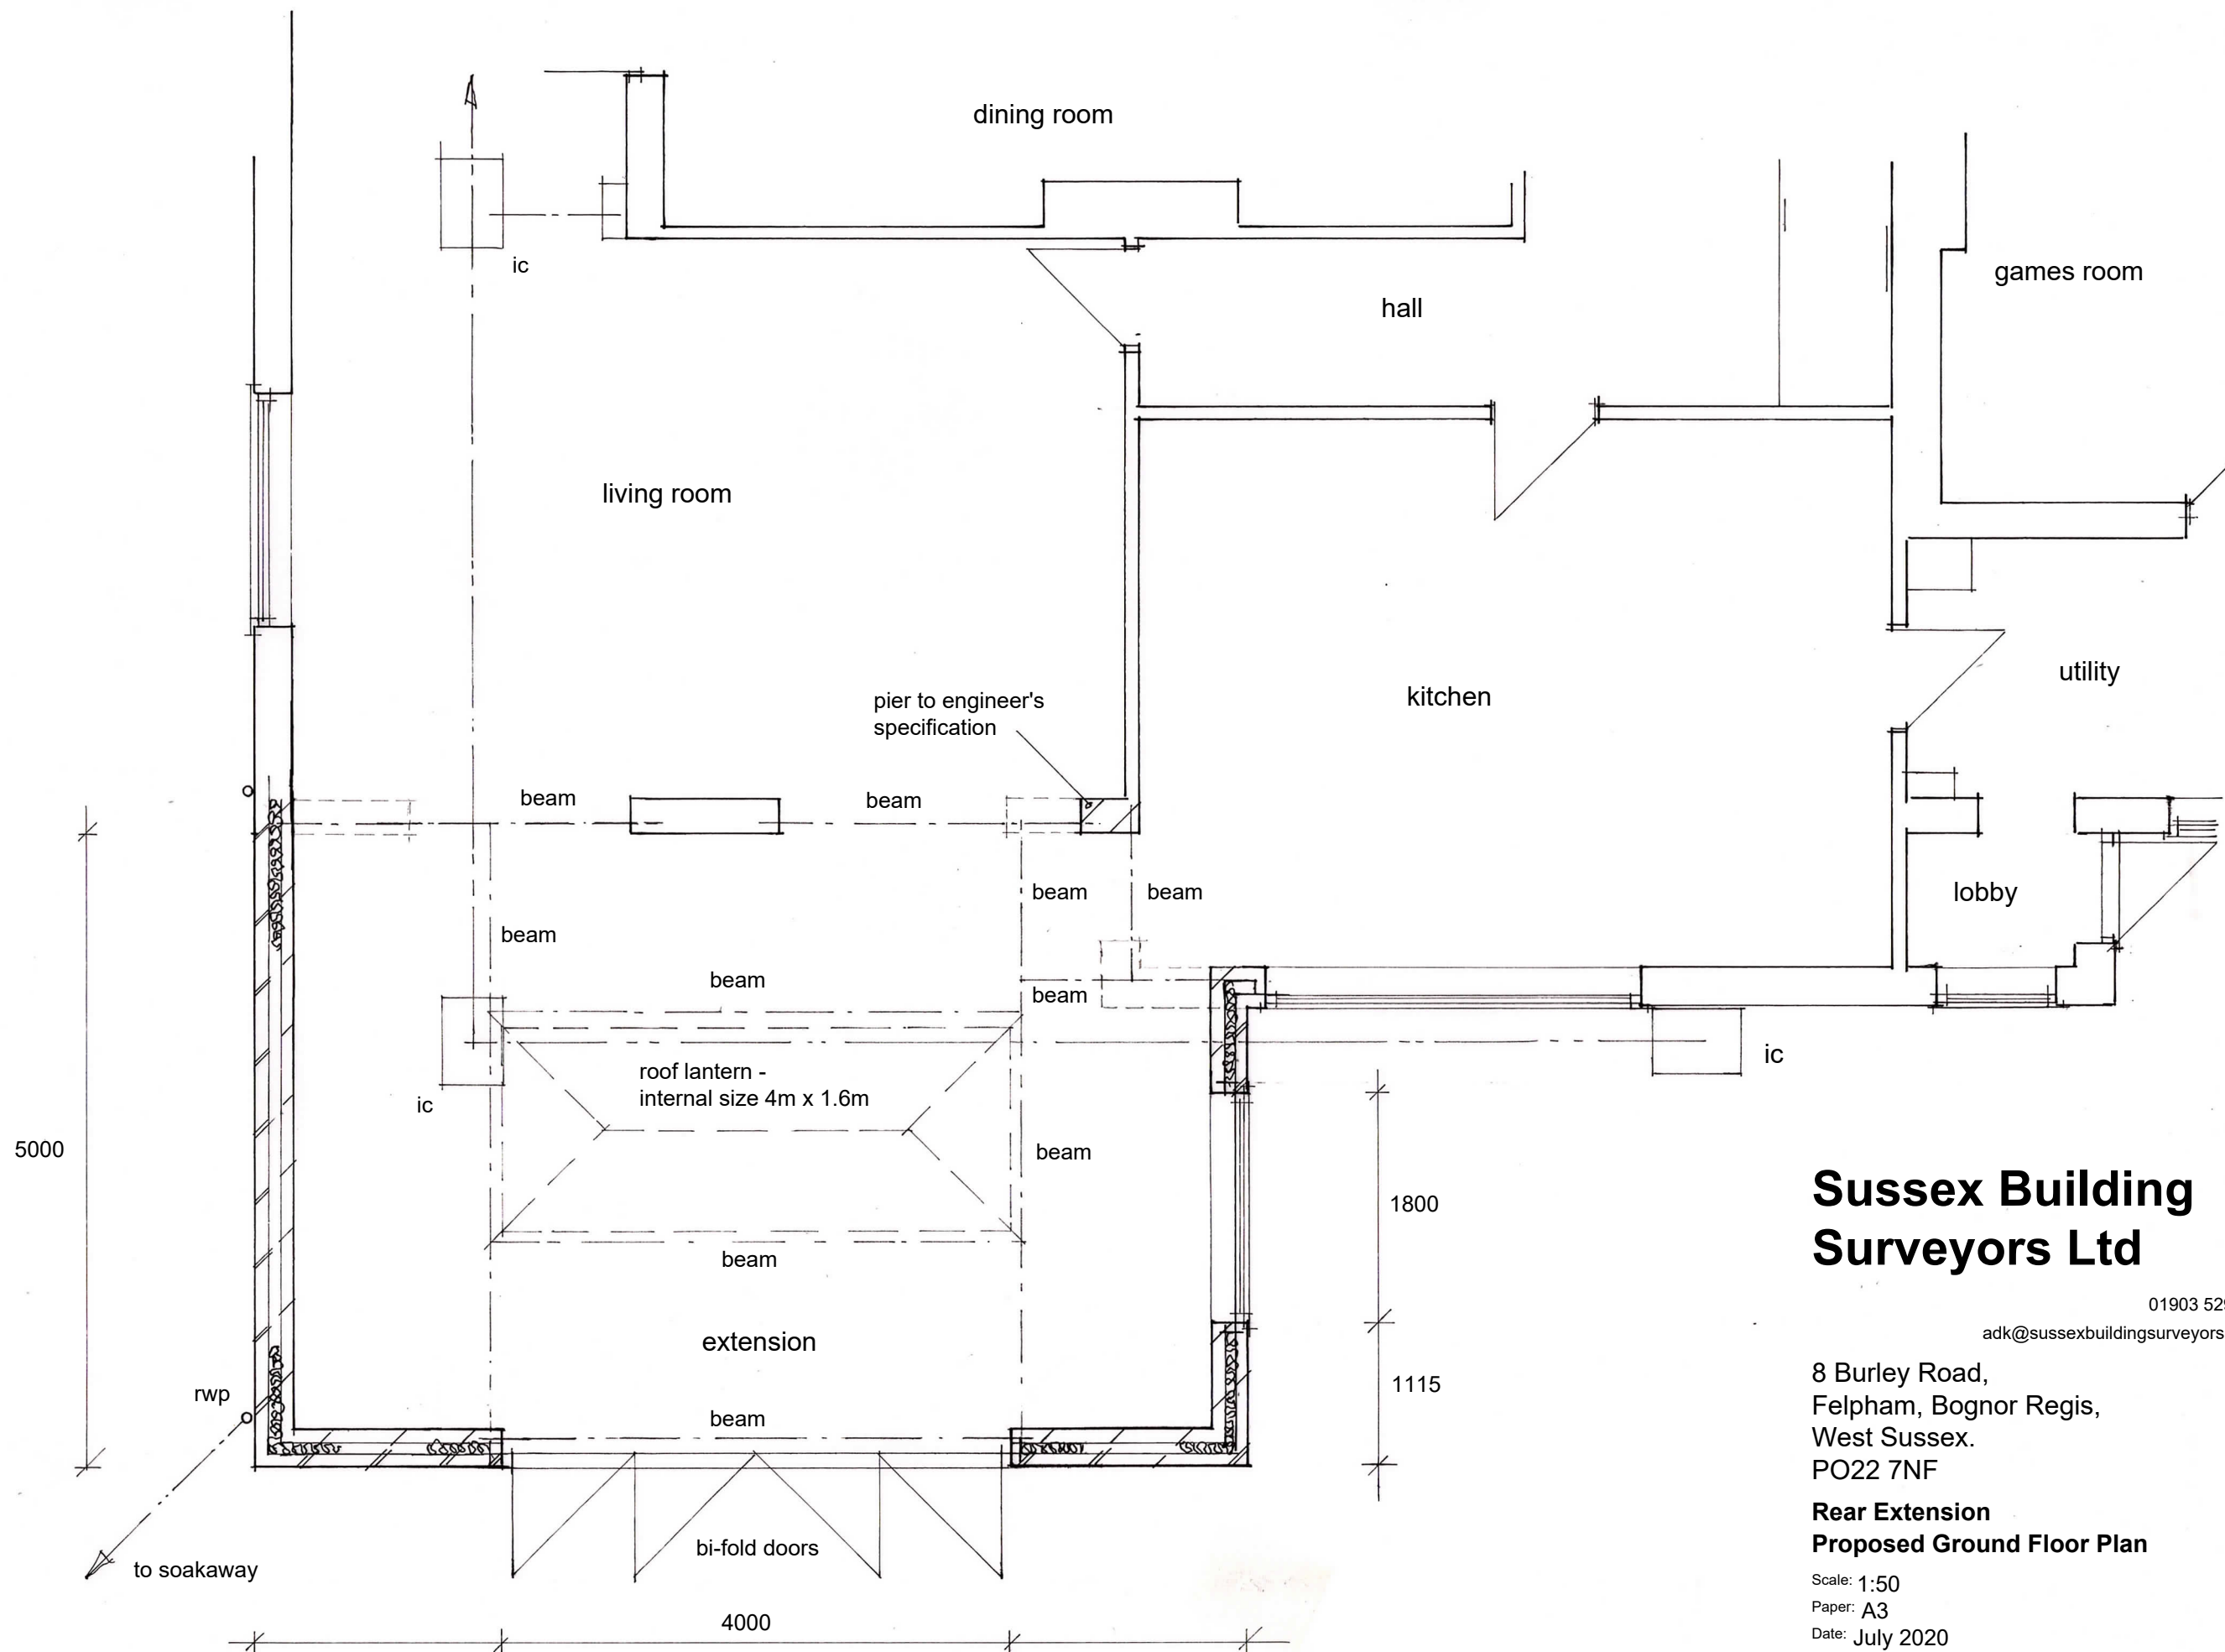

Proposed Ground Floor Plan

Sussex Building Surveyors Ltd

01903 529583

adk@sussexbuildingsurveyors.com

8 Burley Road,
Felpham, Bognor Regis,
West Sussex.
PO22 7NF

**Rear Extension
Proposed Ground Floor Plan**

Scale: 1:50

Paper: A3

Date: July 2020

Drg No.: SBS/322/09B

Do not scale except for planning purposes.
All dimensions to be checked on site.