


0m 1m 2m 3m 4m 5m 6m 7m 8m
0m 2m 4m 6m 8m 10m 12m 14m 16m




Existing East Elevation



Existing South Elevation

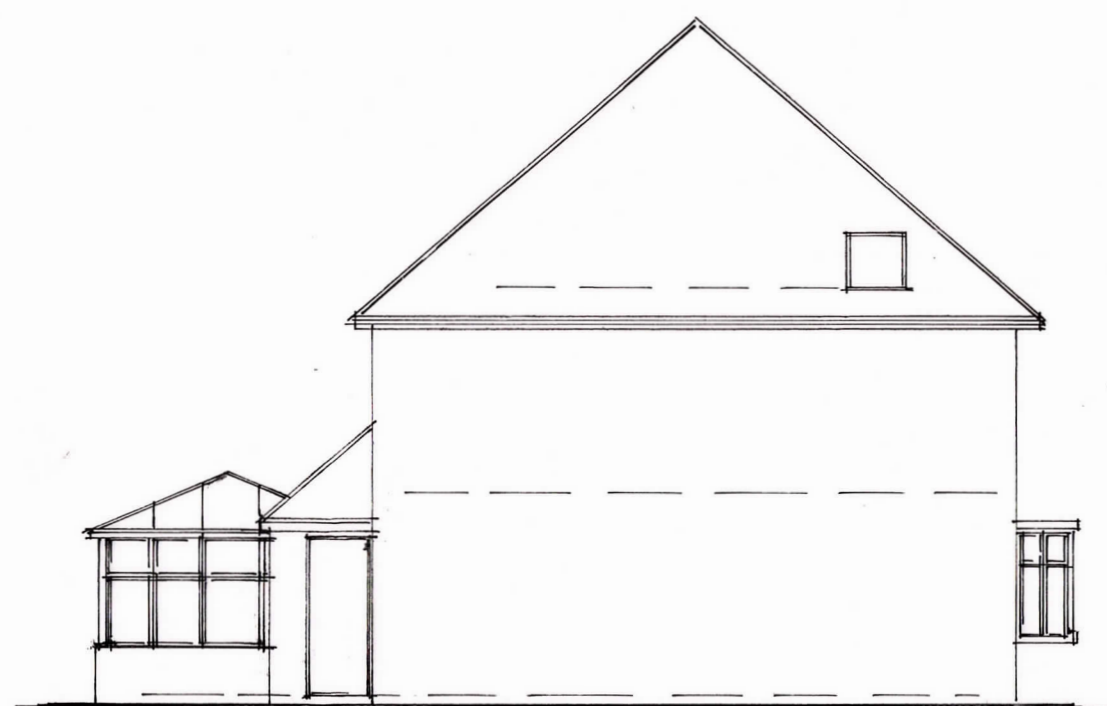

Existing North Elevation

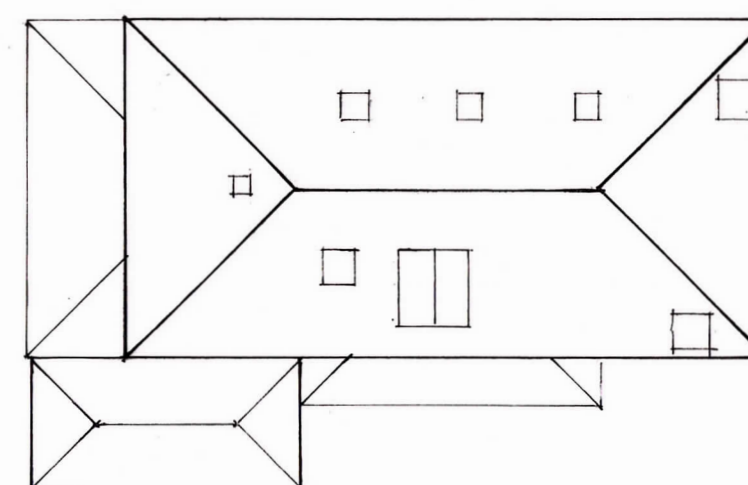

Existing Roof Plan

Sussex Building Surveyors Ltd

01903 529583

adk@sussexbuildingsurveyors.com

8 Burley Road,
Felpham, Bognor Regis,
West Sussex.
PO22 7NF

**Rear Extension
Existing Elevations & Roof Plan**

Scale: 1:100 & 1:200

Paper: A3

Date: July 2020

Drg No.: SBS/322/10A

Do not scale except for planning purposes.
All dimensions to be checked on site.