

Materials

Flat roof with tiled pitched roof to the perimeter .
Walls - face brickwork to match existing

0m 1m 2m 3m 4m 5m 6m 7m 8m
0m 2m 4m 6m 8m 10m 12m 14m 16m




Proposed East Elevation



Proposed South Elevation



Proposed North Elevation

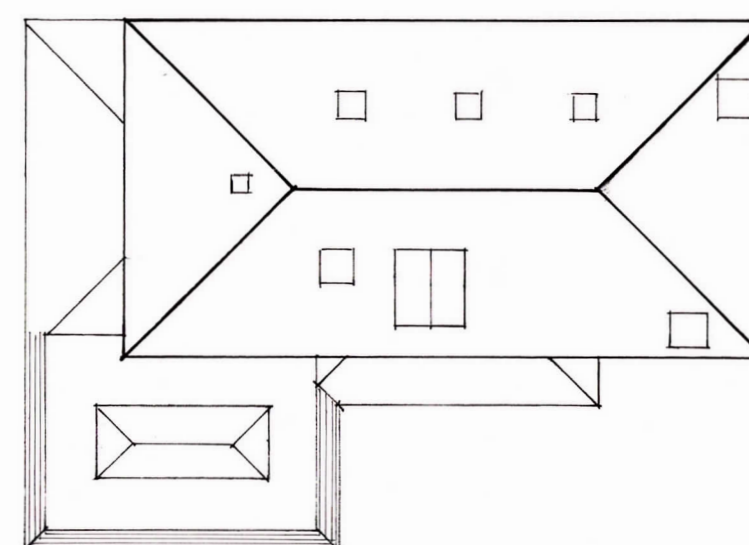

Proposed Roof Plan

**Sussex Building
Surveyors Ltd**

01903 529583
adk@sussexbuildingsurveyors.com

8 Burley Road,
Felpham, Bognor Regis,
West Sussex.
PO22 7NF

**Rear Extension
Proposed Elevations & Roof Plan**

Scale: 1:100 & 1:200
Paper: A3
Date: July 2020
Drg No.: SBS/322/11B

Do not scale except for planning purposes.
All dimensions to be checked on site.