


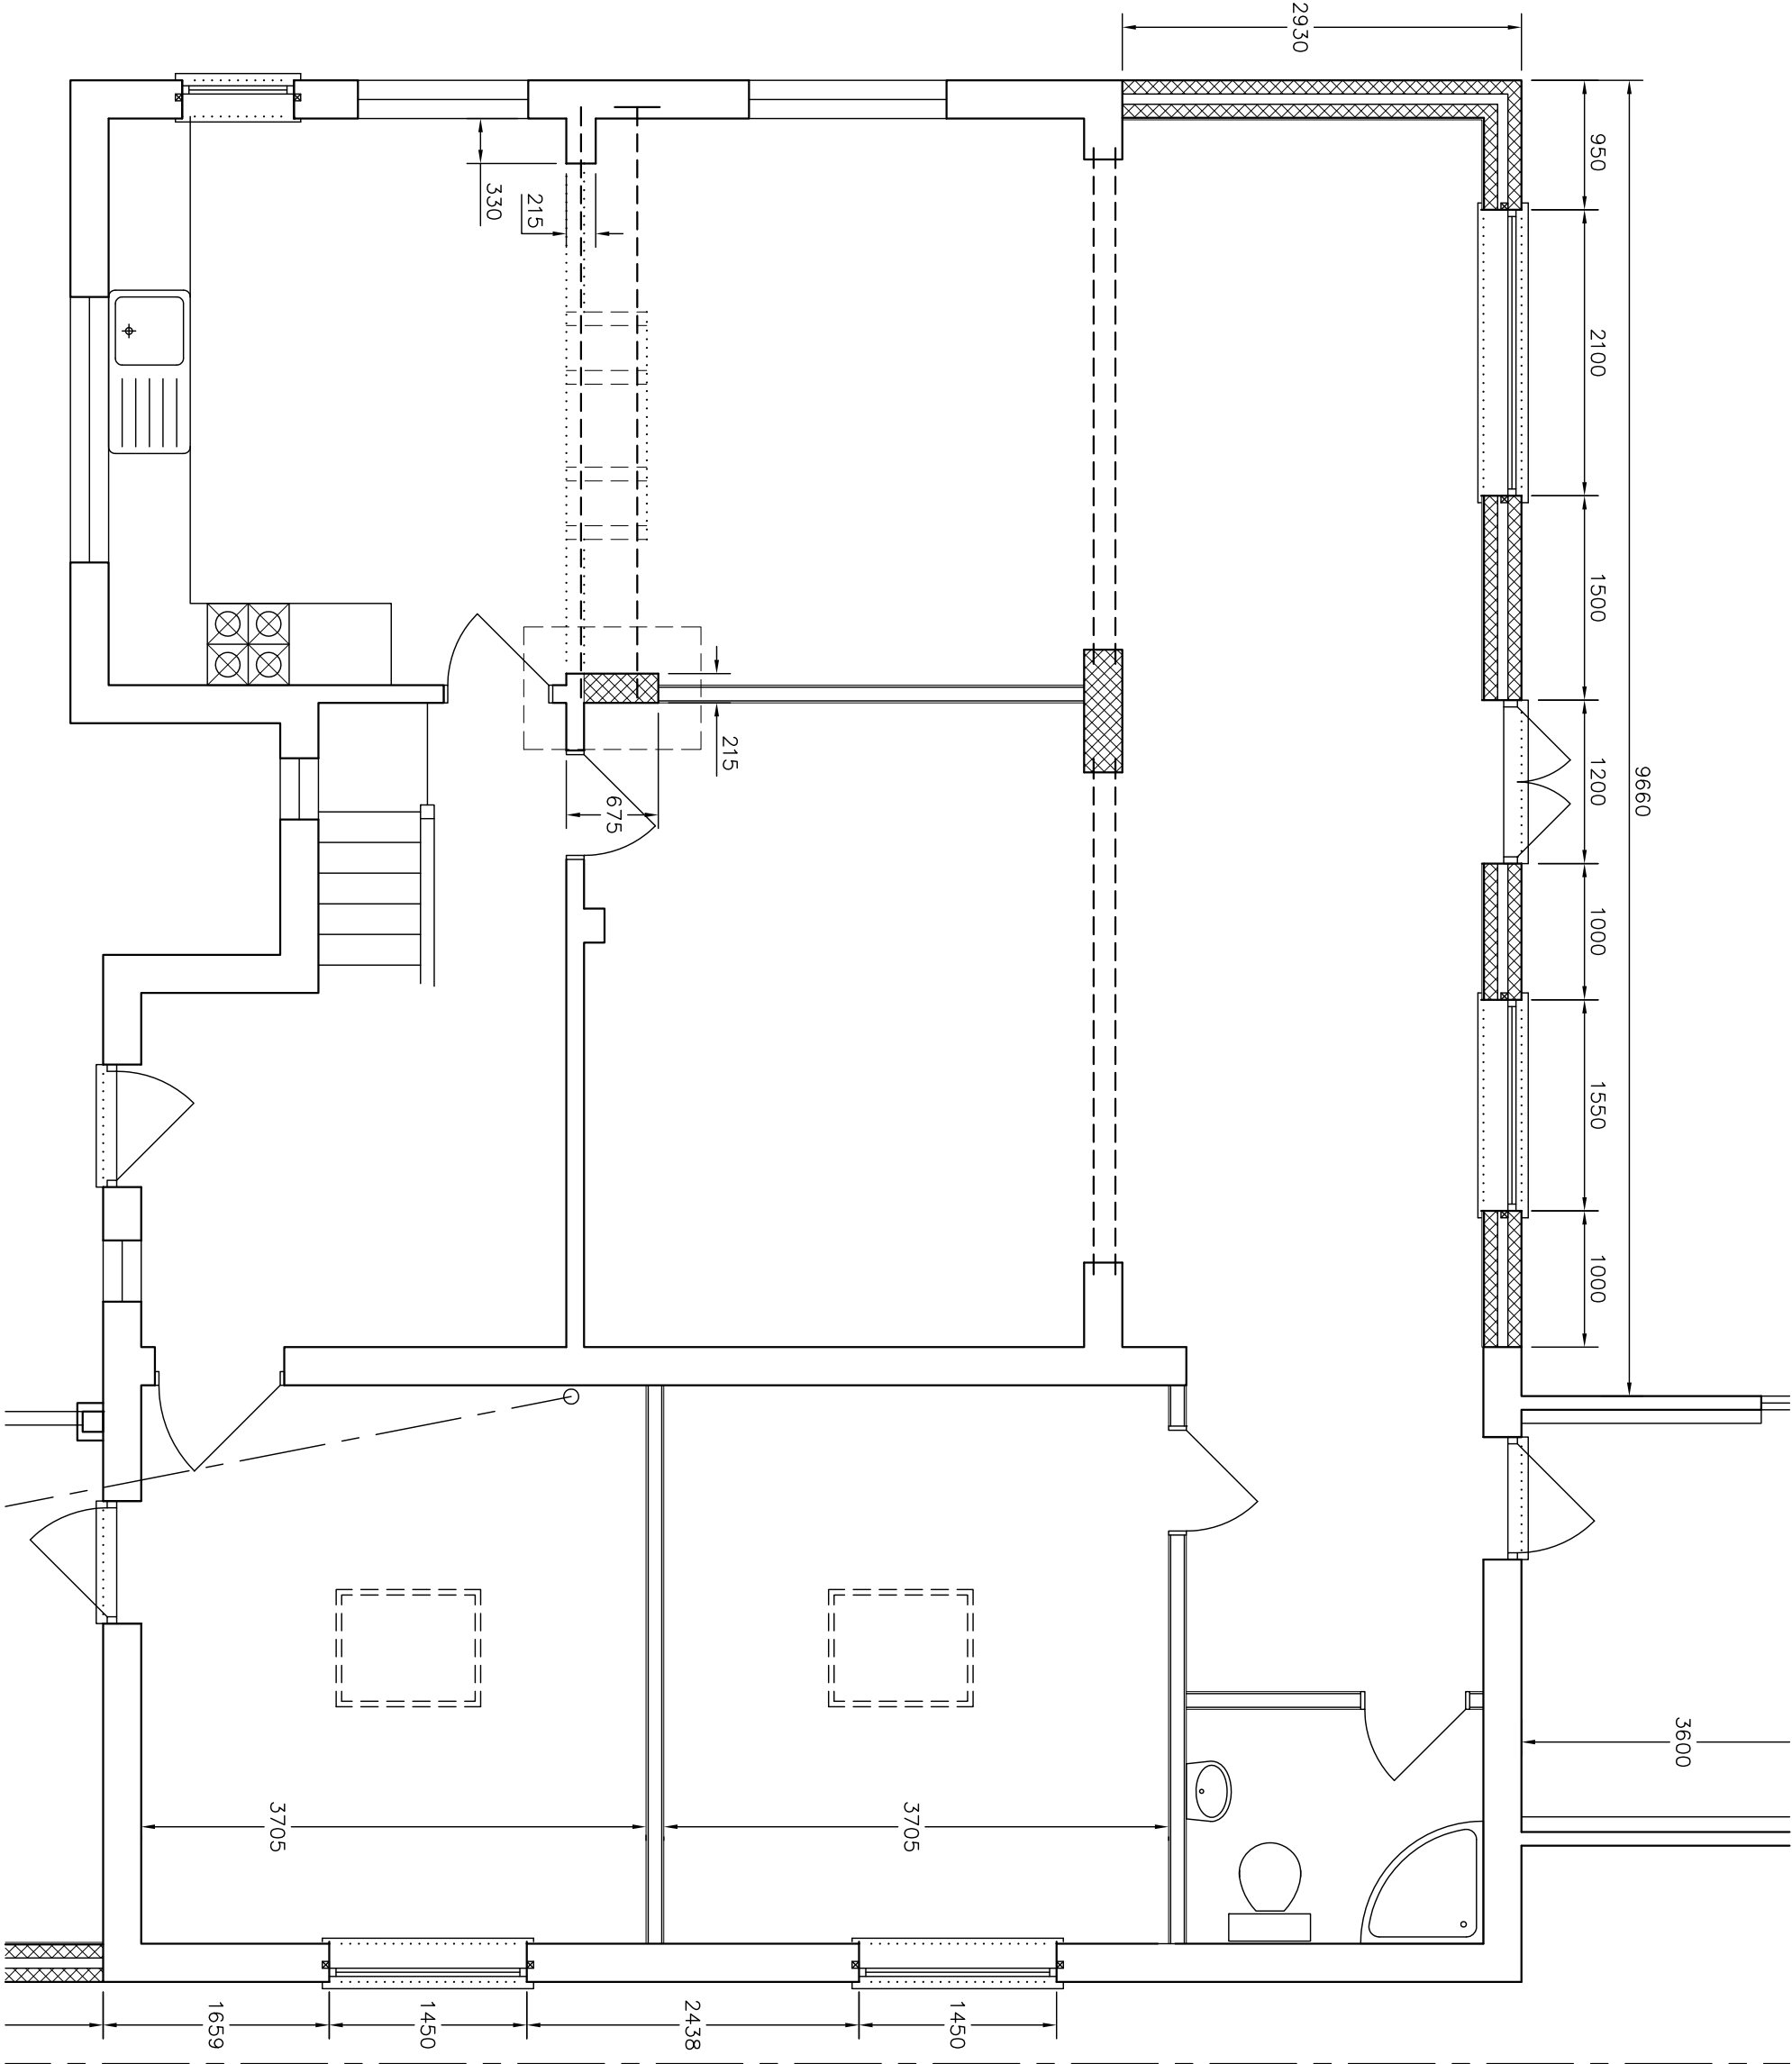


Amendments: –

Byceson Shaw Associates

Surveyors and Designers

2 Wellesley Court, Fitzalan Road, Littlehampton,
West Sussex BN17 5JW
Tel. & Fax 01903 734381 Mobile: 07889 651301
E-mail: brycesonshaw@btinternet.com

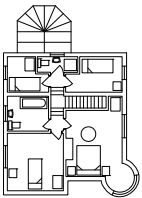

Project:
Proposed alterations; Little Thatch, Downview Road,
Felpham PO22 8HH

Drawing:
Ground floor plan house

FOR:
Mr. R. Taft

Drawn:	PKS	Date:	July 2012
--------	-----	-------	-----------

Scales:	1:50	No:	960/01/06
---------	------	-----	-----------

To scale when printed on A3