



**Notes**  
All details are indicative only. All dimensions to be checked on site by contractor prior to commencement of works. Any discrepancies in drawings to be reported to KMH Construction

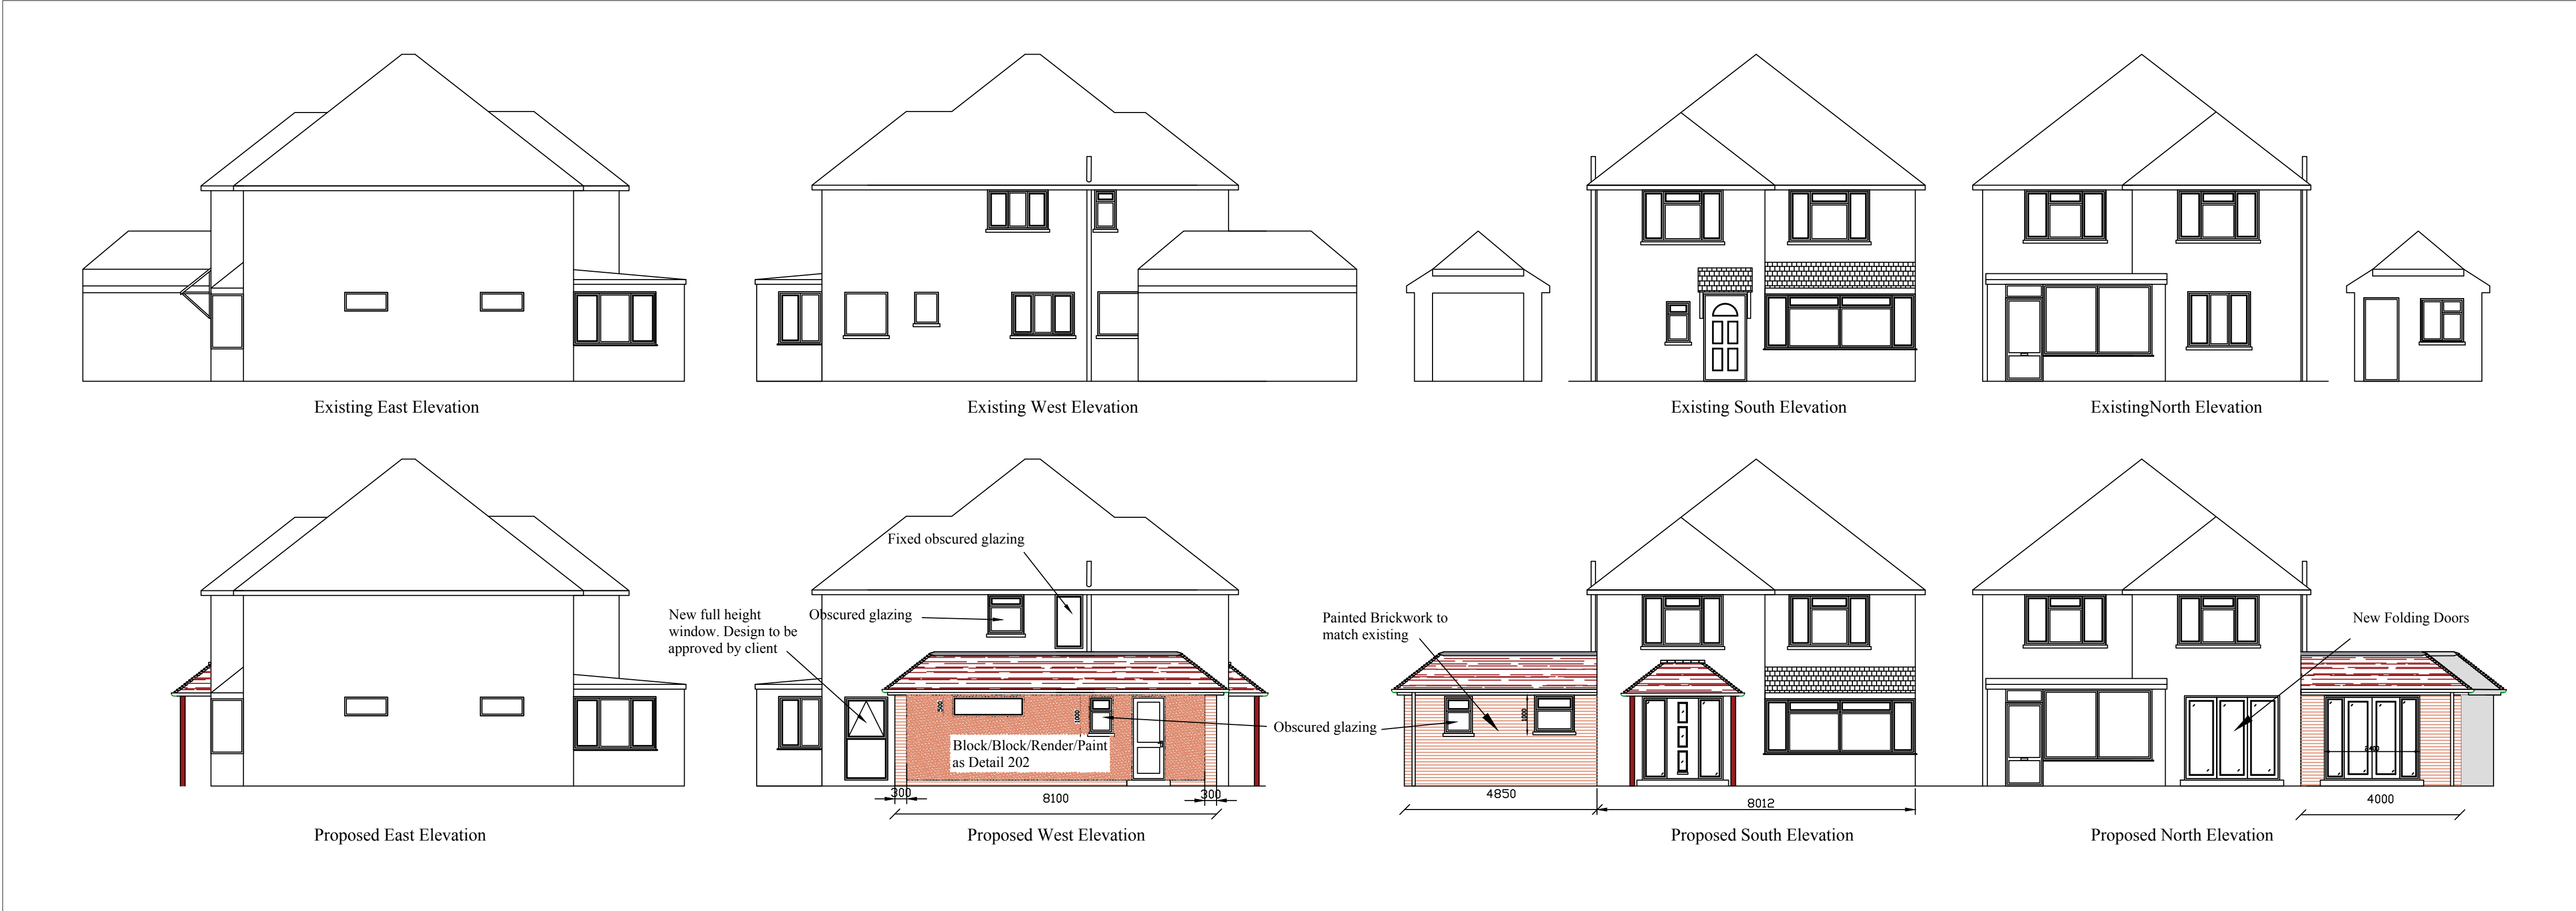


Elevations Scale - 1:100 @ A1

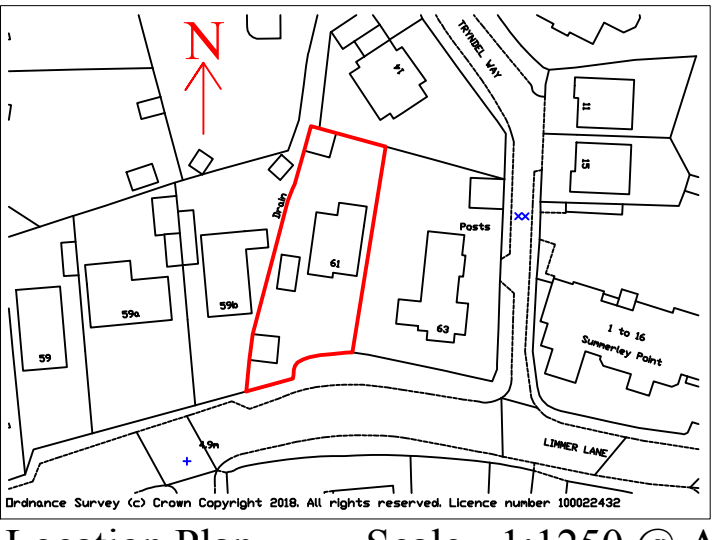

Location Plan Scale - 1:1250 @ A1



Block Plan Scale - 1:200 @ A1

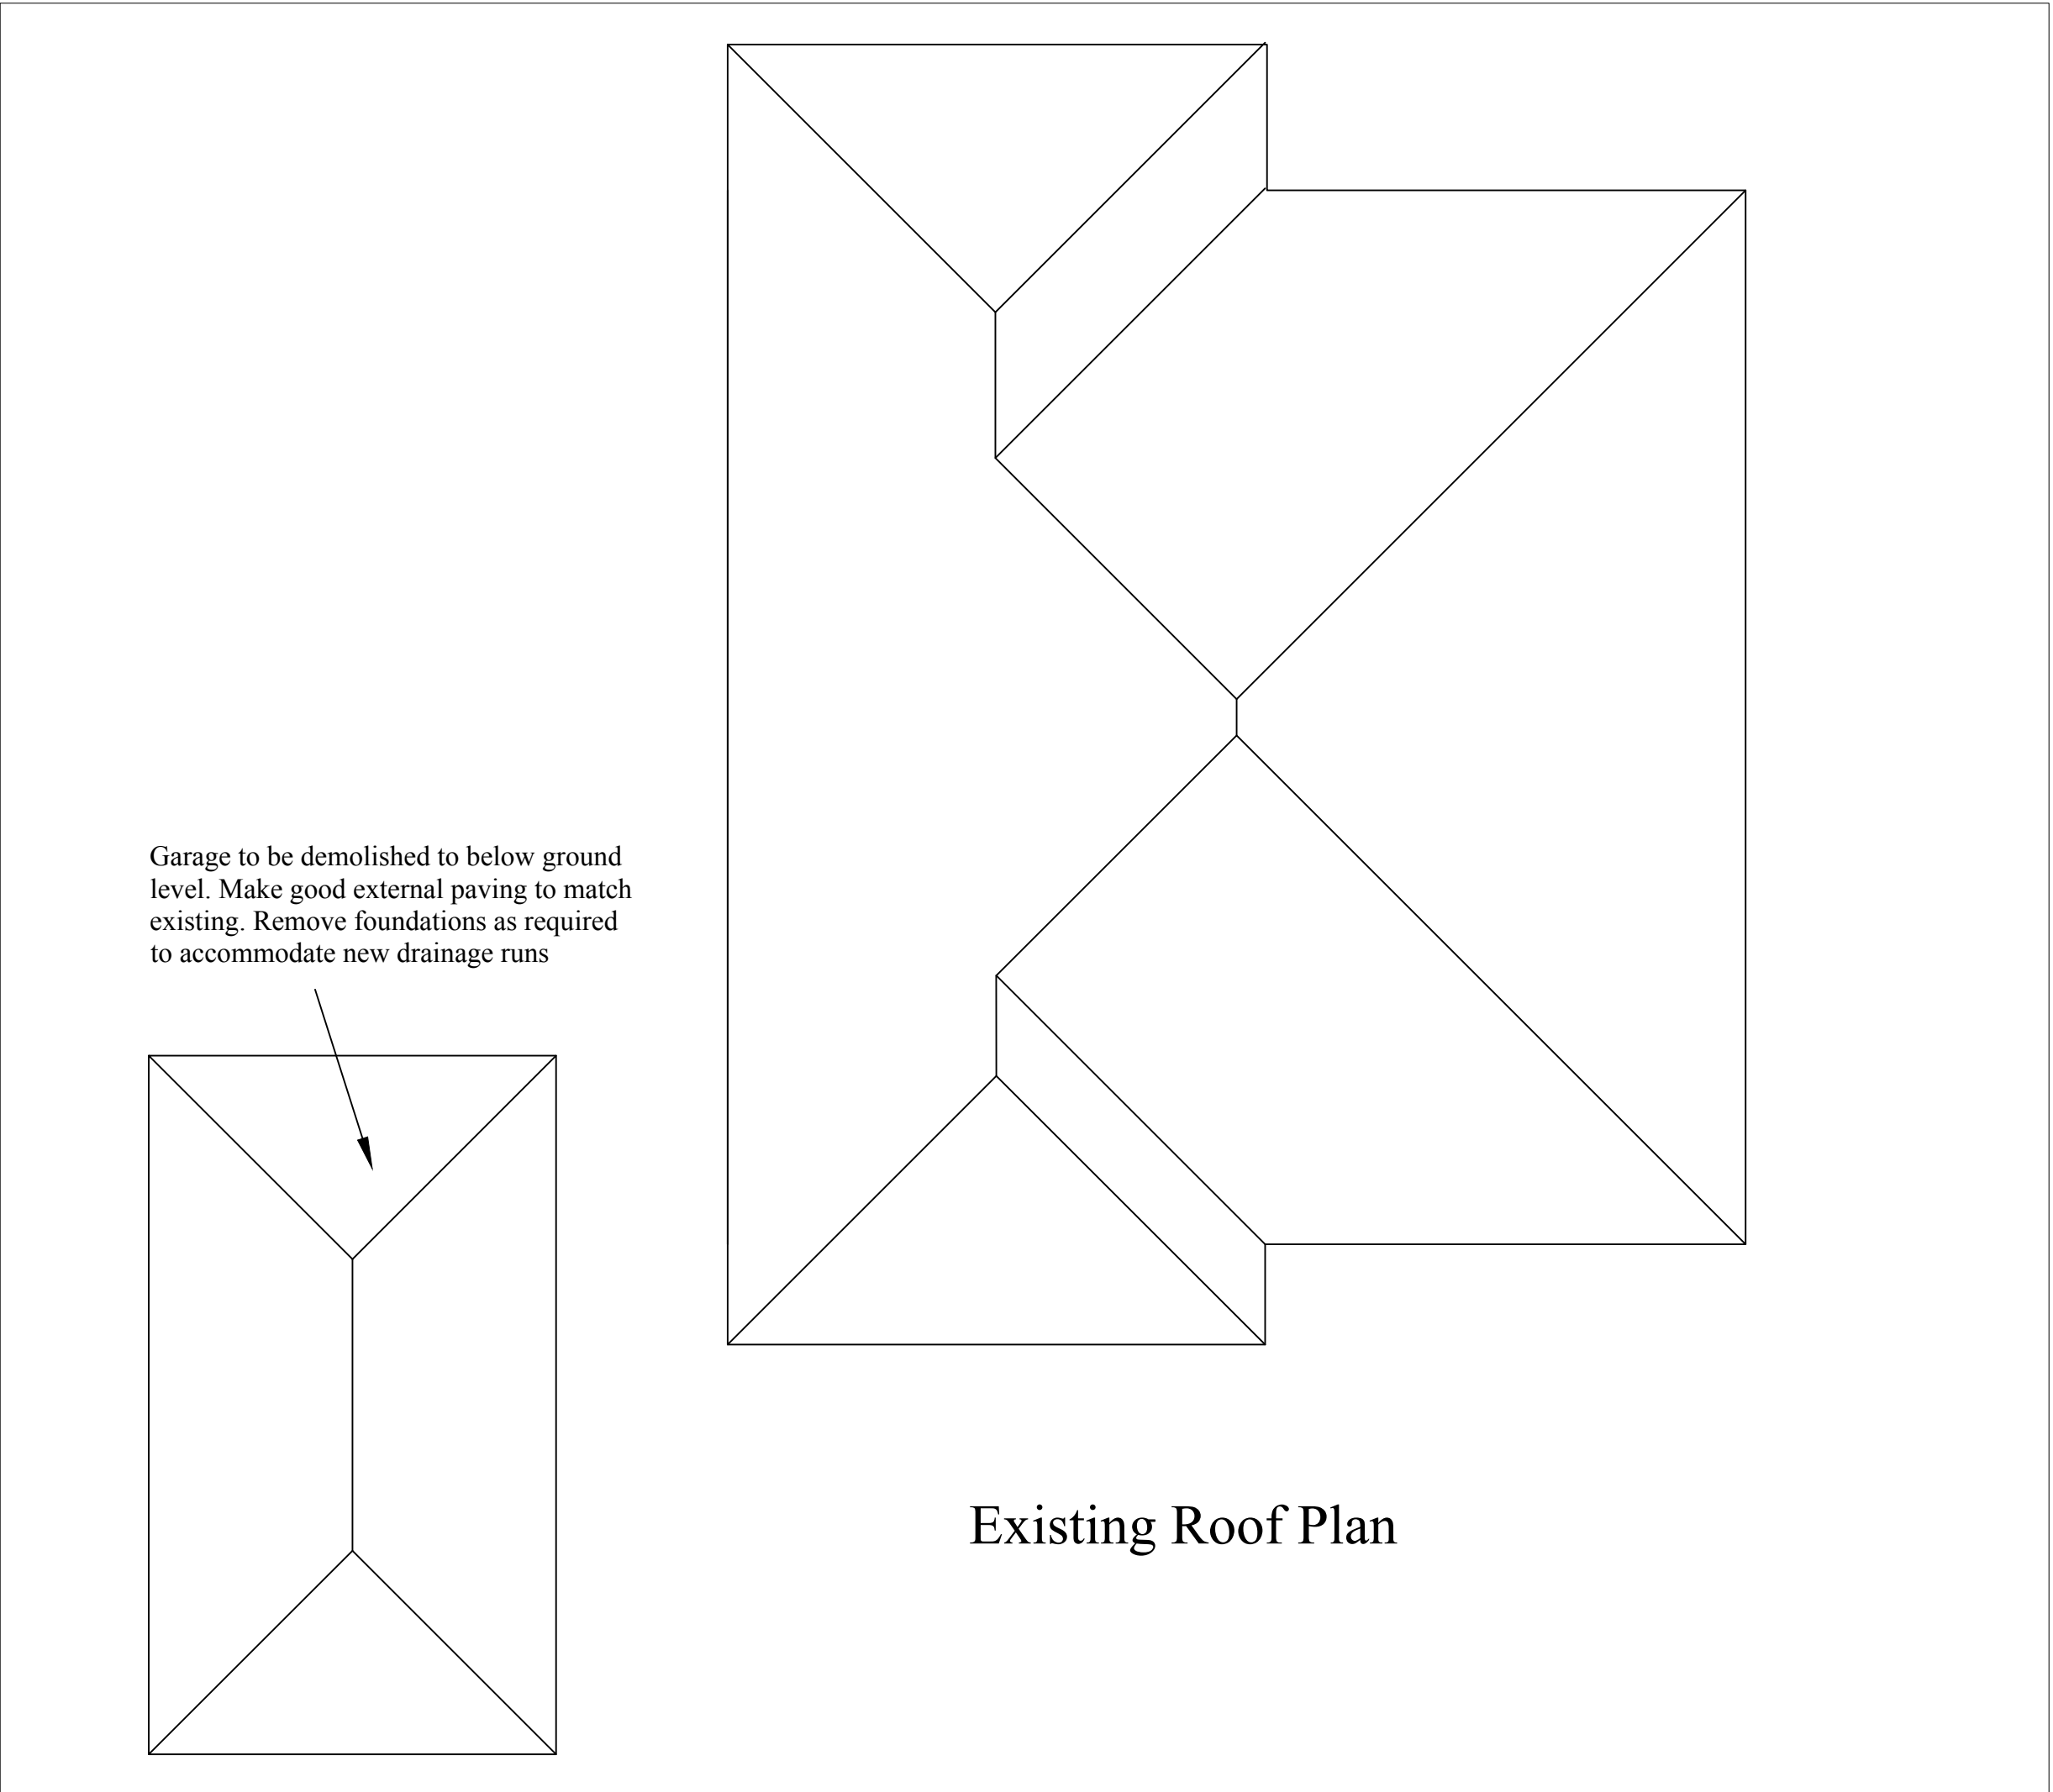

Existing Roof Plan Scale - 1:50 @ A1

| Rev. | Amendments                          | Date    |
|------|-------------------------------------|---------|
| 1    | Increase window openings in kitchen | 13-6-18 |
|      |                                     |         |
|      |                                     |         |
|      |                                     |         |

**KMH CONSTRUCTION LTD**  
New Build, Extensions & Architectural Design  
31 Elmwood Ave, Bognor Regis, West  
Sussex, PO22 8DD  
Tel: 07734 862261 / 07976 264036  
e-mail: info@kmhconstruction.co.uk

**CLIENT:**  
Mr Wilkins & Mrs Swanton  
61 Limmer Lane  
Felpham  
PO22 7HE

**DRAWING TITLE:**  
Single Storey Side Extension and  
Internal Alterations

|                        |                |                          |
|------------------------|----------------|--------------------------|
| DRAWN:                 | JOB NO:        | SCALE:                   |
| CHECKED:               | DRAWING NO:    | 1:100 1:50<br>1:200 1:25 |
| DATE:                  | <b>BW-P-01</b> | REV:                     |
| 31-05-18               |                | <b>1</b>                 |
| © KMH Construction Ltd |                |                          |