




PROPOSED NORTH ELEVATION 1:100




PROPOSED WEST ELEVATION 1:100



PROPOSED SOUTH ELEVATION 1:100

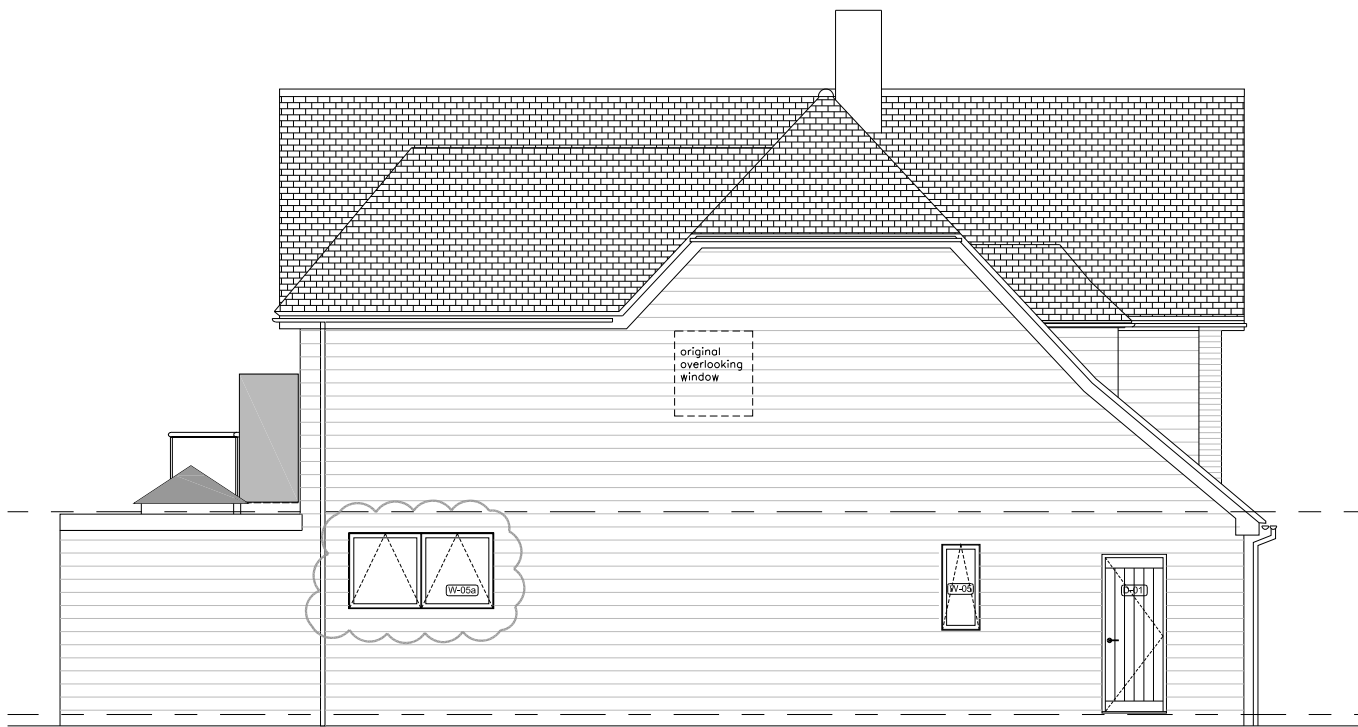

PROPOSED EAST ELEVATION 1:100

 

No. Description Date / Issued by

Notes:
Rev A Gable windows added 10.09.2019
Rev B Glass balustrade amended 08.01.2020
Rev C RWP extended to ground 03.02.2020
Rev D Garage door shown as sectional overhead type, W-04 reduced in width 13.02.2020
Rev E Window W-05a added 18.02.2020
Rev F Ridge height amended, Rear elevation gables and windows amended, Rooflight enlarged 30.06.2020

Use figured dimensions only. All levels and dimensions to be checked on site. This drawing is to be read in conjunction with all other relevant drawings and All rights reserved, Nowlan Architects Limited.

The Corn Exchange
Balfour Lane
Chichester
PO19 1BF

T 01243 508750
info@nowlan.com
www.nowlan.com

Project Name:
28 Sea Drive, Felpham
Proposed extension & alterations

Dwg Reference:
Elevations as proposed

Drawn: rb Checked: rb
Scale: 1:100 @A3 Project Issue Date:

Project: Z0338 Number: AGA-03

Status: Construction Submittal Description: Construction Orig Paper:

Revised: F Revision Description: Nov Job: Z0338

APPROVED FOR COUNCIL FP/153/20/MMA