


Existing North/Front Elevation

Existing West/Side Elevation

Existing South/Rear Elevation

Existing East/Side Elevation

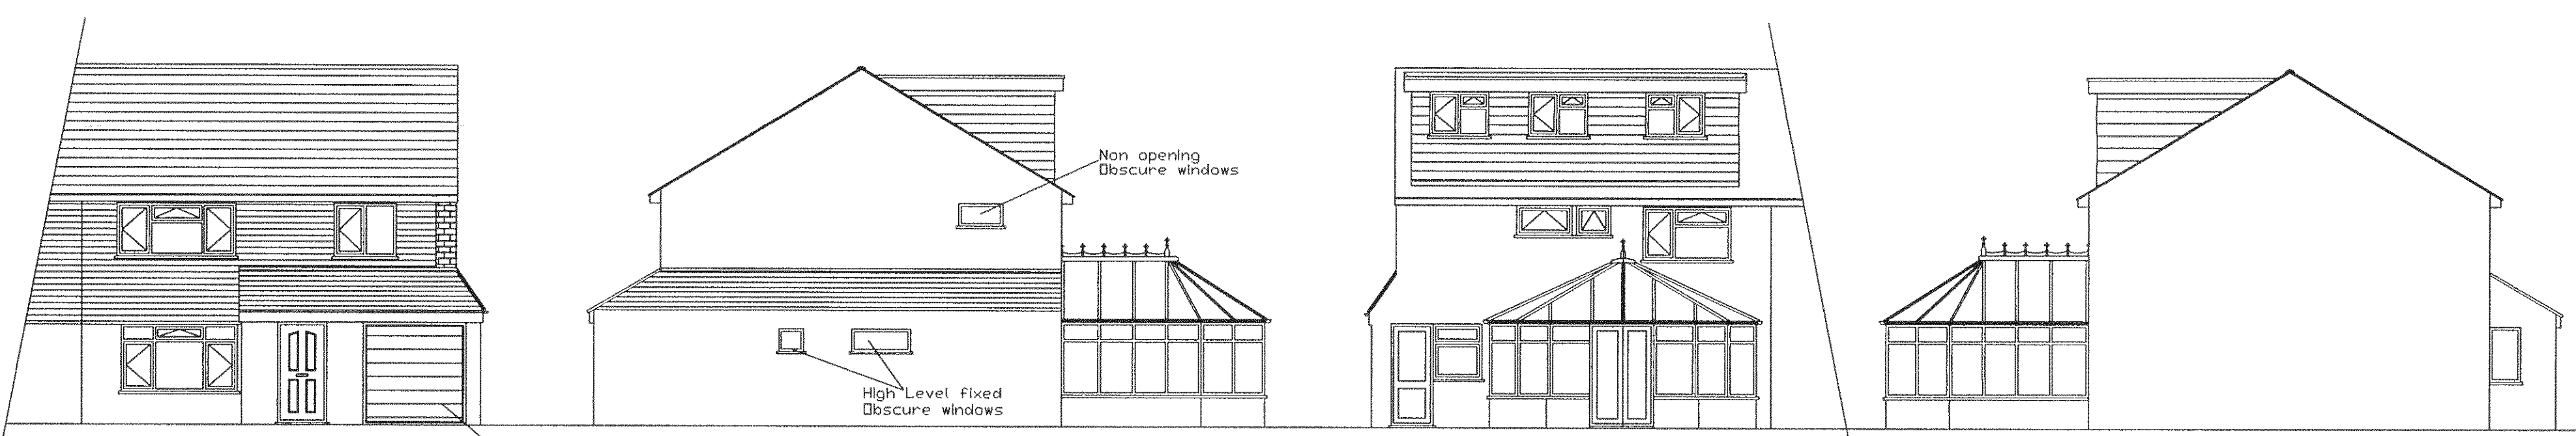

Proposed North/Front Elevation

Proposed West/Side Elevation

Proposed South/Rear Elevation

Proposed East/Side Elevation

This Drawing and Design is not to be copied without written permission from Extending Homes. Only dimensioned details should be used but may be scaled for Planning Permission. All Dimensions are in Metric and are to be checked on site before proceeding with any work and any Discrepancy reported at once.

 Tel:- 01243 555208 enquiries@extendinghomes.co.uk	
TITLE:- Two Storey Side Extension 20 Glynde Crescent Felpham West Sussex PO22 8HT	
DATE:-	12th July 2015
SCALE:-	Plans & Elevations 1-100 Block Plan 1-500
DWG. No. 1505032/1	