

14, Manor Copse

Felpham

Bognor Regis

PO22 7AT

1.4.2003

Planning Department

Arun District Council

Littlehampton.

Re Planning App no FP/155/13/T and Appeal Decision no APP/TPO/C3810/3601 for 15 Manor Copse.

Dear Sirs,

I am writing to propose the location for the replacement trees as required by condition 1.1 of the decision .


I would like to place them (2) at the sites marked with a red cross on the enclosed site plan.

They would be immediately visible from Limmer Lane and Hayleys Gardens and would also give a balance to the rear garden of the property.

The species preferred is Ulmus" New Horizon". I have managed to source two trees from Hilliers of Winchester that are at least 6 metres in height.

I am available at short notice should you wish to visit the site.


Yours faithfully,

 

AR Tall

This drawing has been prepared for the sole purpose of investigating the possibilities for accommodation on the site. It is not intended as a final drawing or for dissemination other than between Neil Holland Architects Ltd and its clients.

This drawing has been prepared based on survey drawings and information prepared by others. All dimensions and levels must be checked and verified on site before commencement of work.

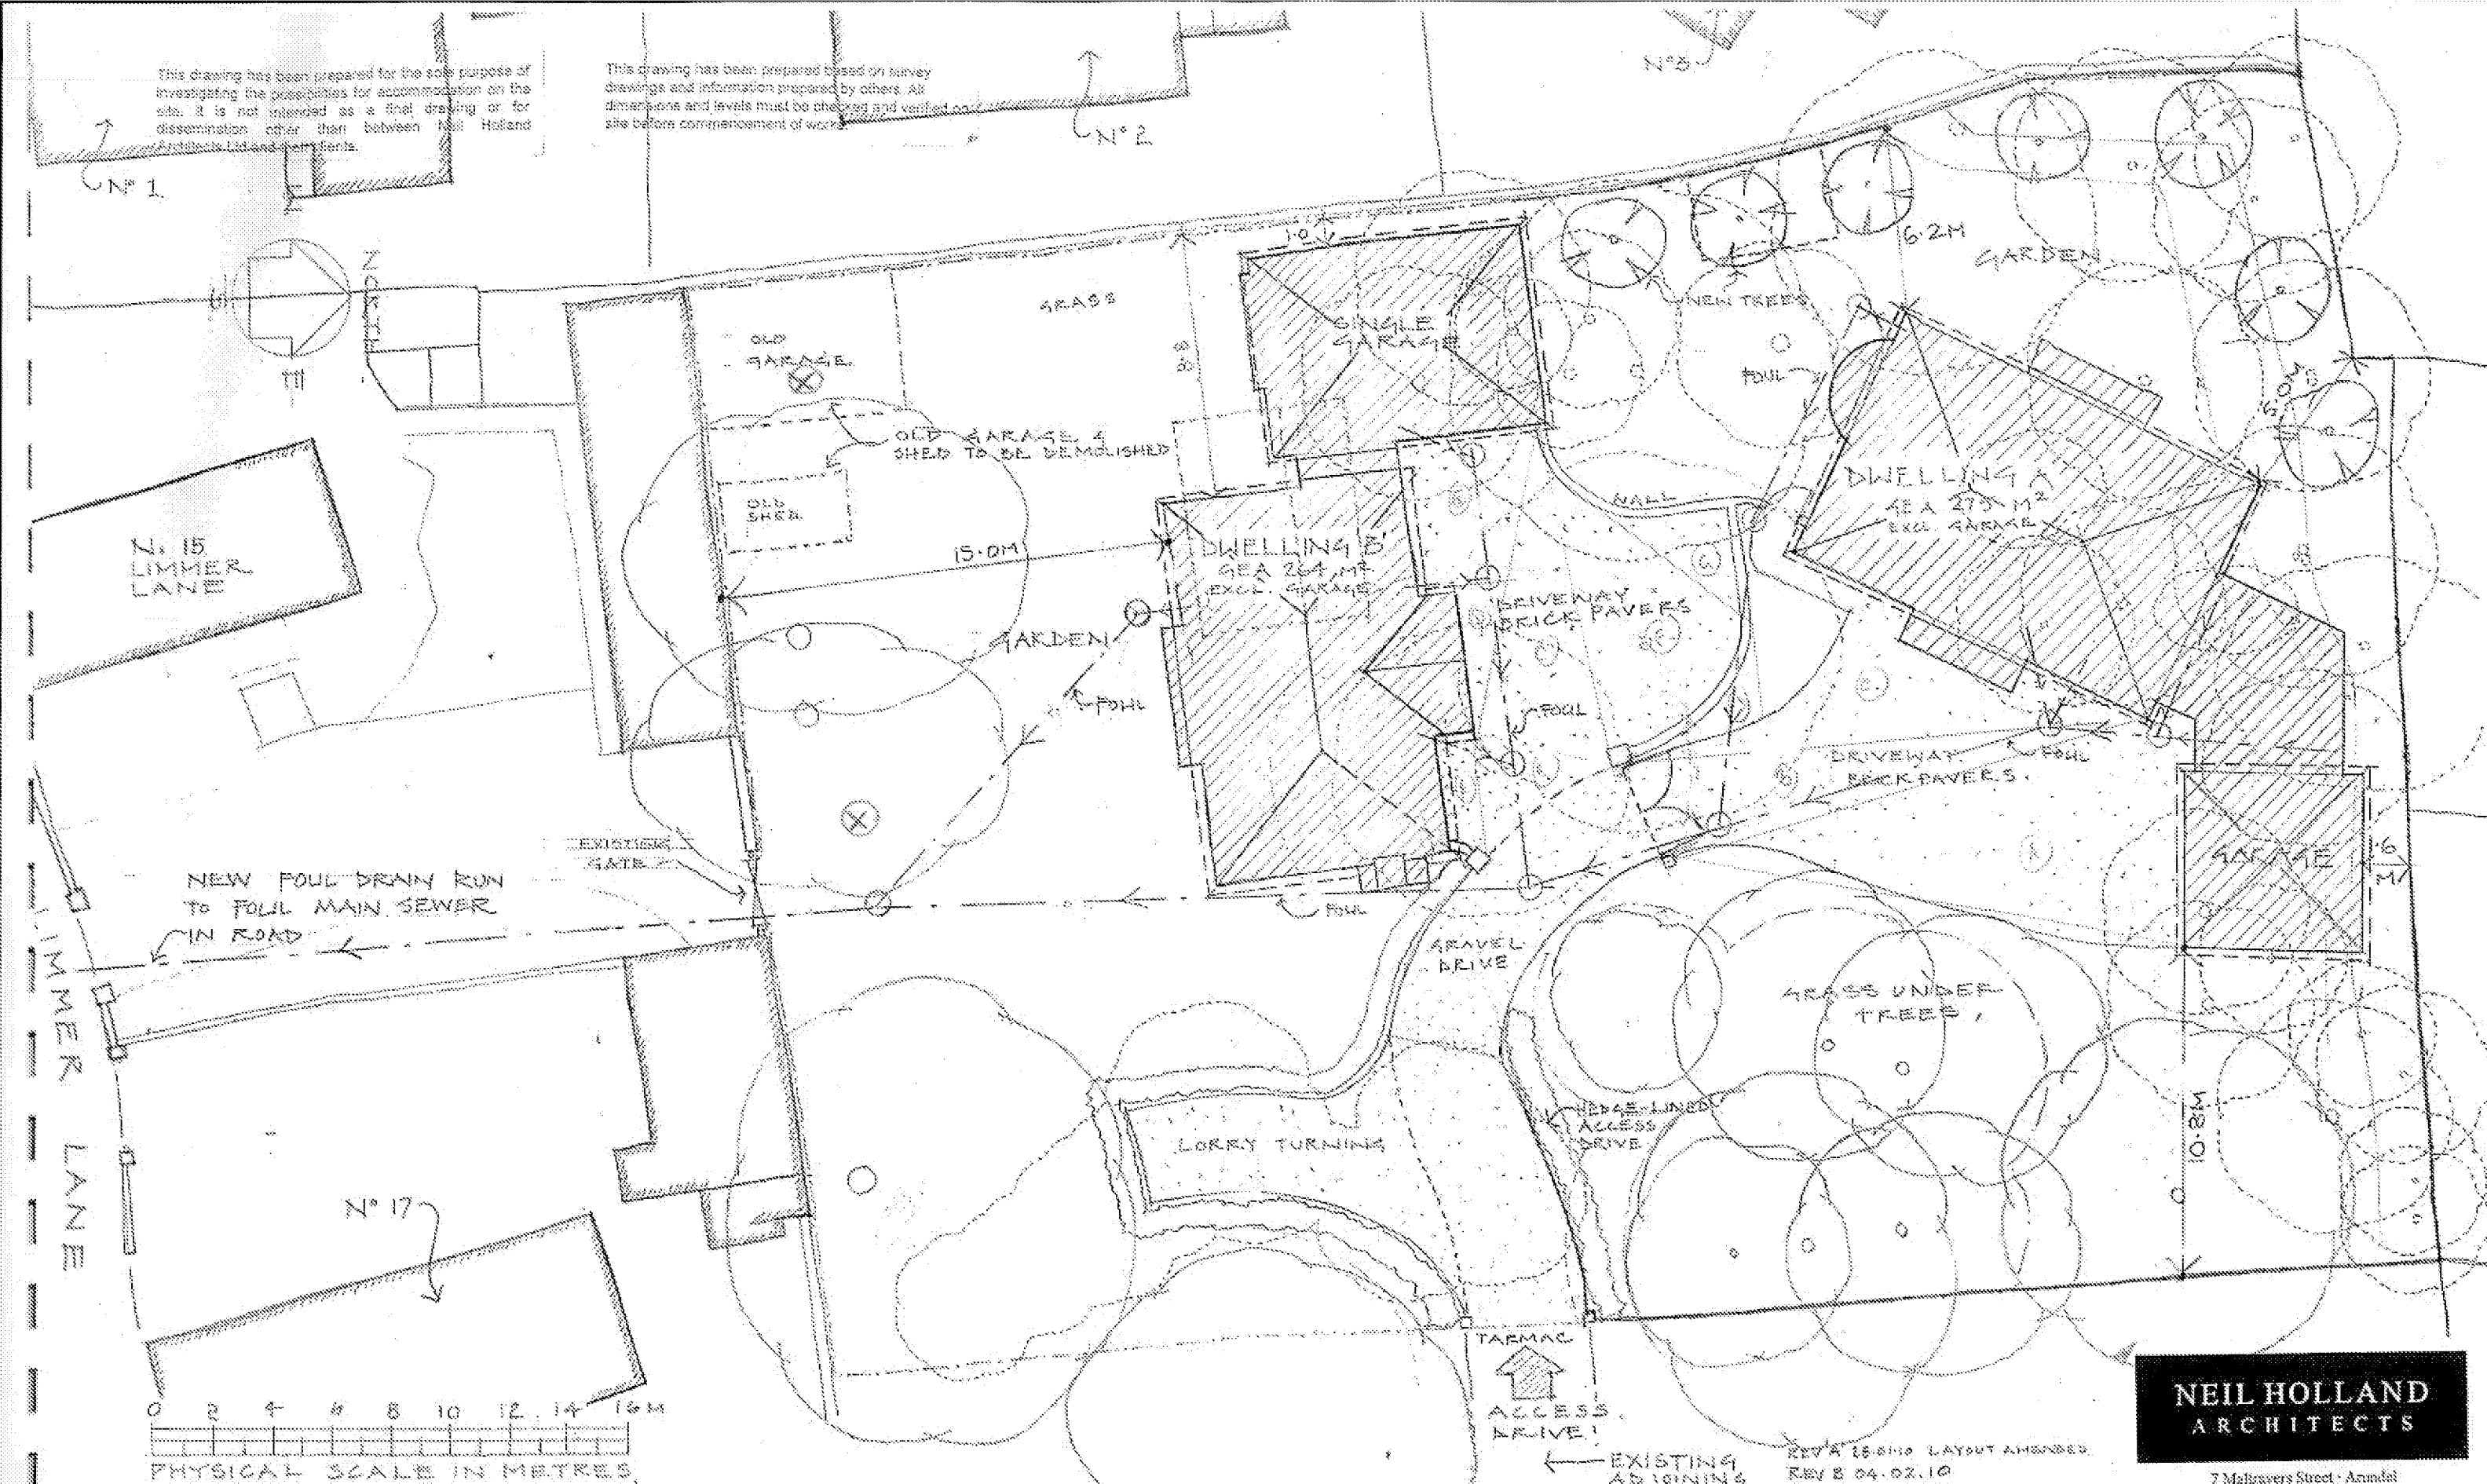

INITIAL FEASIBILITY FOR TWO DWELLINGS AT LAND BEHIND N° 15 LIMMER LANE

SITE PLAN DRWG. N° 645/FO2E • SCALE 1:200 • 11 DEC '09
9 BLOCK

MANOR COPSE

MANOR COPSE

**NEIL HOLLAND
ARCHITECTS**

7 Maltravers Street • Arundel
West Sussex • BN18 9AP
Tel 01903 882923 • Fax 01903 884202
Email office@neilhollandarchitects.co.uk
www.neilhollandarchitects.co.uk
Registered in England & Wales Number 03292174