




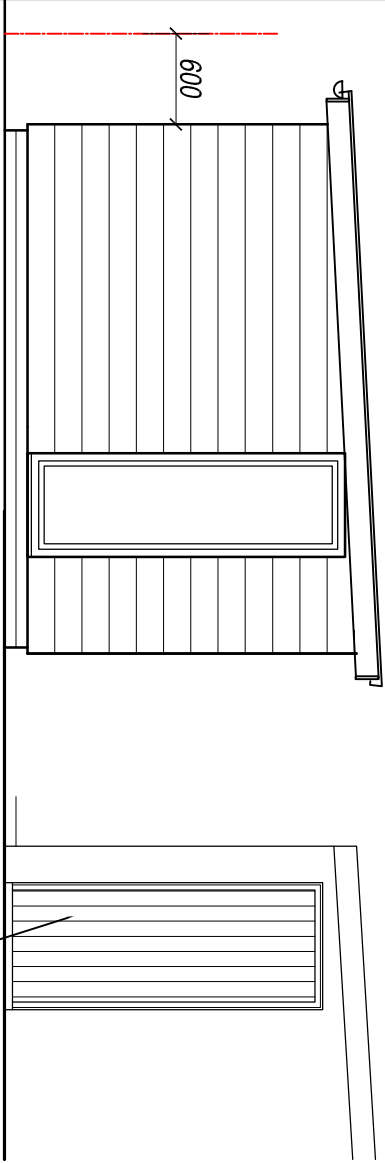


Front Elevation (South)

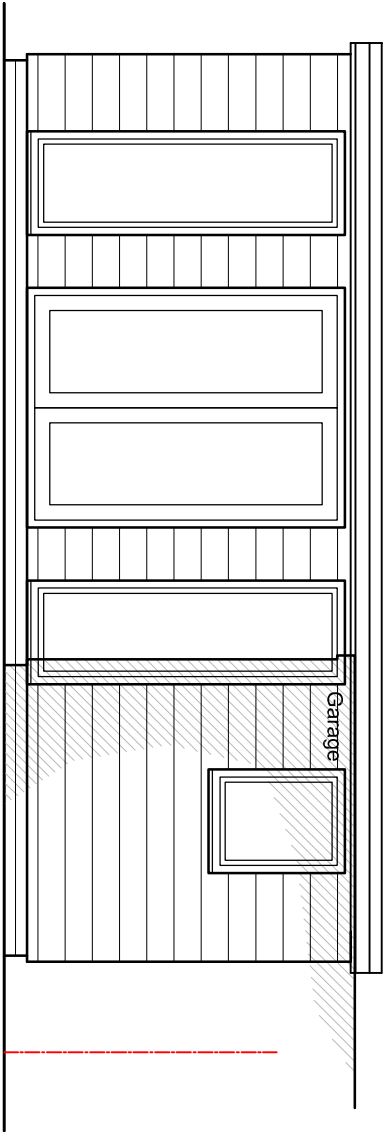


Side Elevation (East)

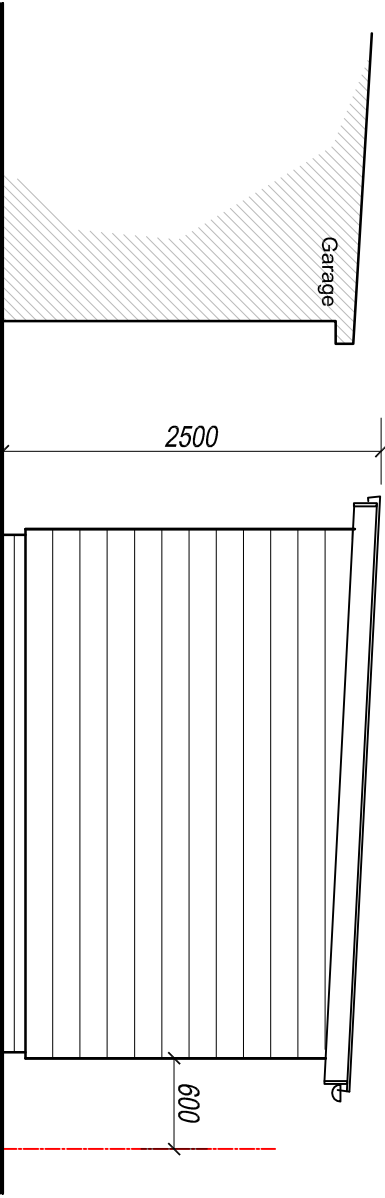


Rear Elevation (North)

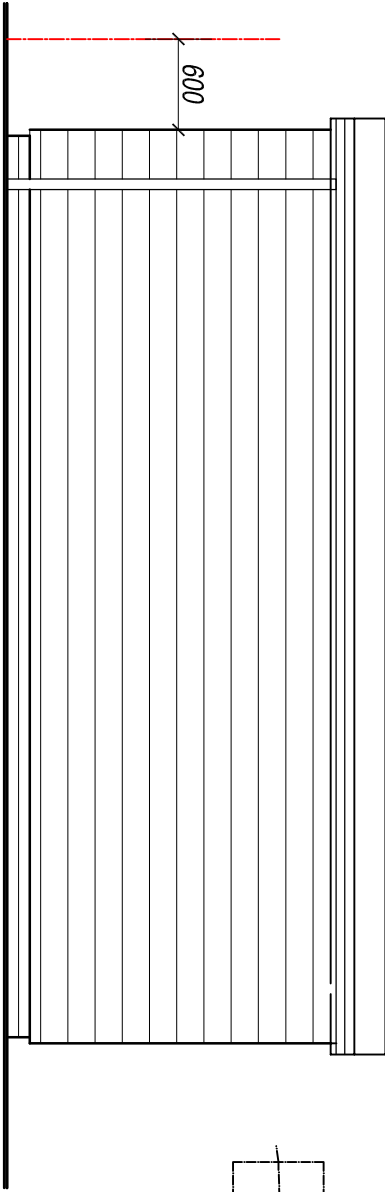


Side Elevation (West)

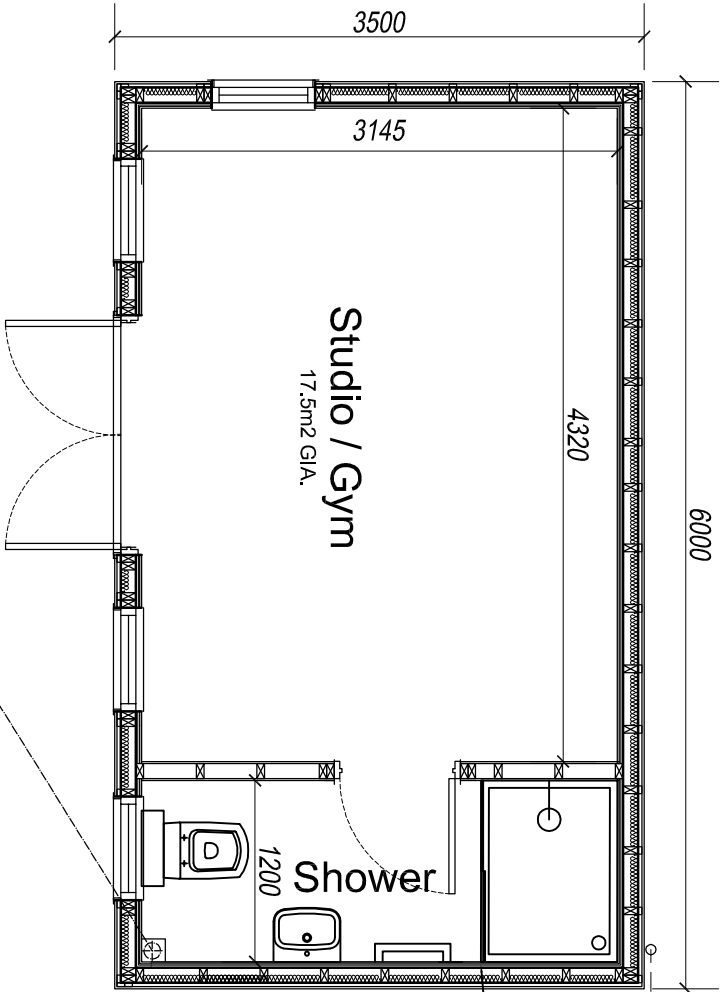

Studio / Gym
17.5m2 GIA.

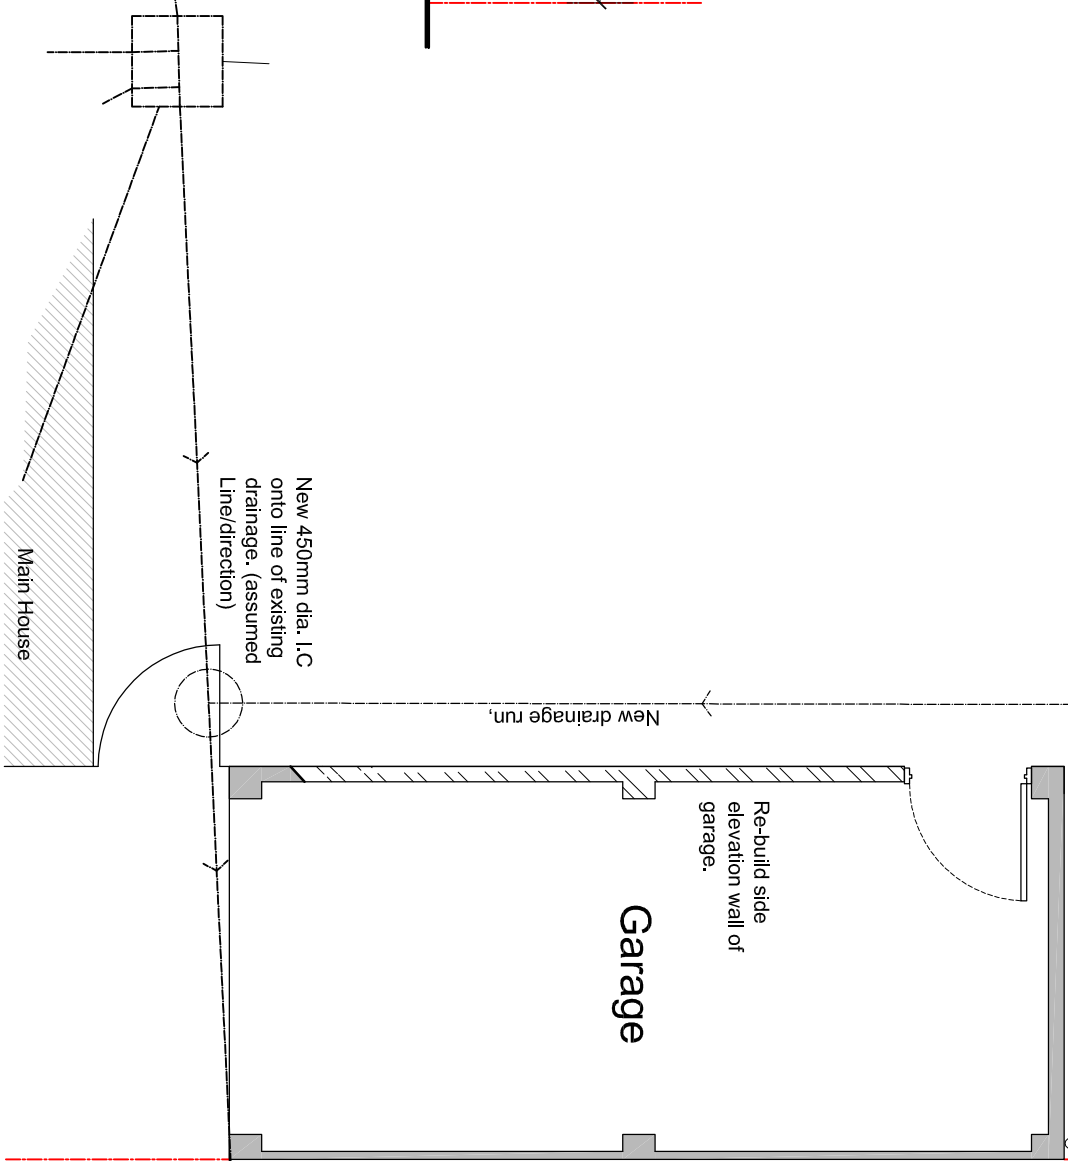


Garage

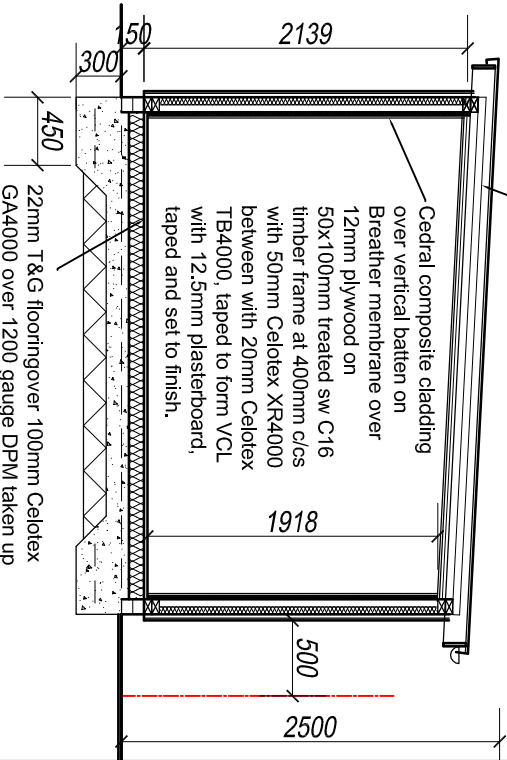

Section

This drawing is to be read in conjunction with all other relevant drawings and specifications. Do not scale from this drawing (unless for planning purposes). Use figured dimensions only. All levels and dimensions to be checked on site prior to commencement of works on site. All dimensional discrepancies are to be brought to the immediate attention of the originator. Responsibility cannot be accepted for alteration and/or deviation from the design without prior written consent. Copyright reserved.

This drawing may only be used under license for the client and location specified in the title block. It may not be copied or disclosed to any other third party without written consent. It is the responsibility of the Client to check. Layout Boundaries are correctly indicated and those relevant Party Wall Notices (usually served via a Surveyor) where required have been served to adjoining neighbours prior to any commencement of works. No responsibility will be held by S. Harvey for any failure in the above.

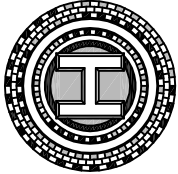

S. Harvey
2 Greenfield Way,
Storington,
West Sussex,
RH20 4PY
T: 07833 178649
E: simonharvey@hotmail.com

Client: Mr A. Beach

Project: Proposed Garden Studio

Address: 7 Castlereagh Green,
Felpham,
West Sussex,
PO22 8HU

Drawing Title: PROPOSED STUDIO

GENERAL ARRANGEMENT

Drawing Number: 29_102

Date: May 2019 Scale: 1:50 @A3

INFORMATION