



Proposed Elevations




East Elevation

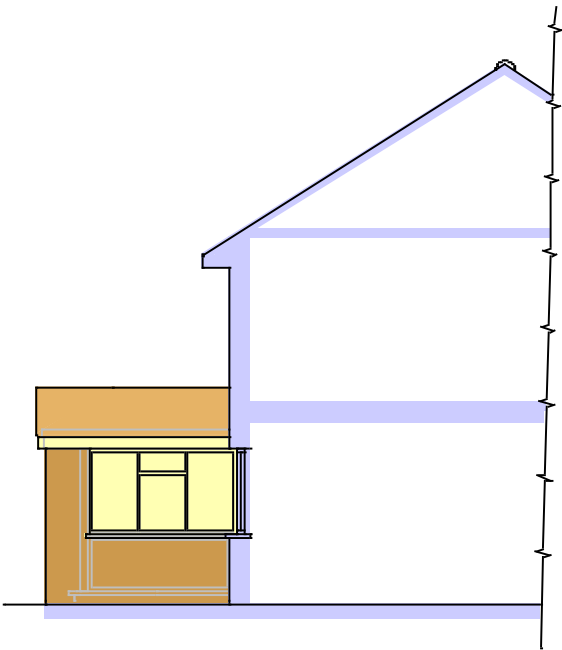

North Elevation

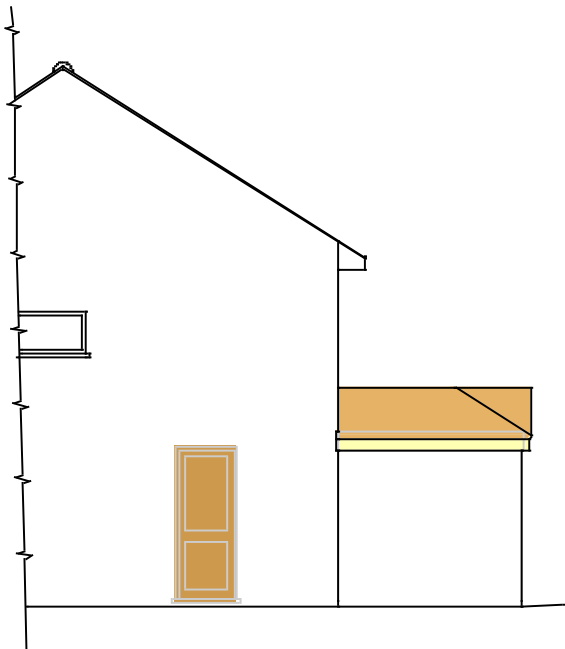

South Elevation

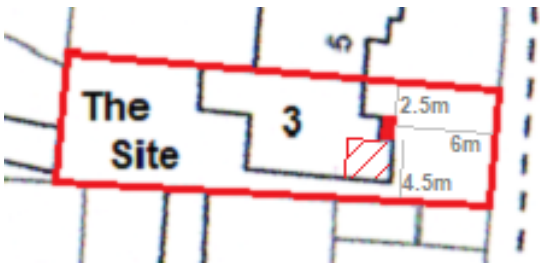

Proposed
Block Plan 1:500



Planning Notes
Materials of new structure to match those of existing.



Scale 1 : 100

PROJECT Proposed conversion of garage to extend lounge and dining room at 3 Sarisbury Close, Felpham. PO22 8JN CLIENT Mrs S Leggatt	Scales 1:50, 1:100 1:500, 1:1250	Revisions A) Sept 20 Proposed Block plan amended
	Date March 2020	
	Drawn srb	Drawing No 15/20/11 1