

 


Proposed Ground Floor Plan

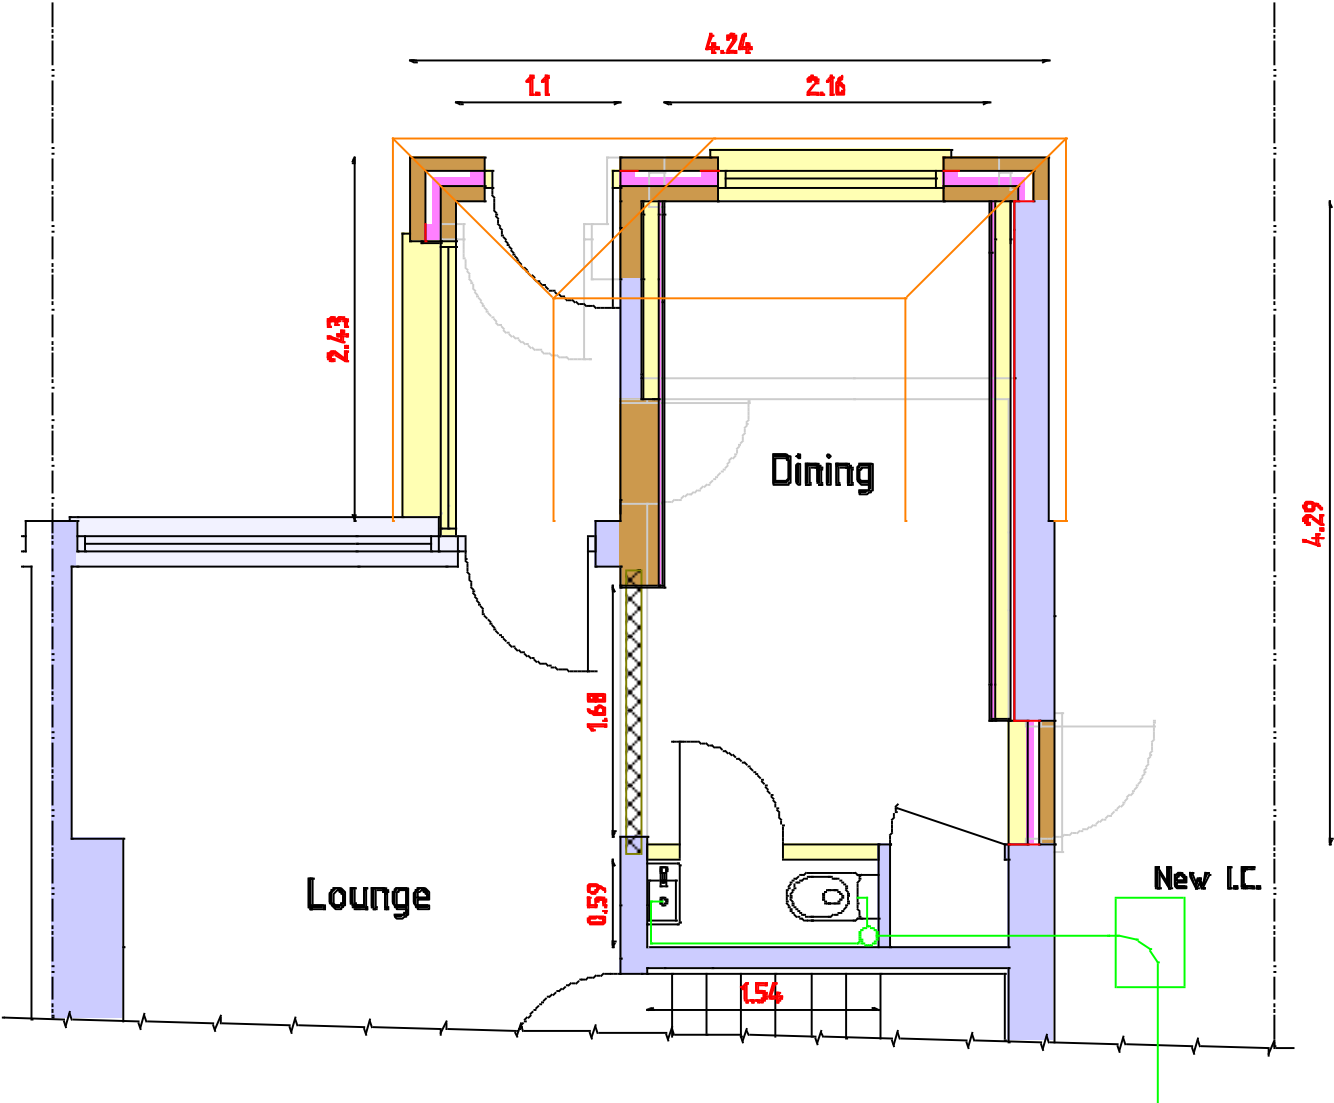

Existing Ground Floor Plan

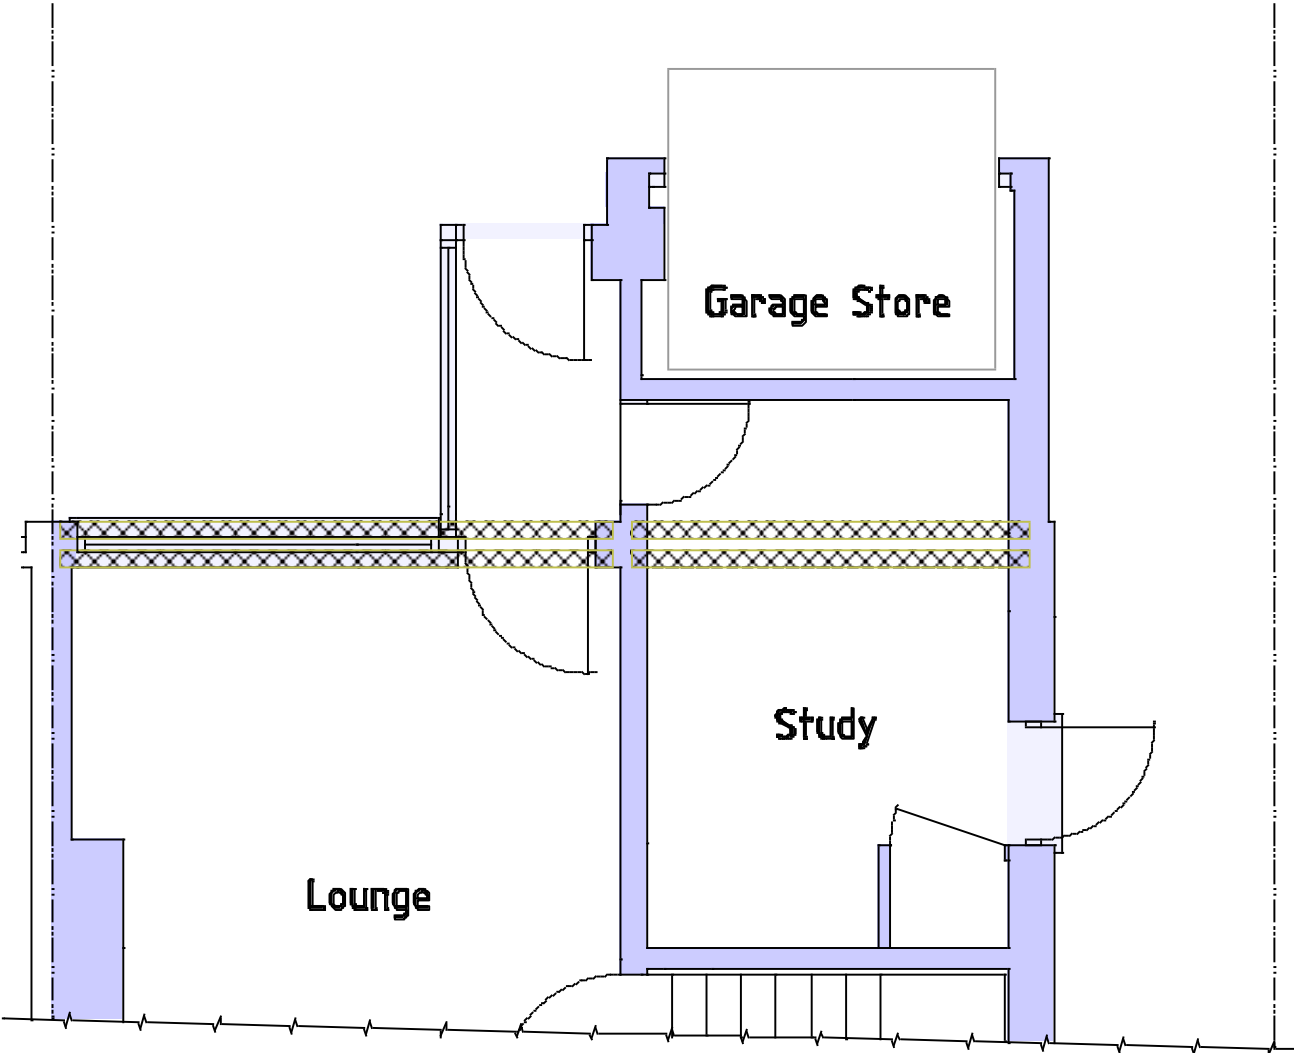

Scale 1 : 50

PROJECT Proposed conversion of garage to extend lounge and dining room at 3 Sarisbury Close, Felpham. PO22 8JN CLIENT Mrs S Leggatt	Scales 1:50, 1:100 1:500, 1:1250	Revisions	
	Date March 2020		
	Drawn srb	Drawing No 15/20/11	3