



Boundary Details

- A - B Open with remains of timber fence
- B - C Existing structure
- C - D Open with remains of timber fence
- D - E Existing 1.8 m high timber fence
- E - F None
- F - G Existing brick and flint wall with openings

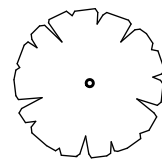

Existing trees to be protected with heras fencing during construction phase.

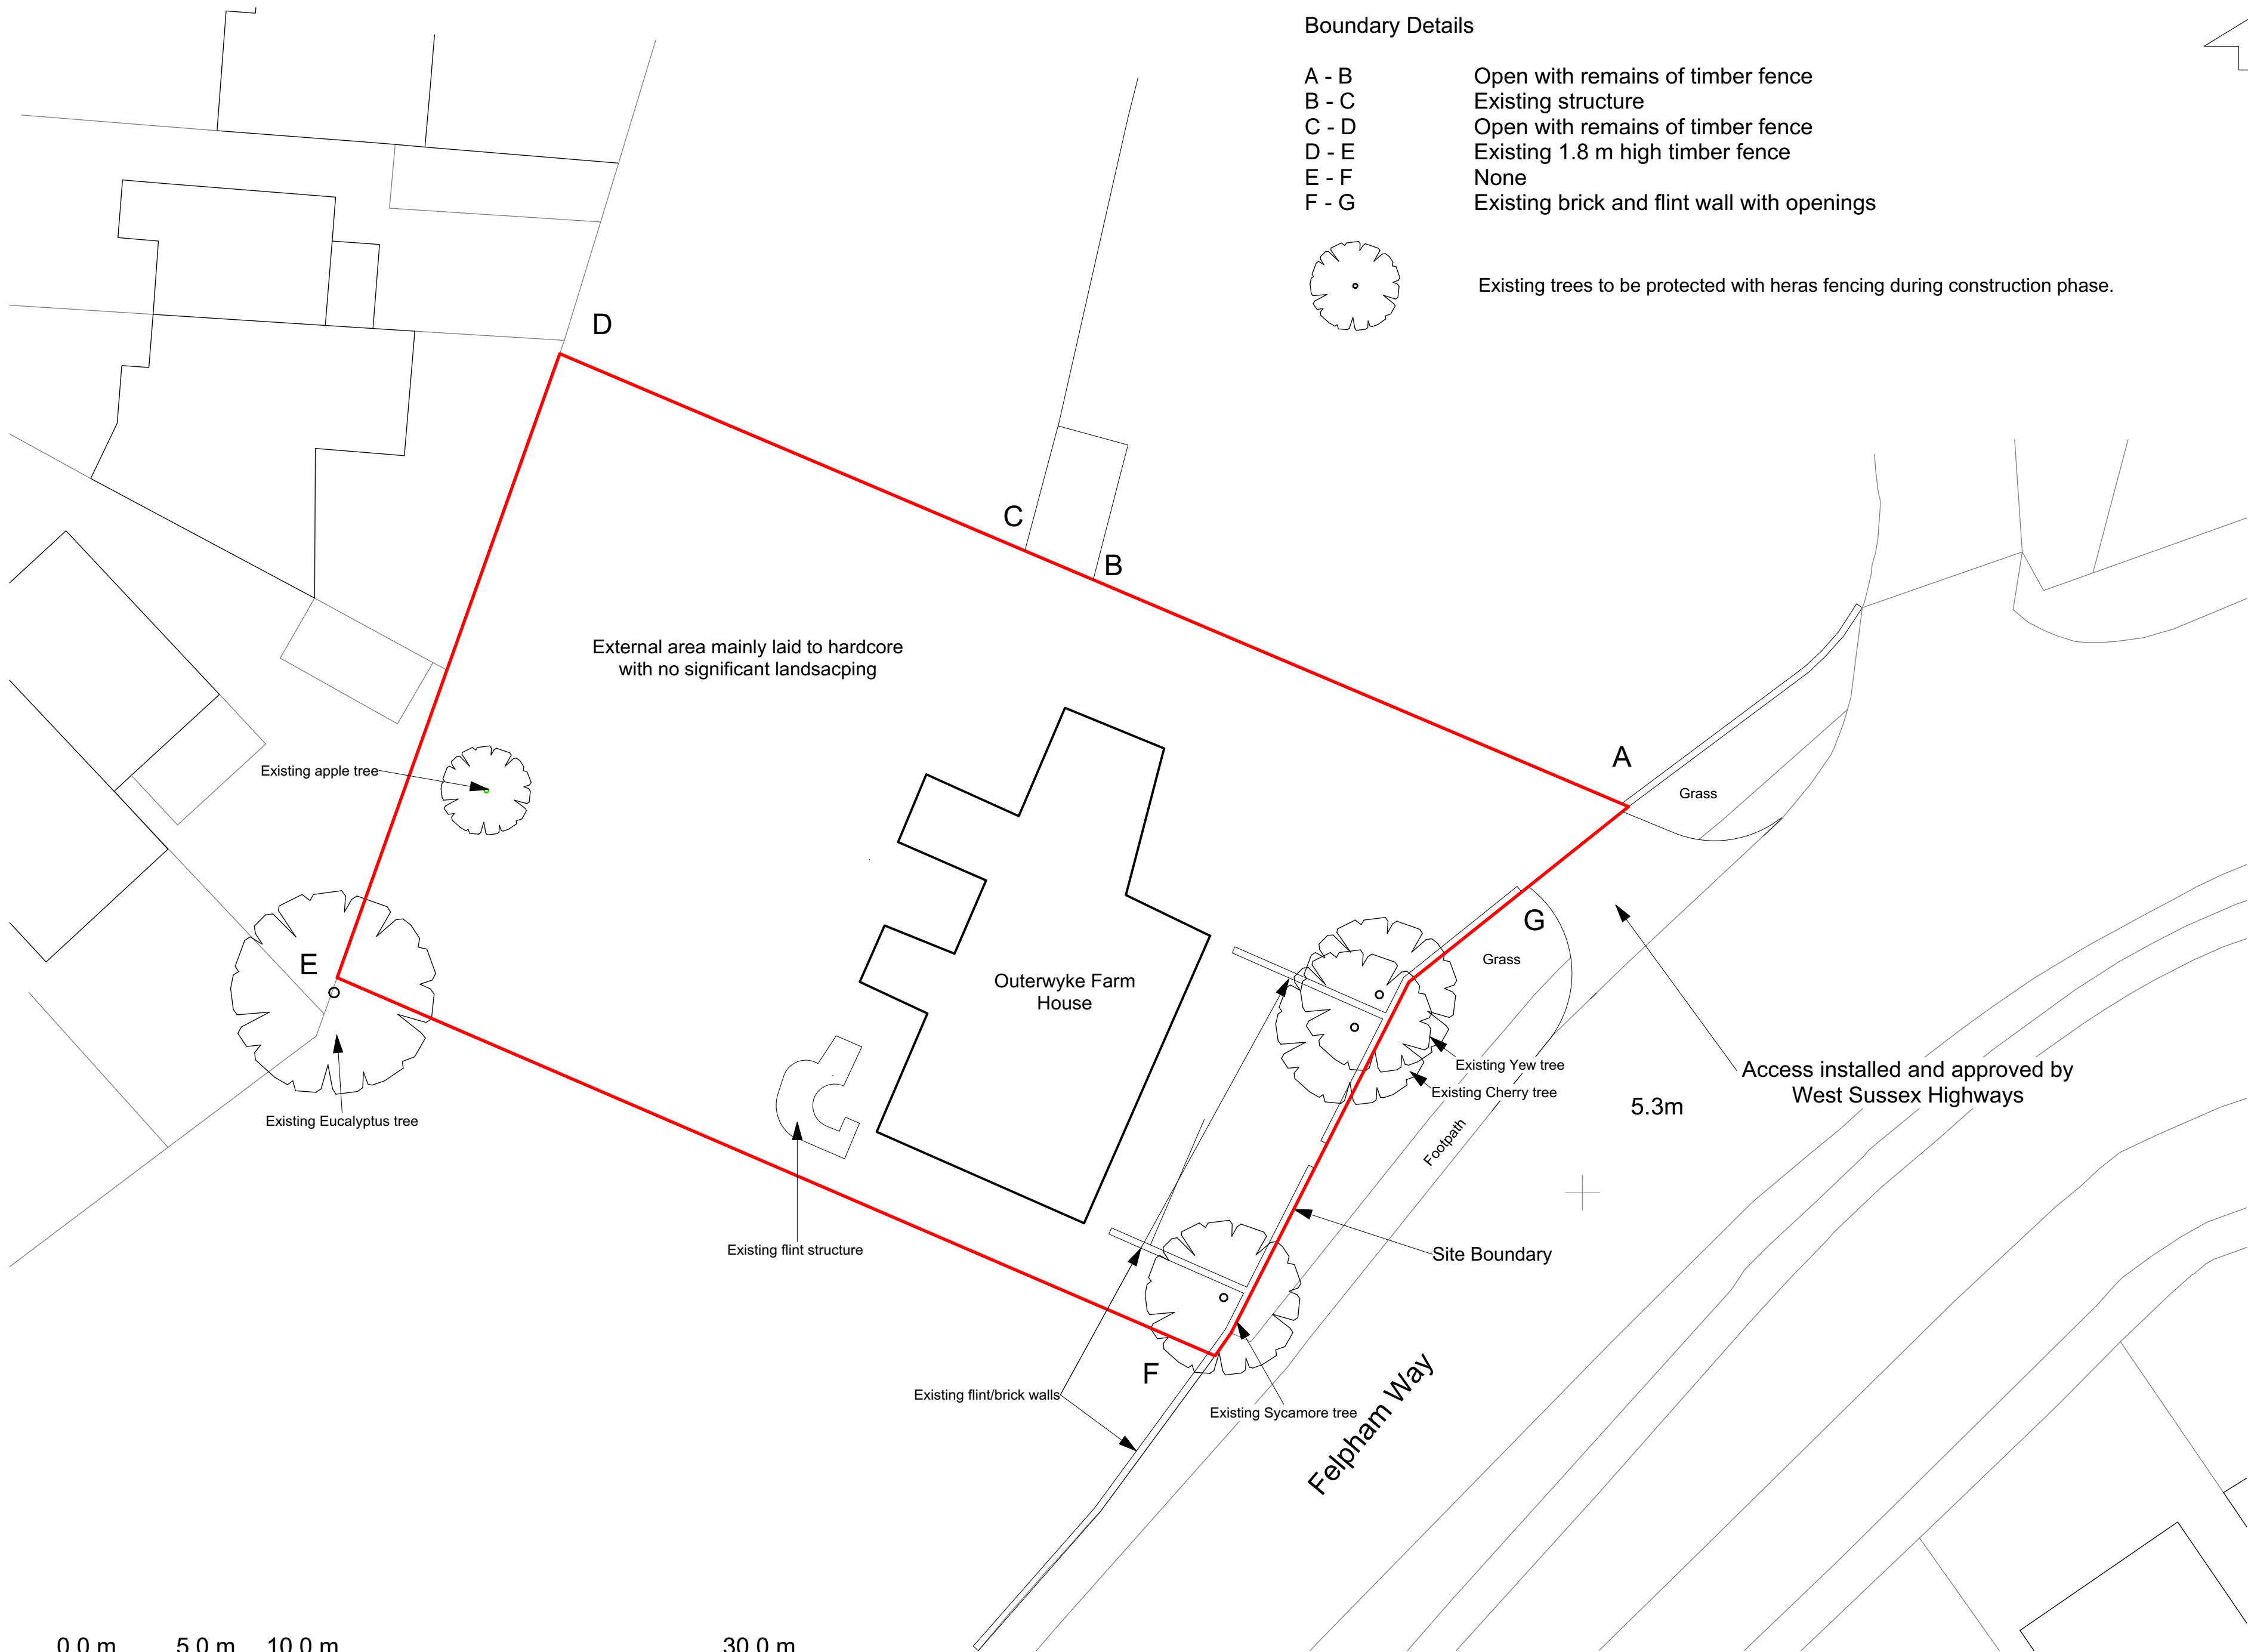

Scale Bar 1 : 200

IVON BLUMER ARCHITECTS LTD

PROJECT	Outeryke House	DATE	26/09/25
TITLE	Existing Site Plan	DRG NO	IBA/611/PC01
SCALE	1 : 200	REVISIONS	

Orchard House Studio
41 West Drive
Aldwick Bay
West Sussex
PO21 4LZ
Tel 01243 263241
www.ivonblumerarchitects.com
ivon@ivonblumerarchitects.com