


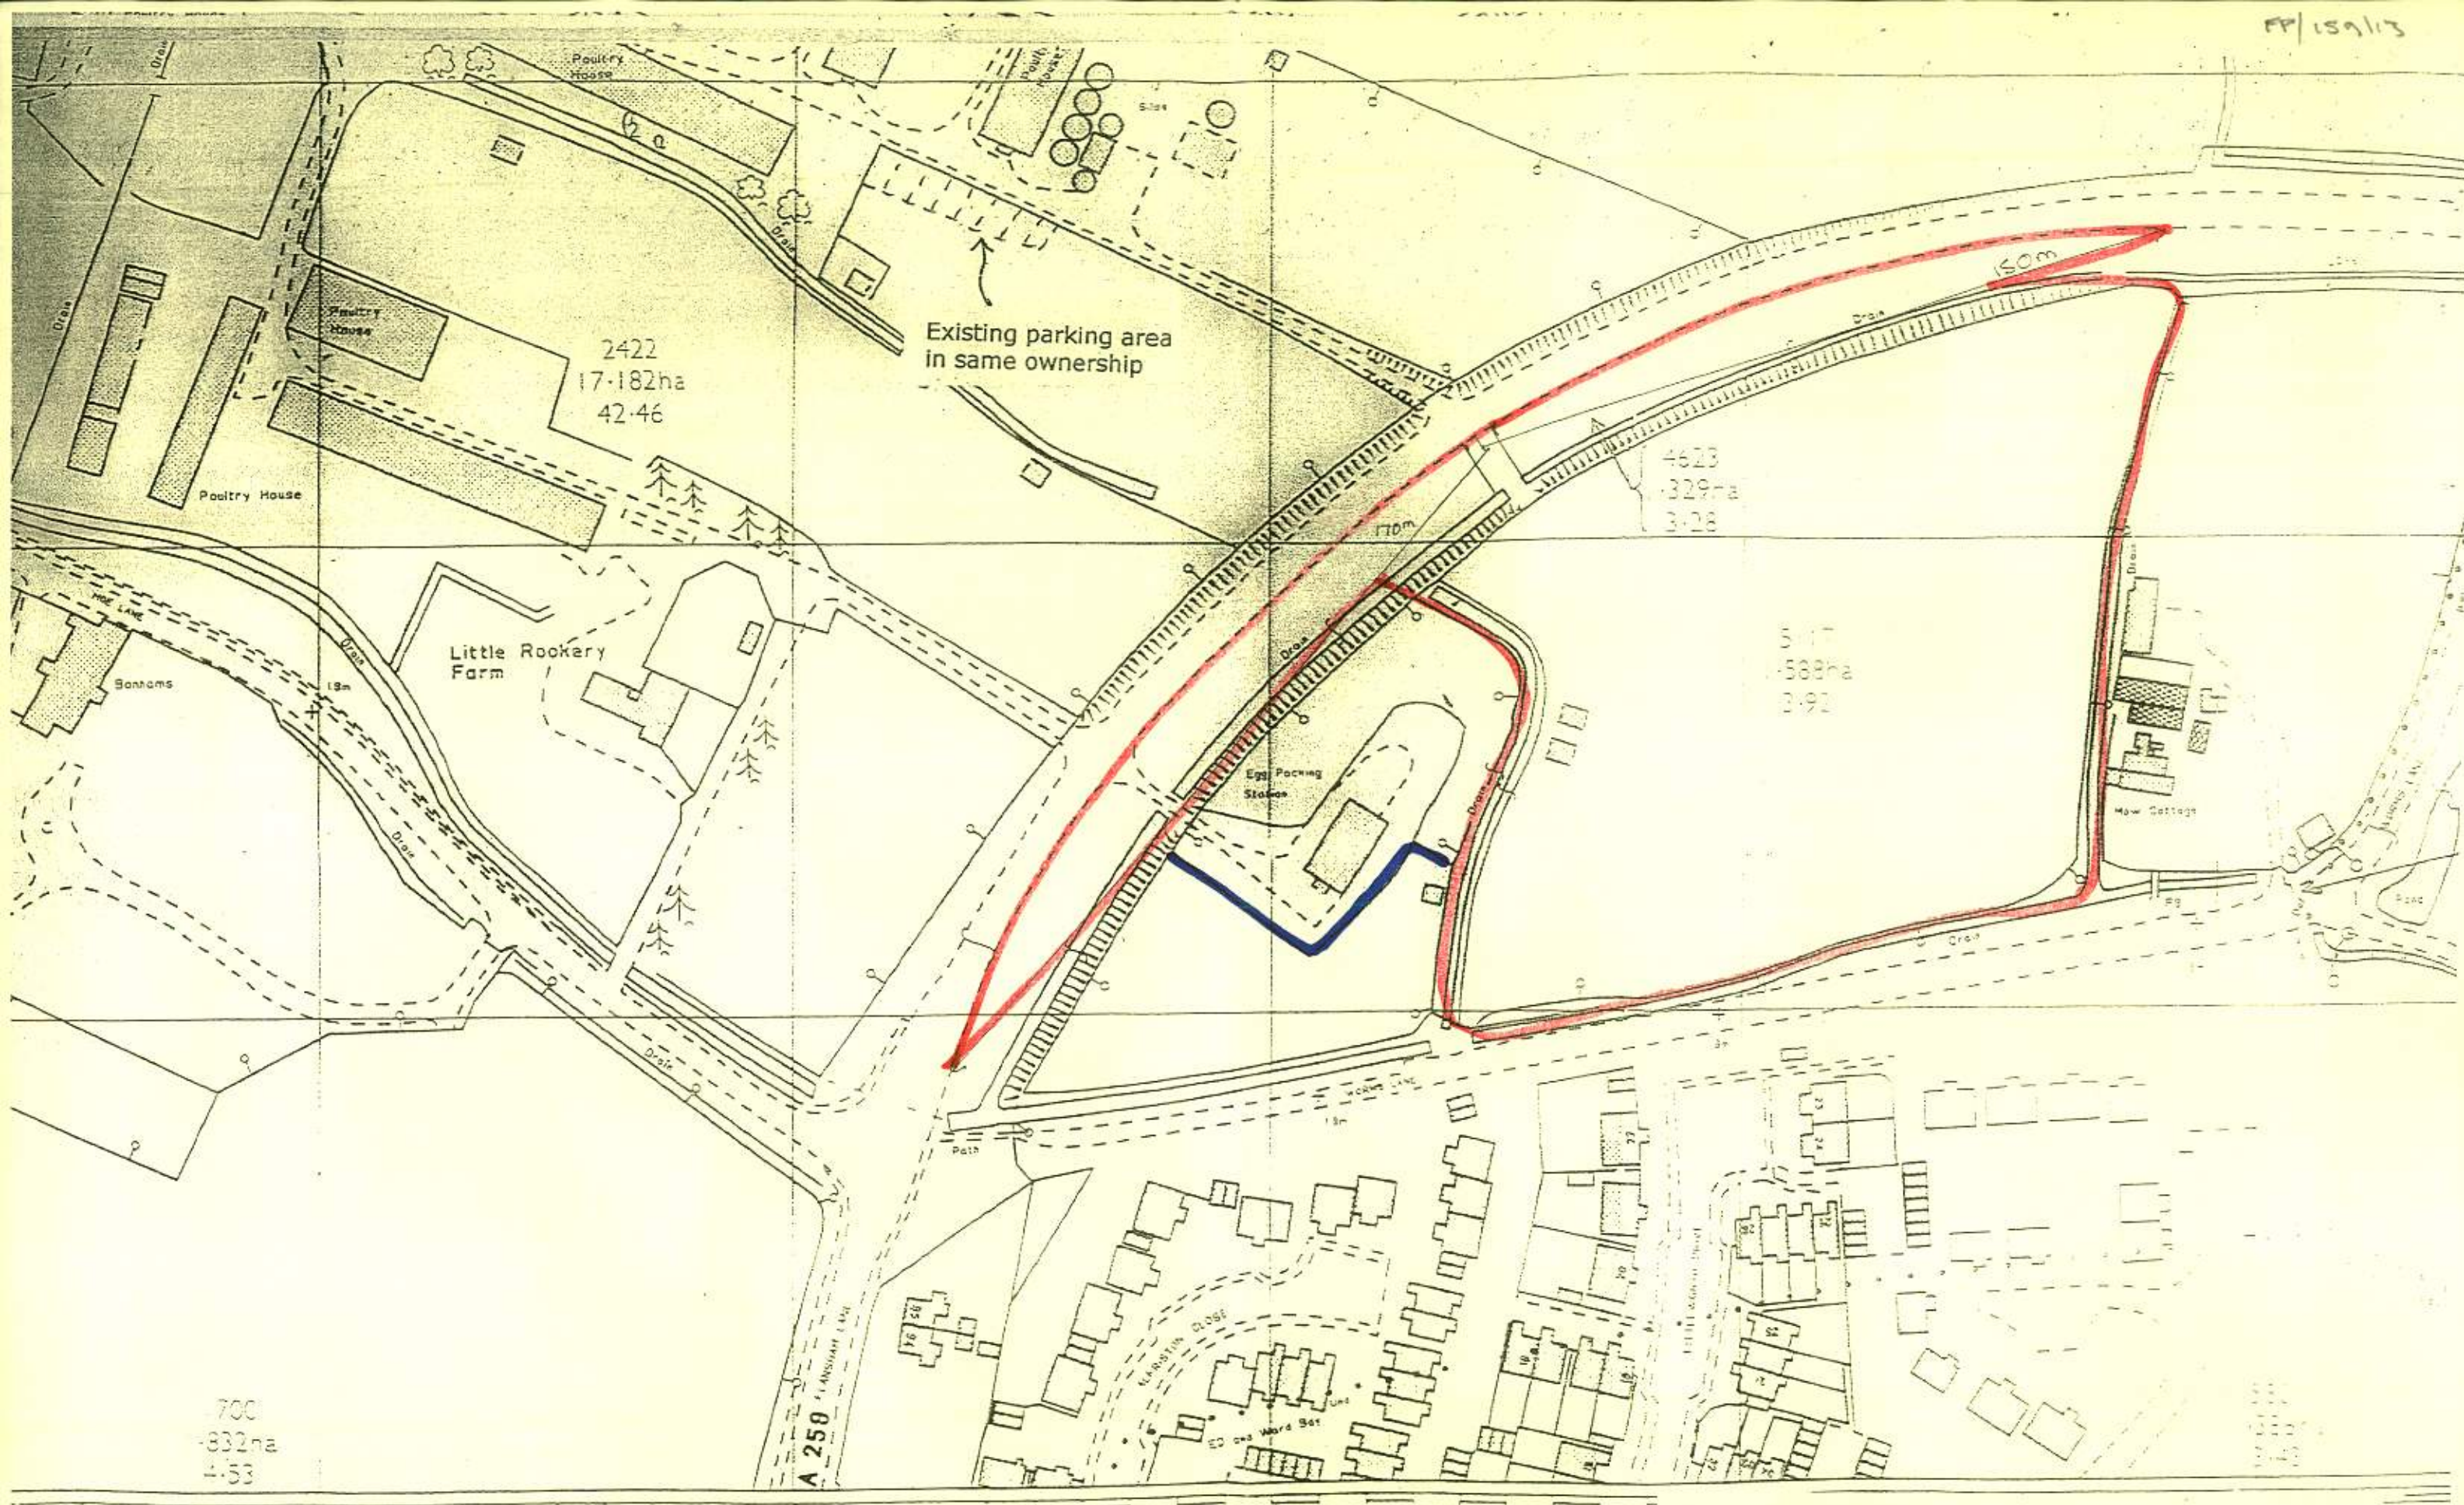

BOGNOR REGIS

Rookery Farm Fitness Course
Rookery Farm, Flansham, Bognor Regis.

Site Plan

Scale: 1:1250 North: Drwg: 2013/2A