




Scale Bar 1:50

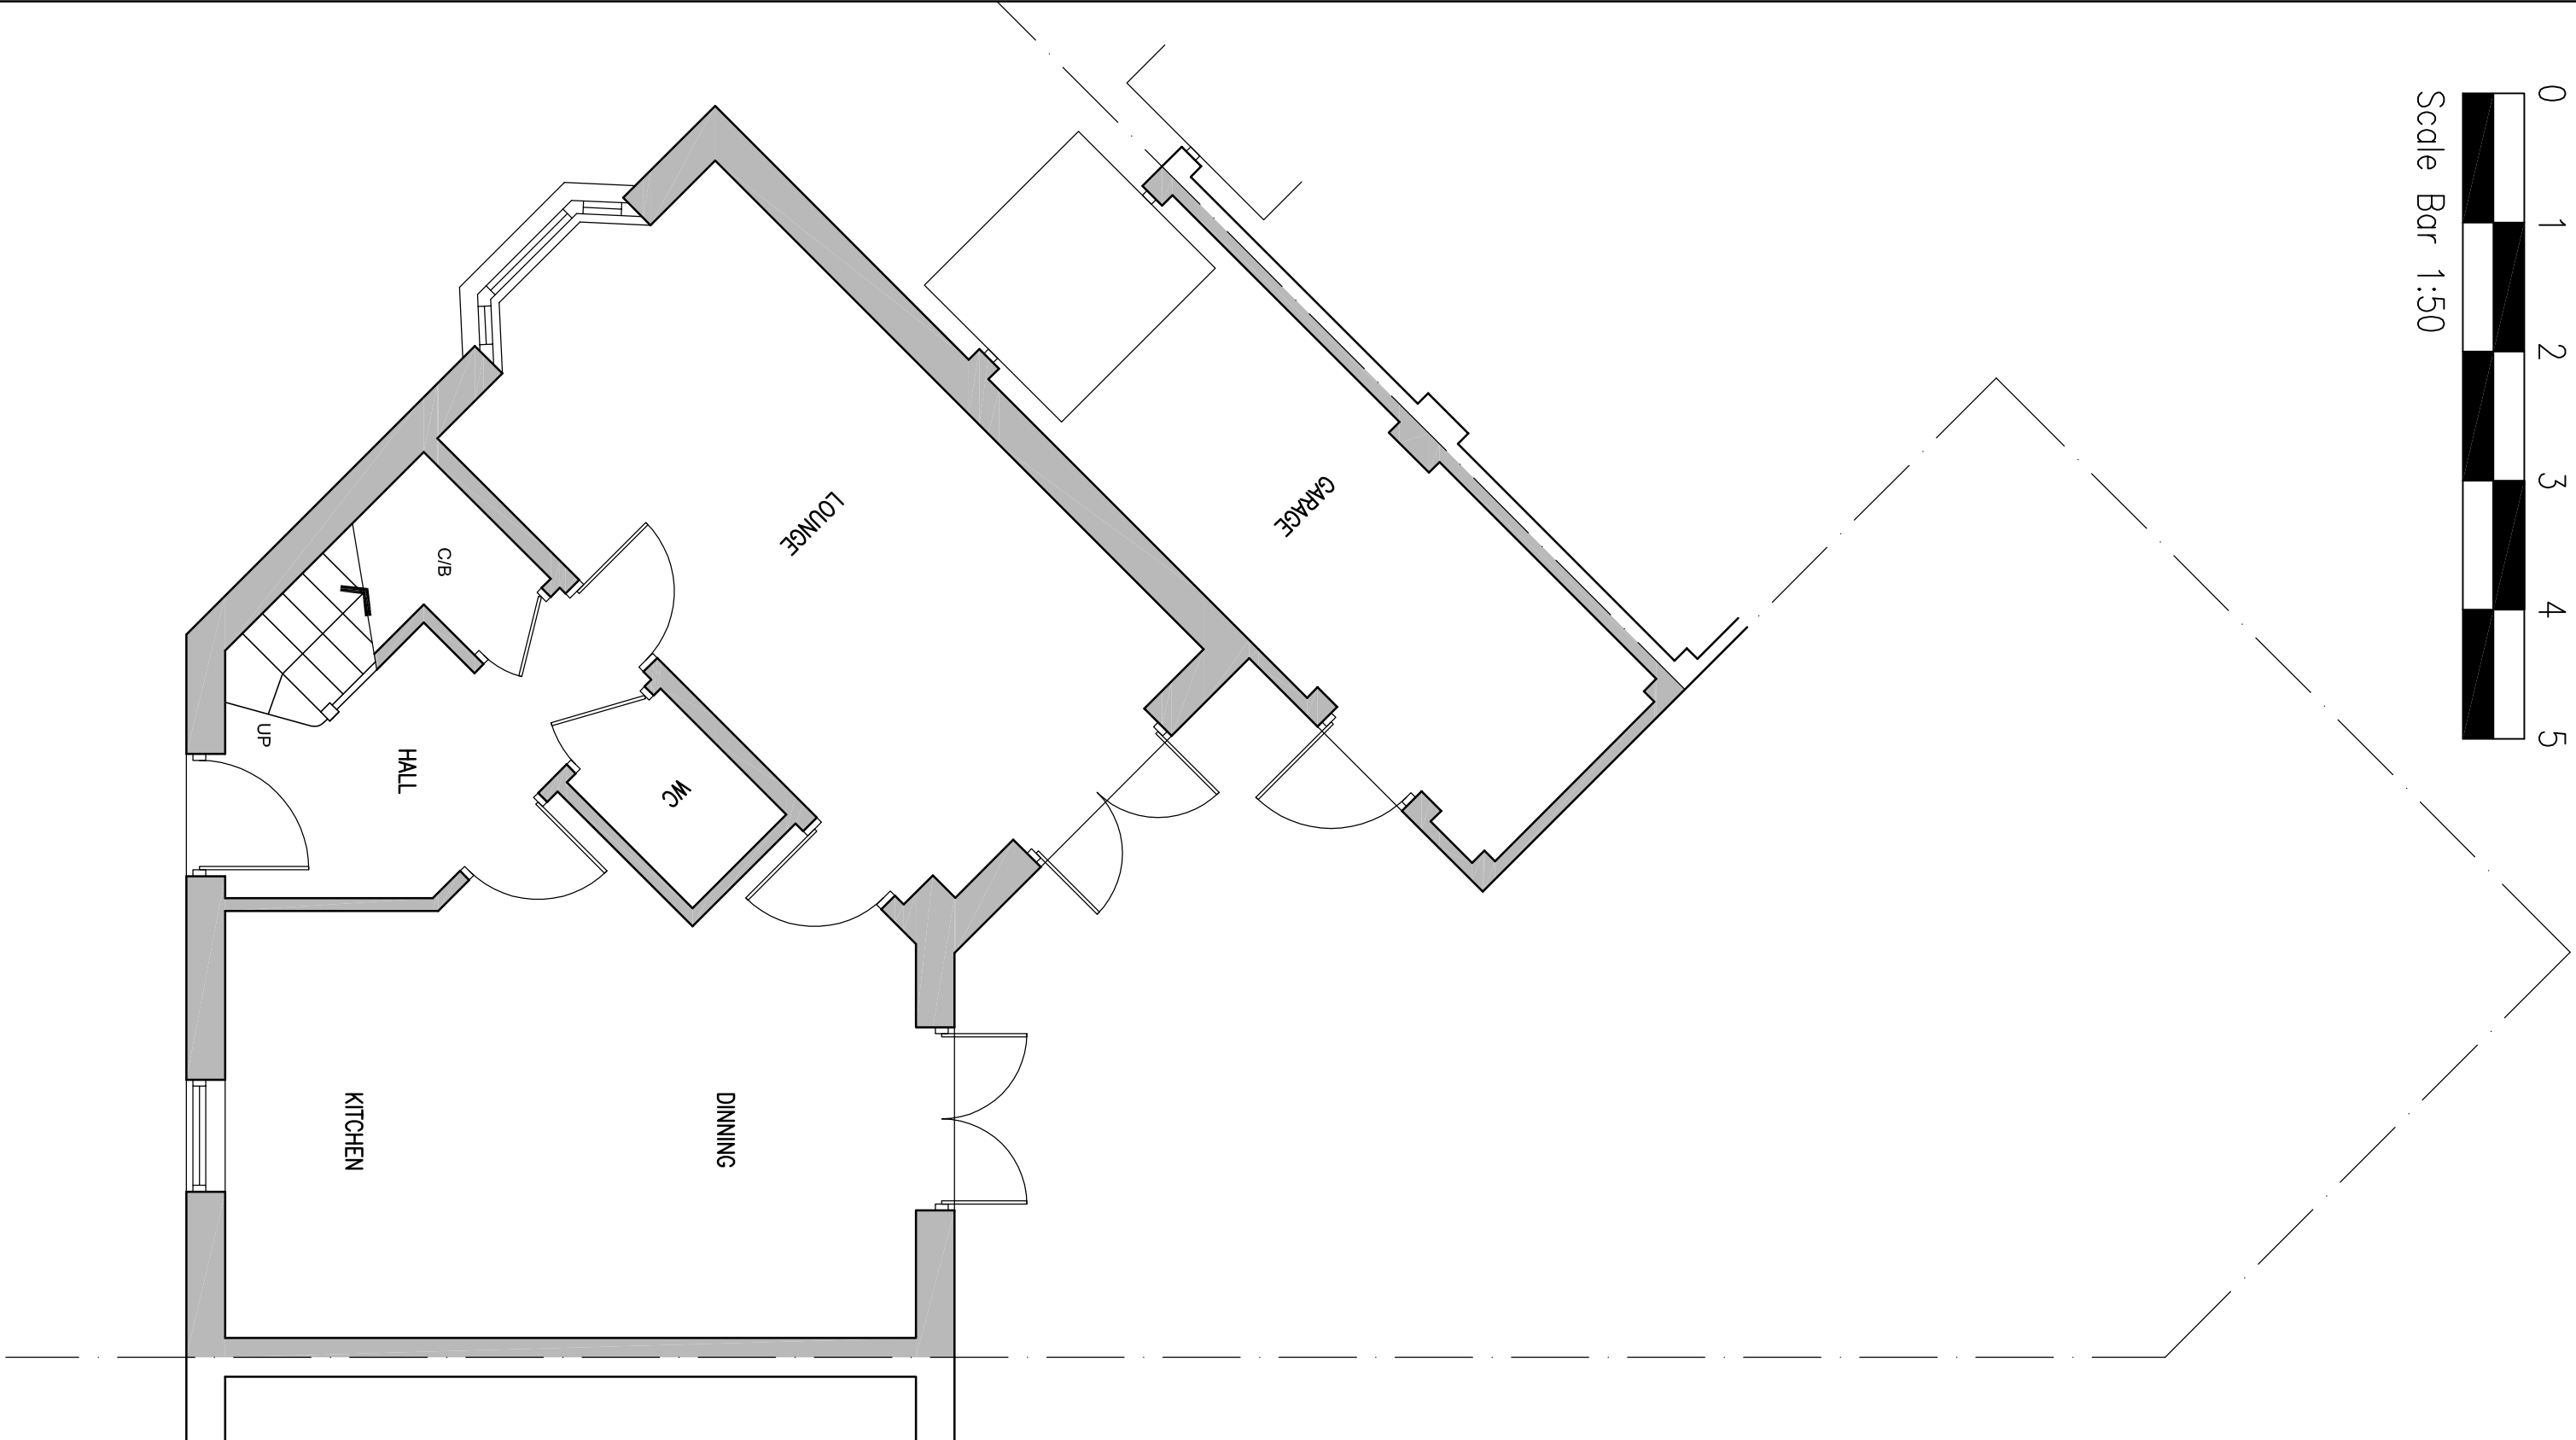


Ground Floor Plan
EXISTING FLOOR PLANS Scale 1:50

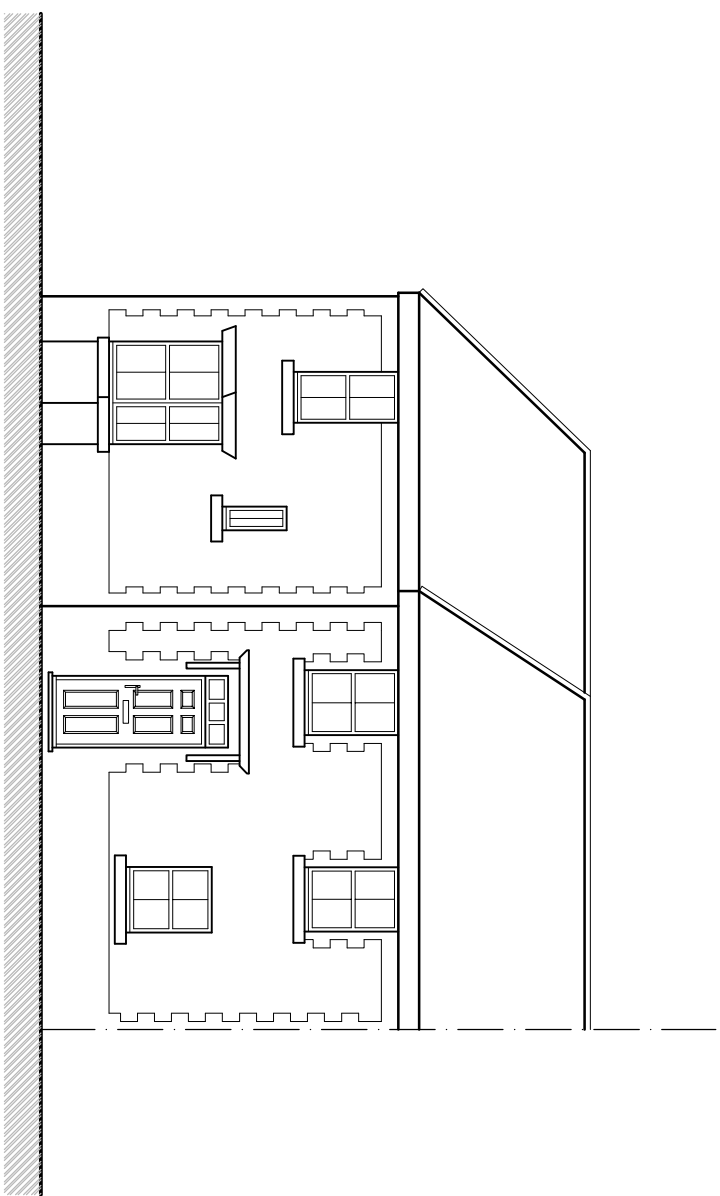


FRONT ELEVATION (SOUTH)
EXISTING ELEVATIONS Scale 1:100

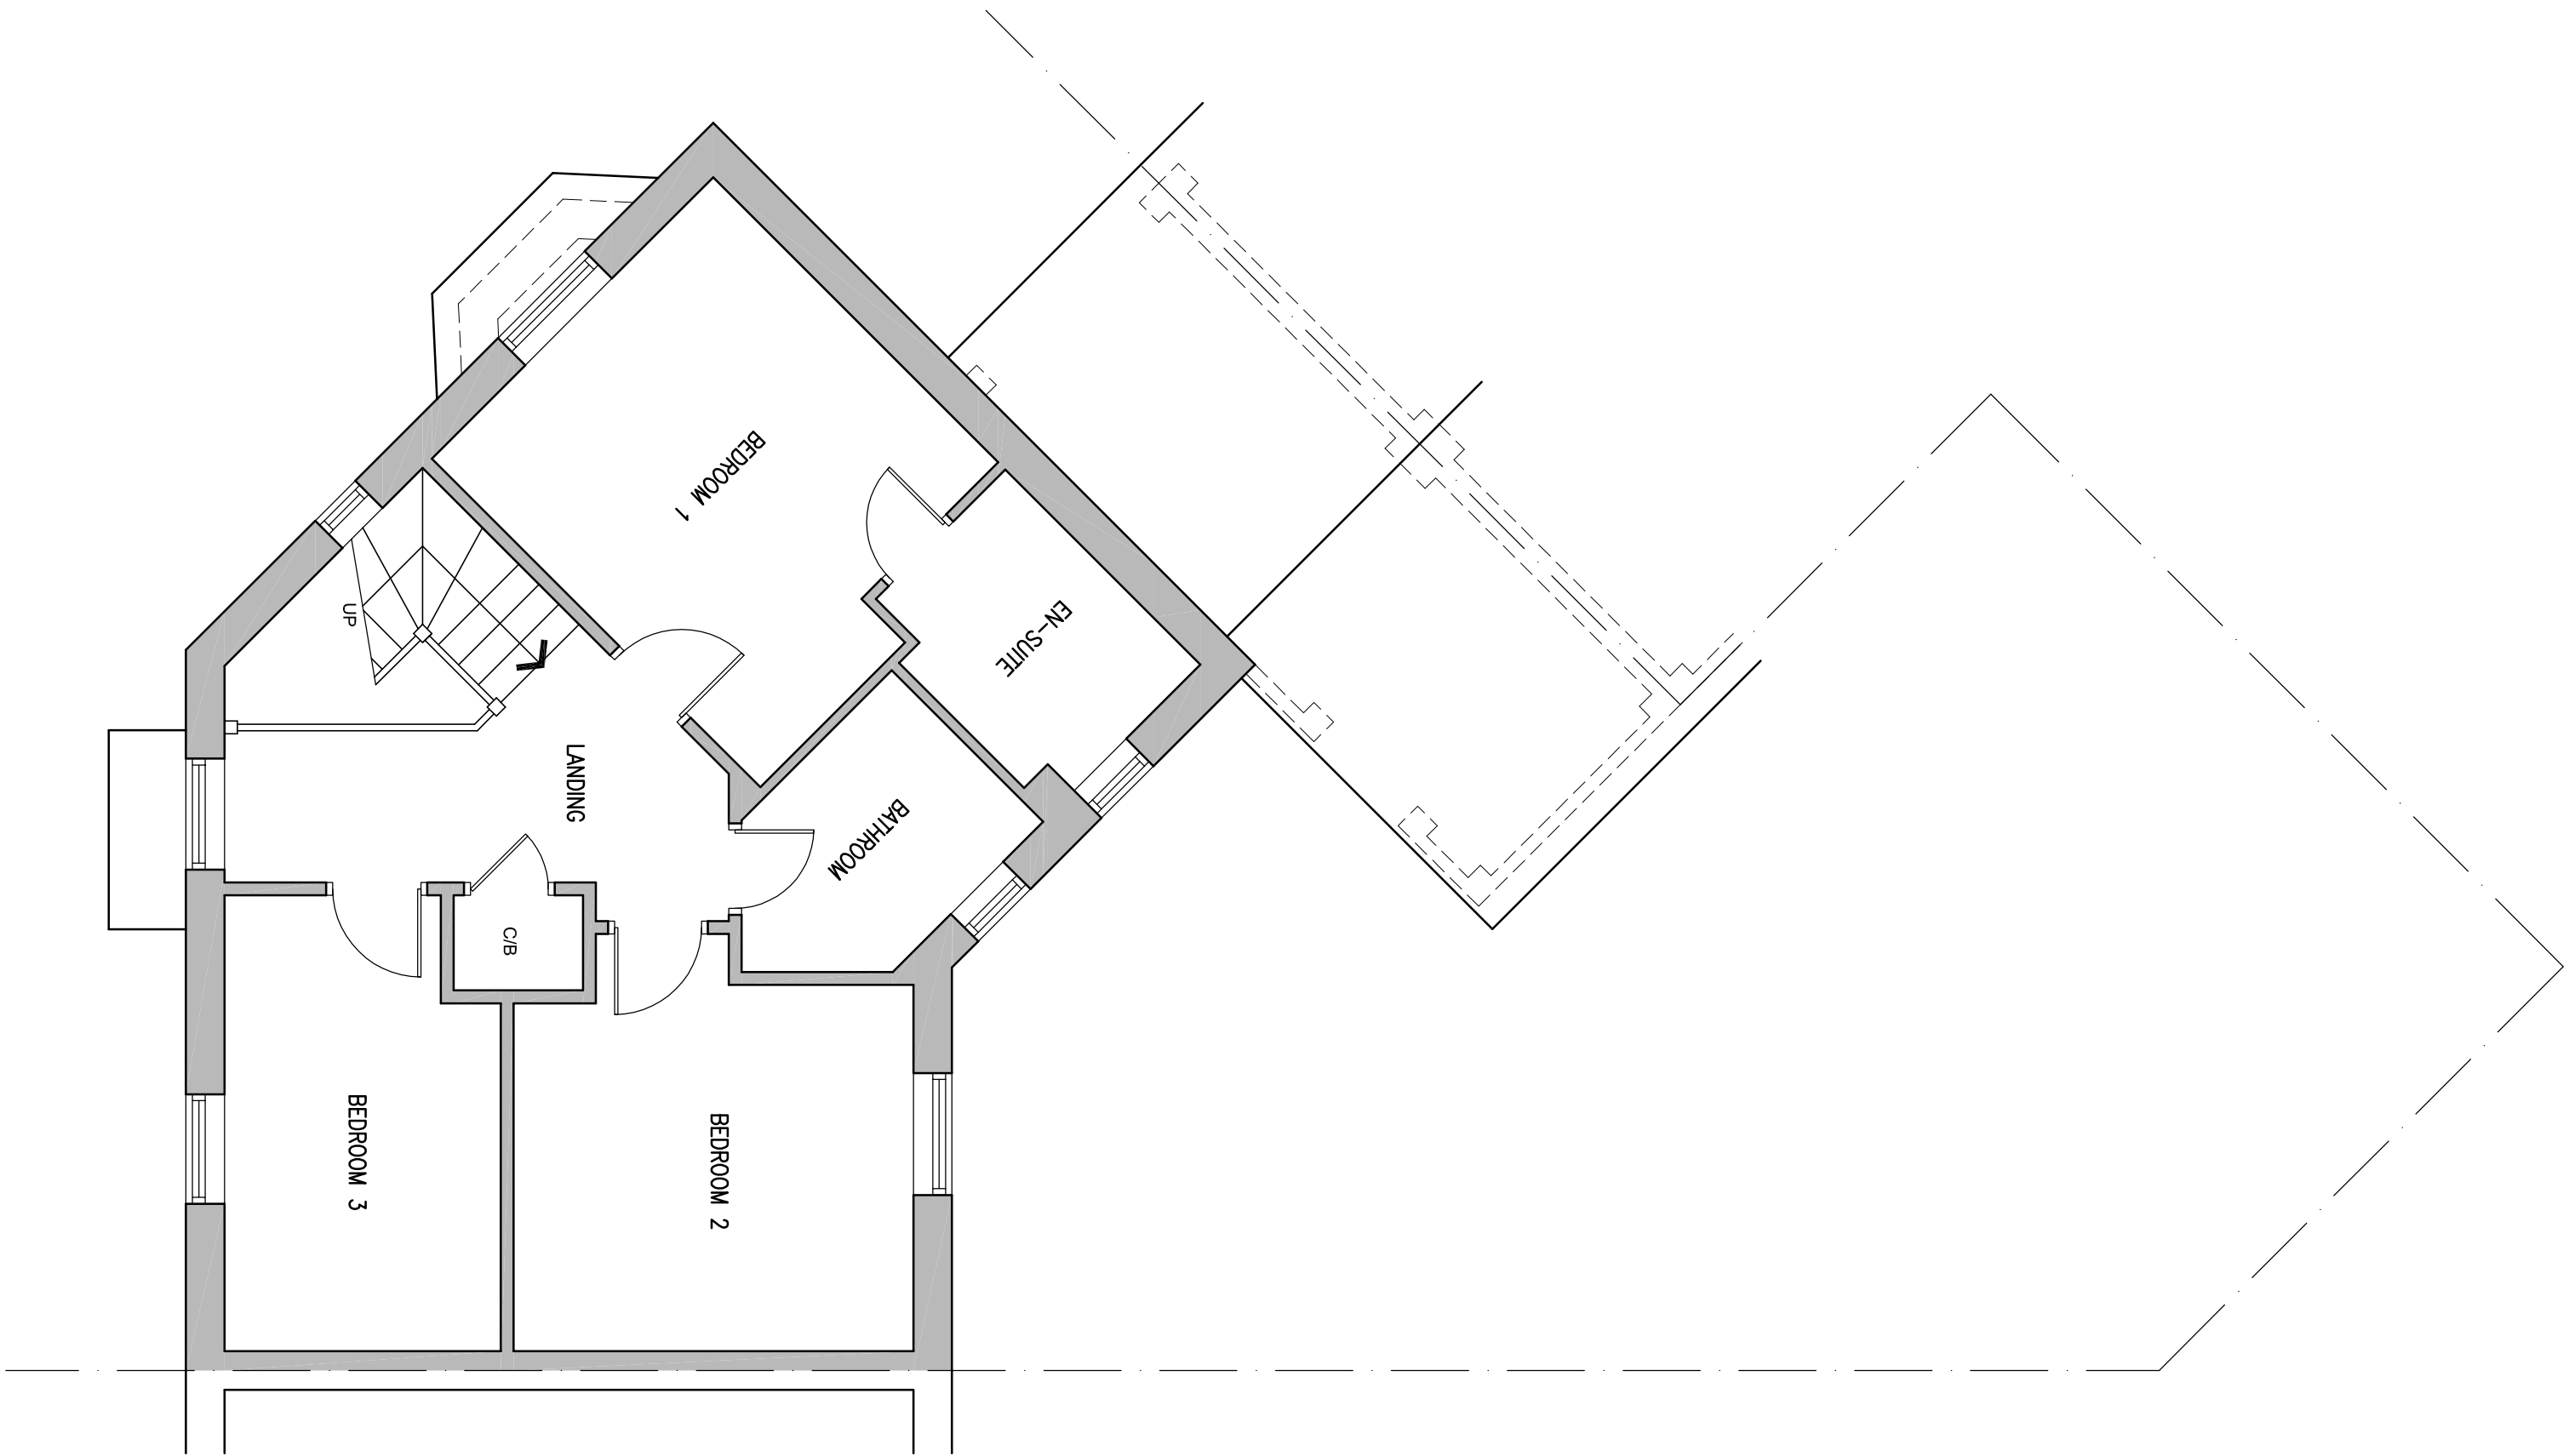

First Floor Plan

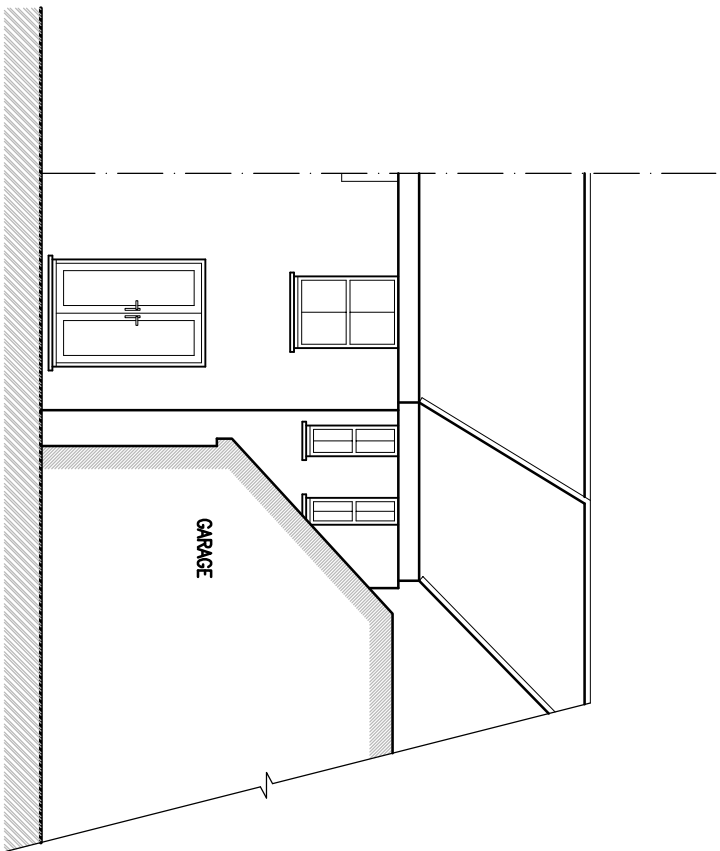

REAR ELEVATION (NORTH)

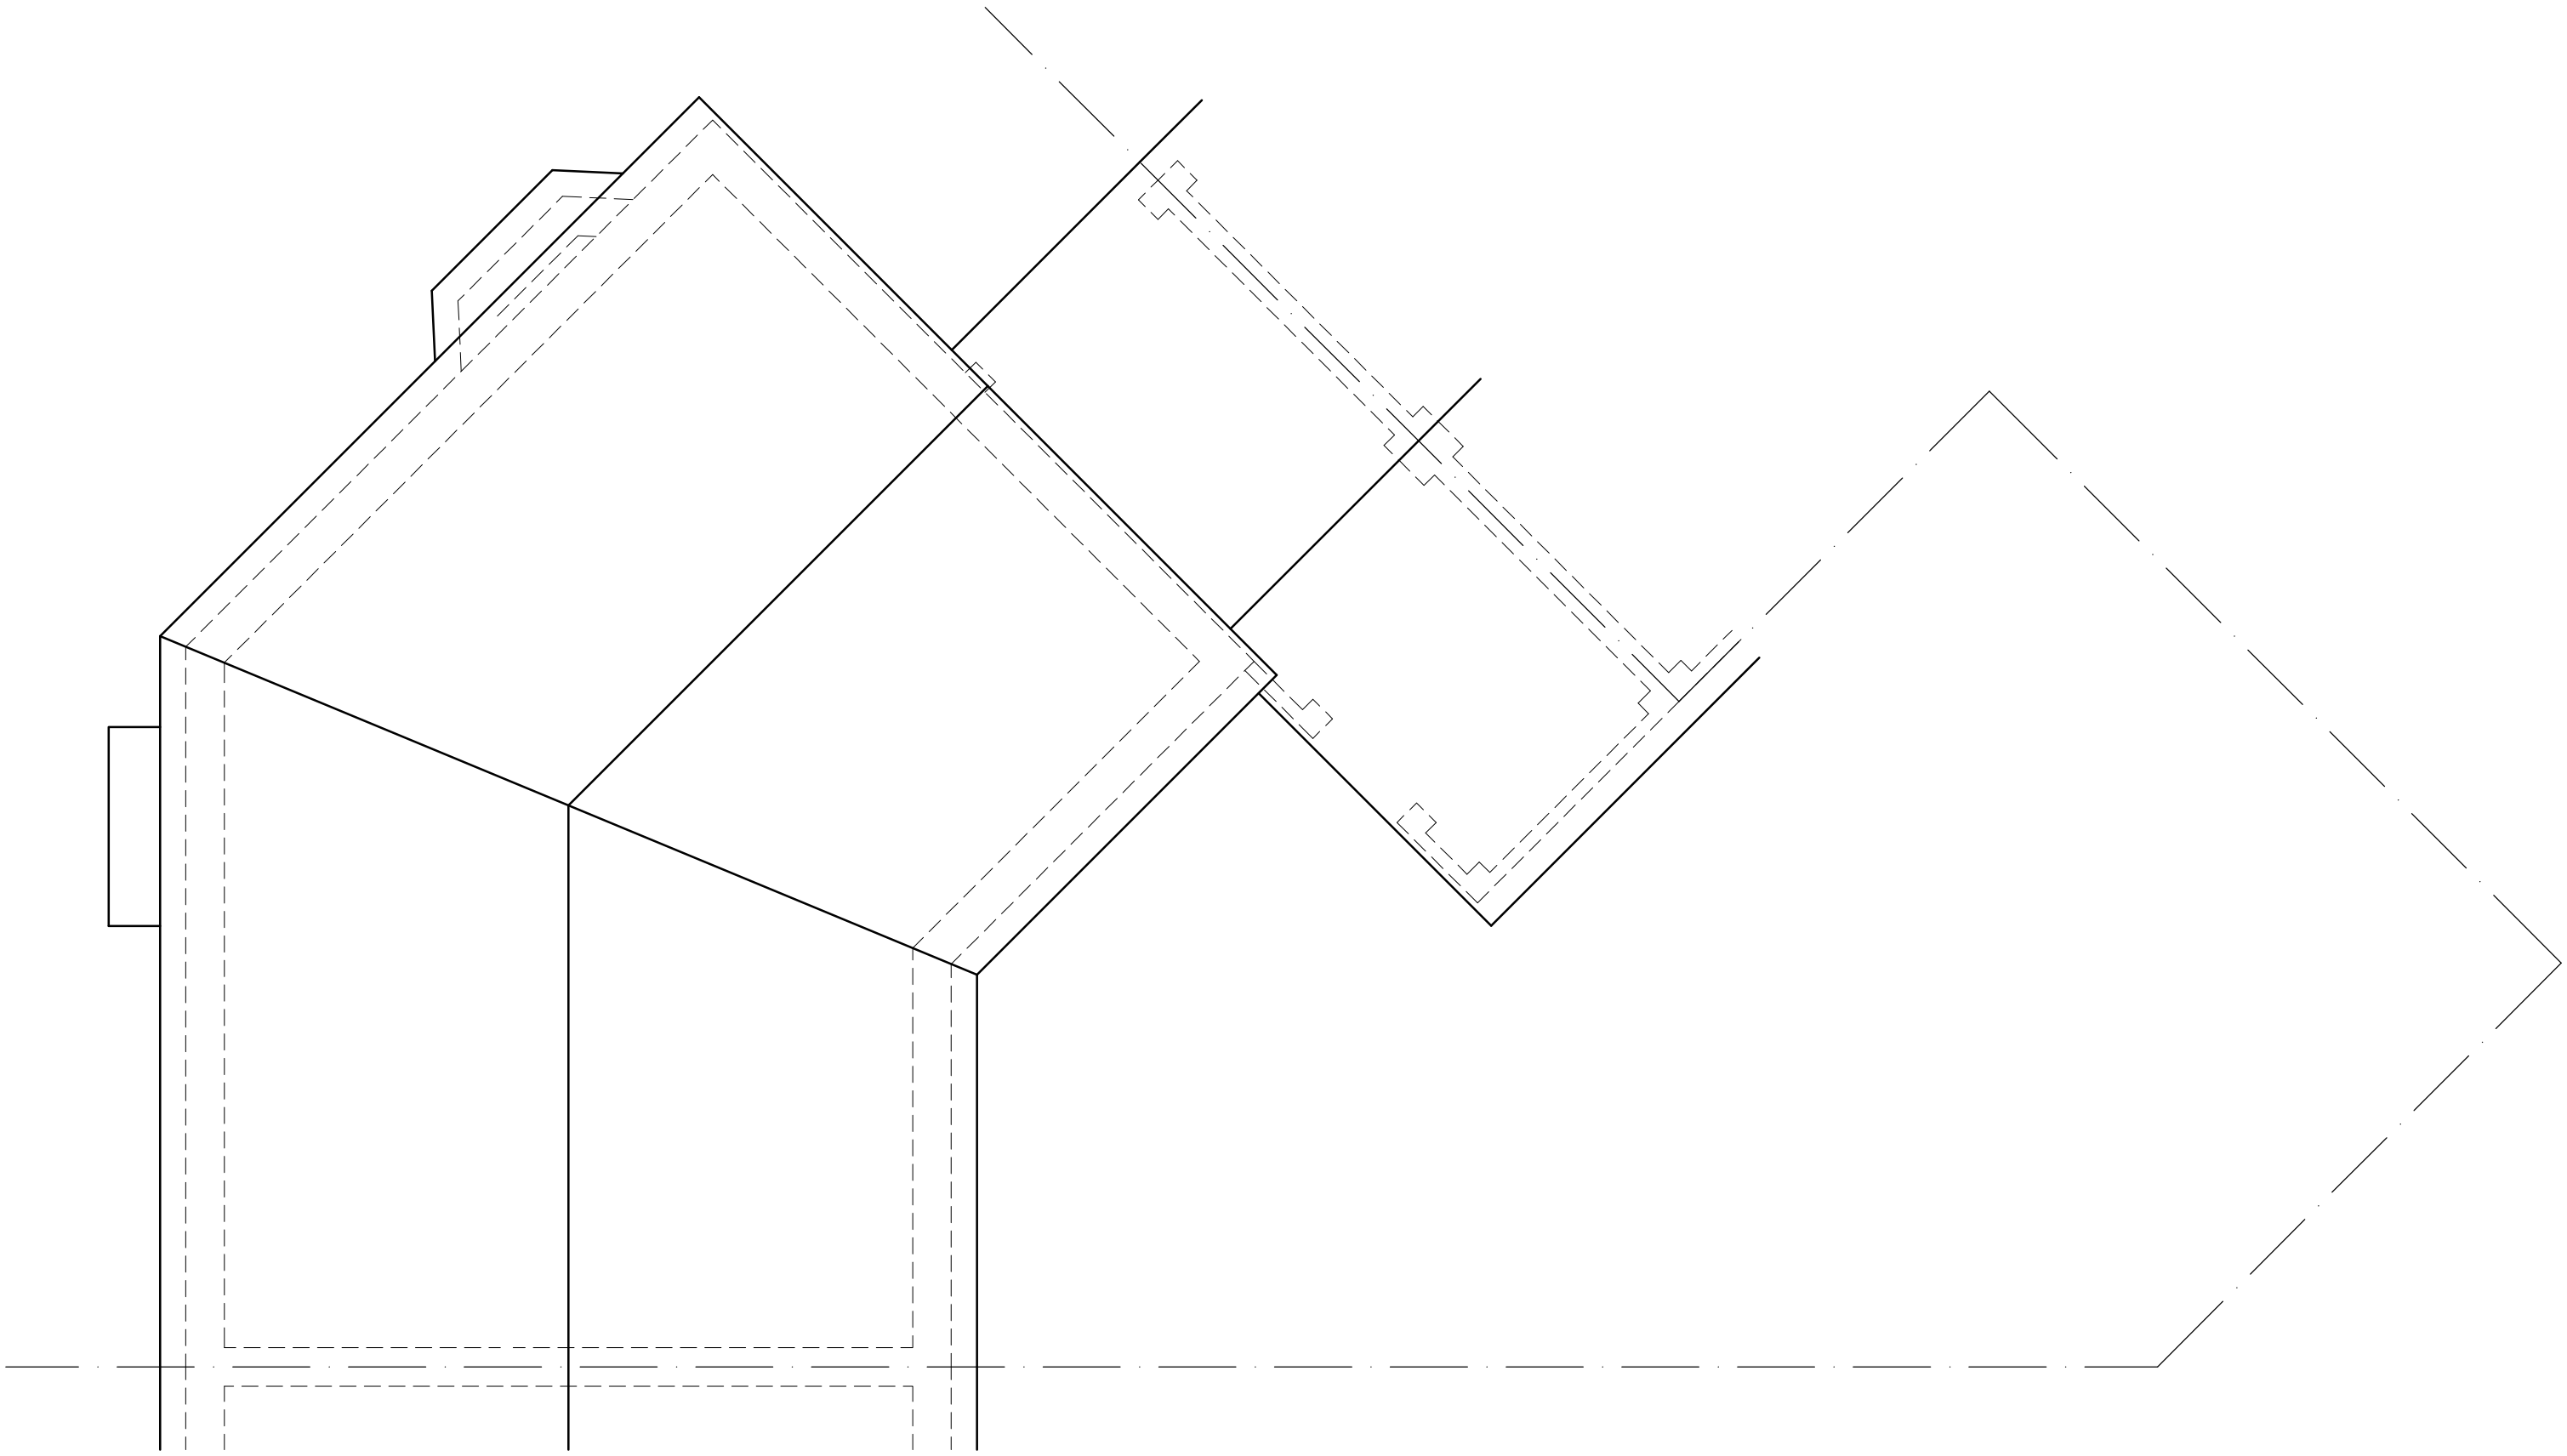

Roof Plan

- Copyright reserved.**
- The drawings are prepared for the client and are not to be used for any other purpose without the written consent of the architect.
1. The drawings are not to be used for any other purpose without the written consent of the architect.
Notes

STATUS	INITIAL APPLICATION	29/08/20
REV	DESCRIPTION	DATE
CLIENT	MR GILBERTO & MISS NUNN	
PROJECT	36 BLACKHORN AVENUE FELPHAM PO22 8GA	
DRAWINGS	EXISTING PLANS & ELEVATIONS	

SCALE	DATE	REV. No.	REVISION
1:100 1:50	AUGUST 2020	3355102	-
APPLICATION			