




Scale Bar 1:50

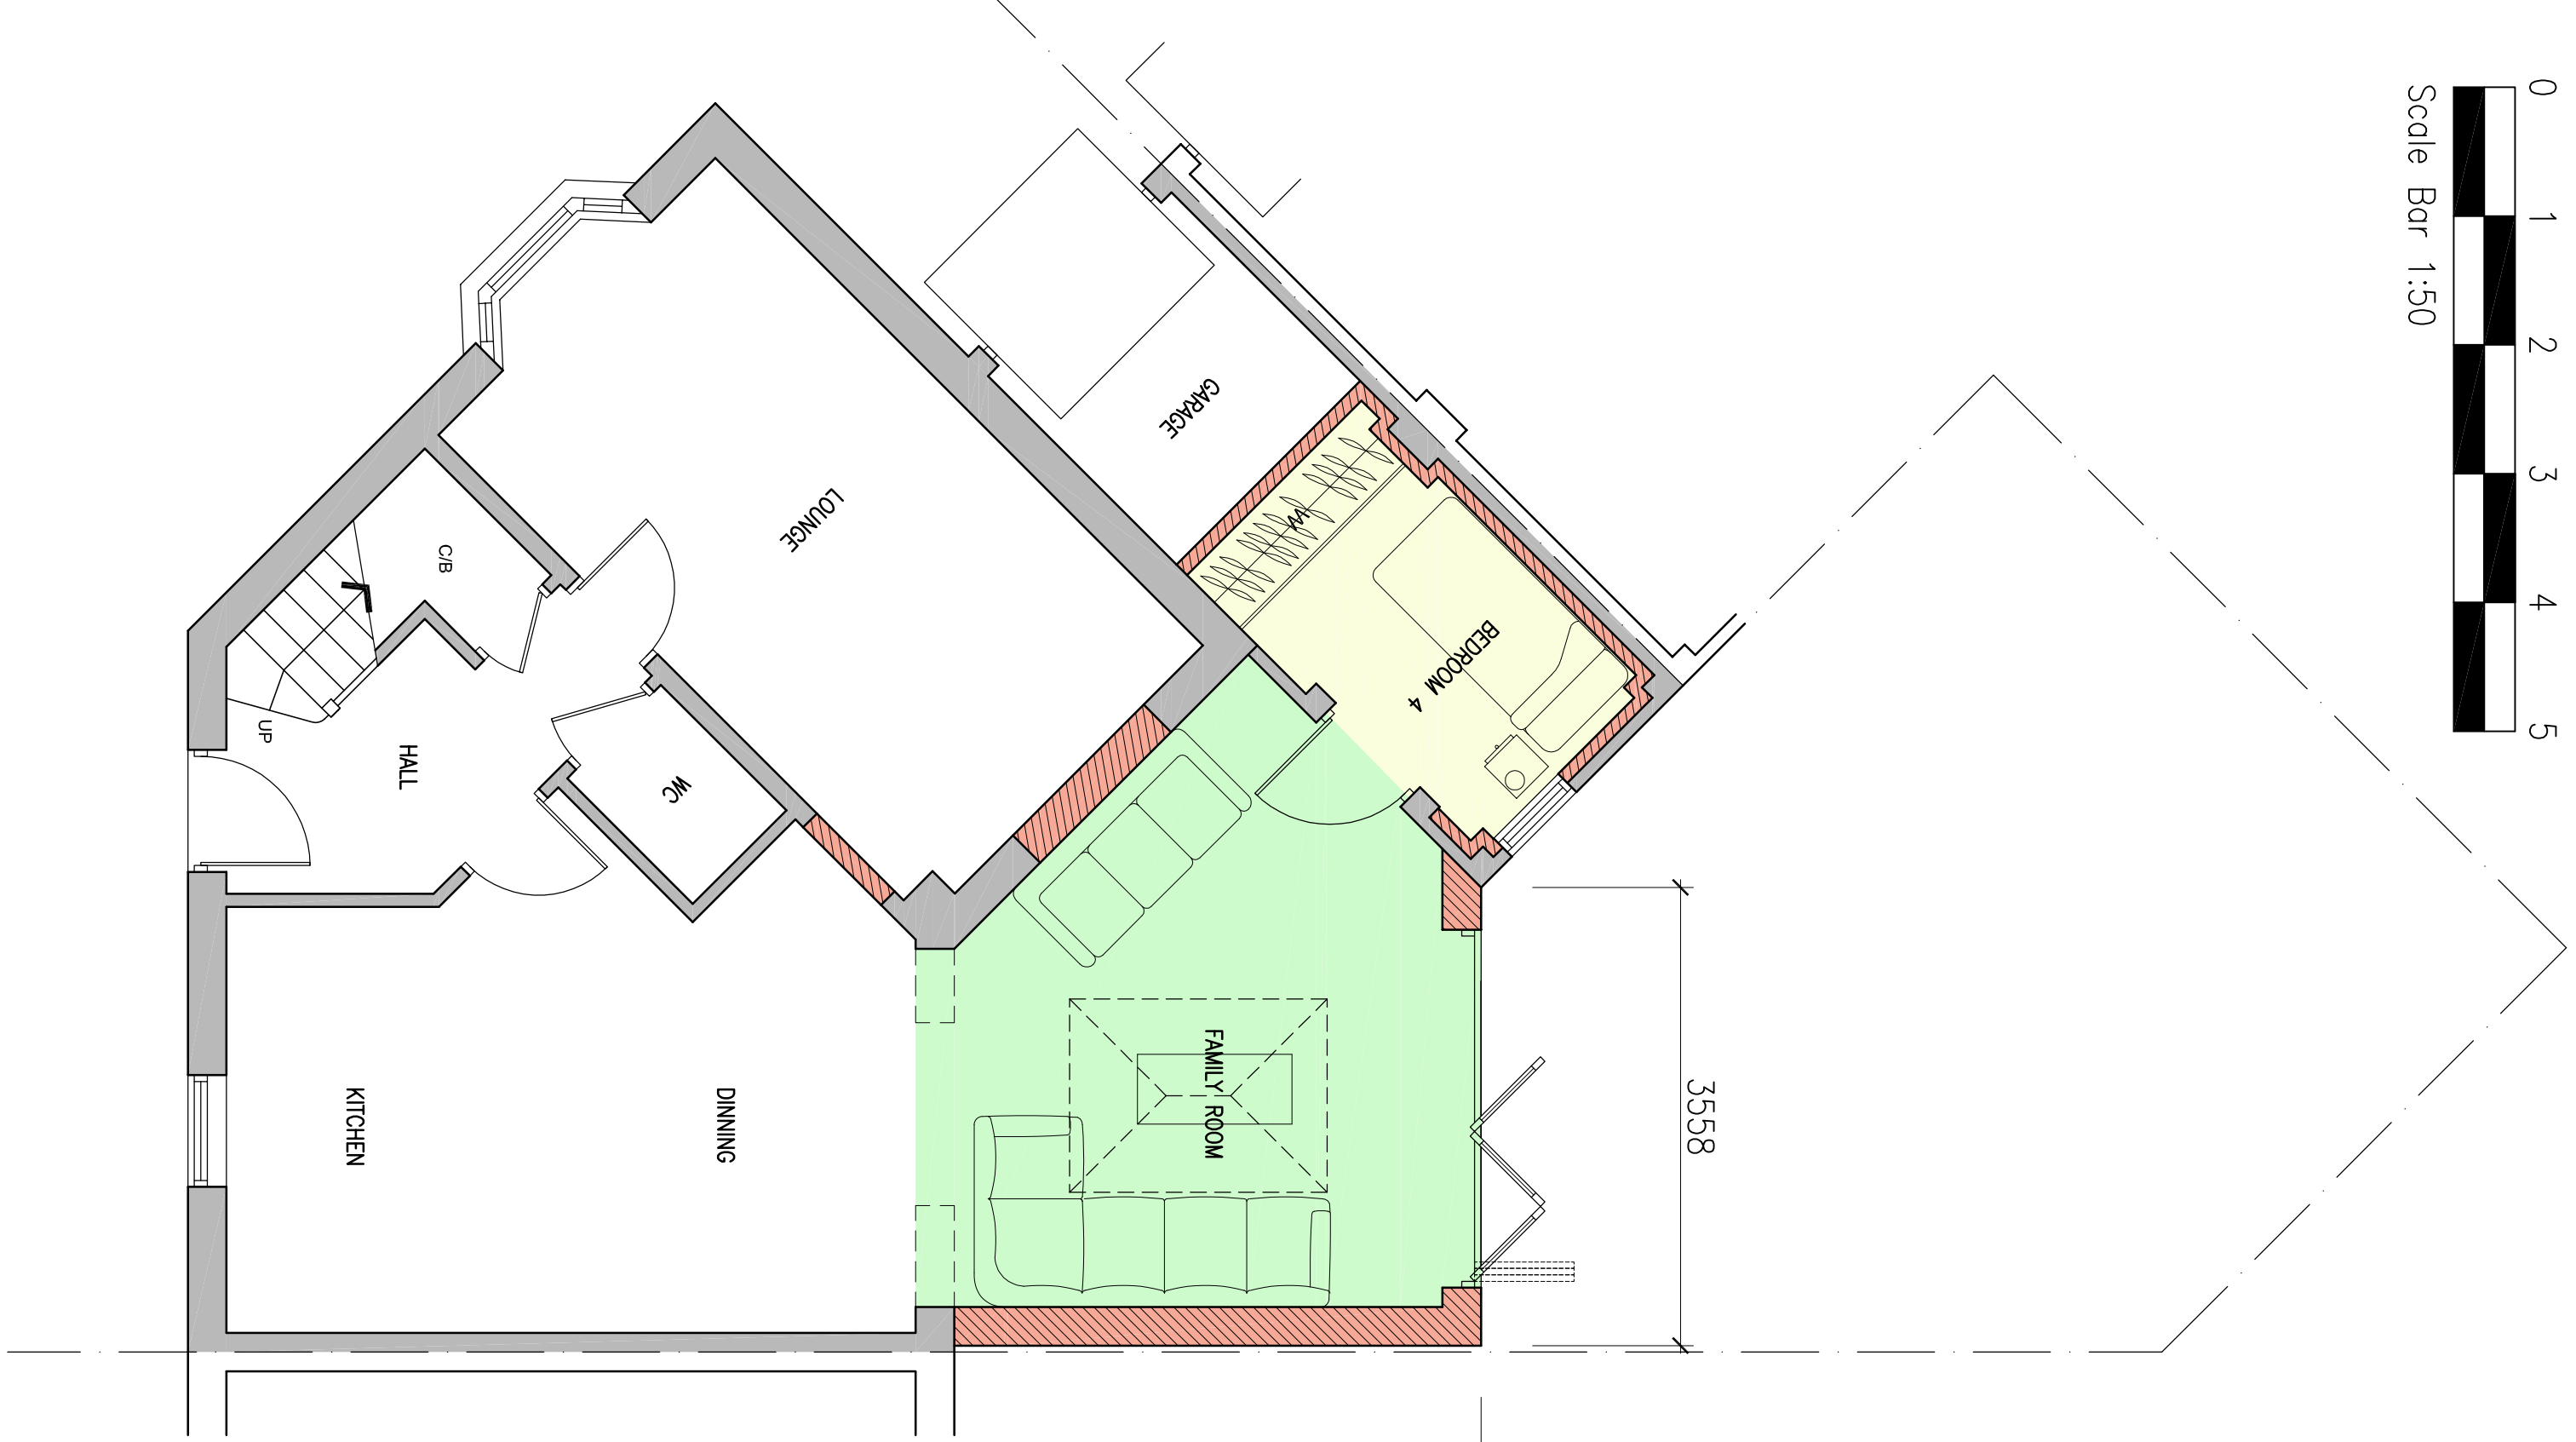


Ground Floor Plan
PROPOSED FLOOR PLANS Scale 1:50

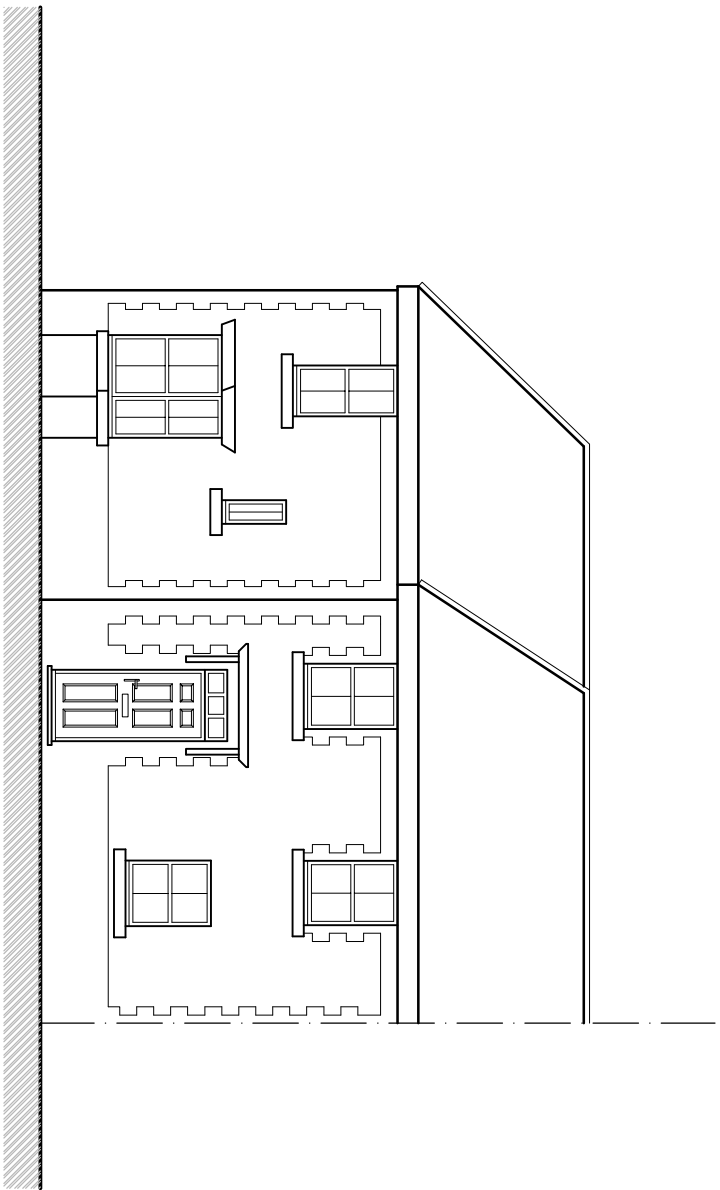


FRONT ELEVATION (SOUTH)
PROPOSED ELEVATIONS Scale 1:100

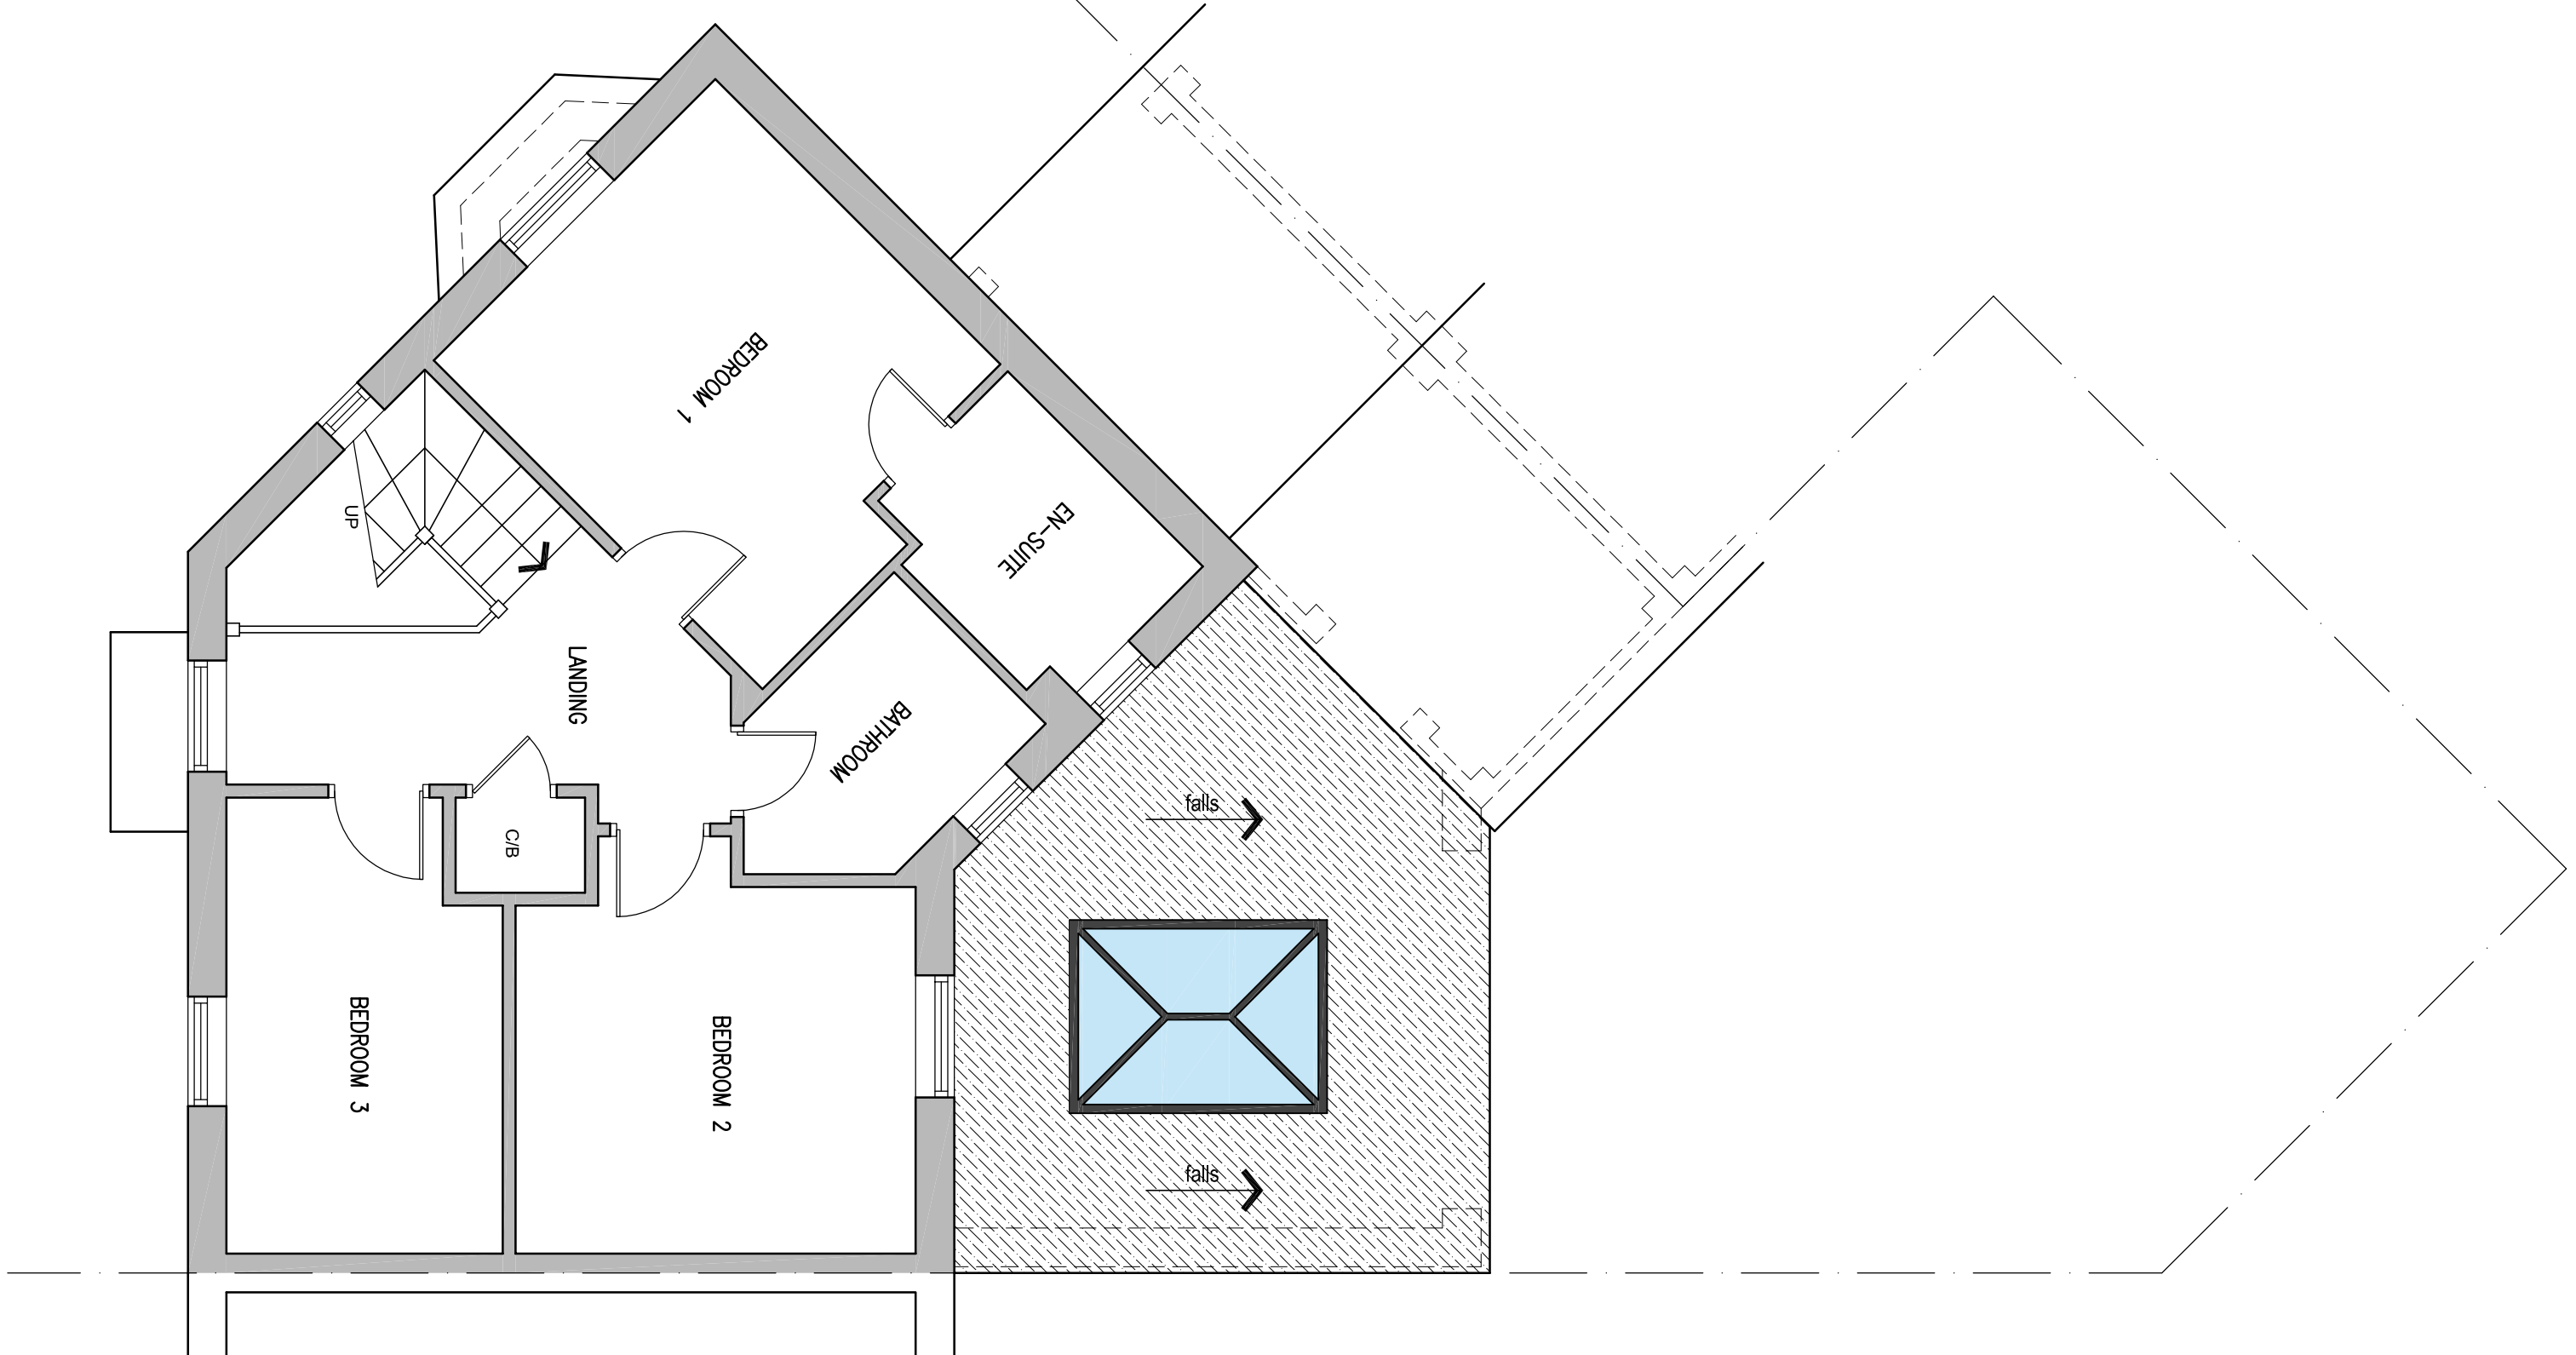

First Floor Plan

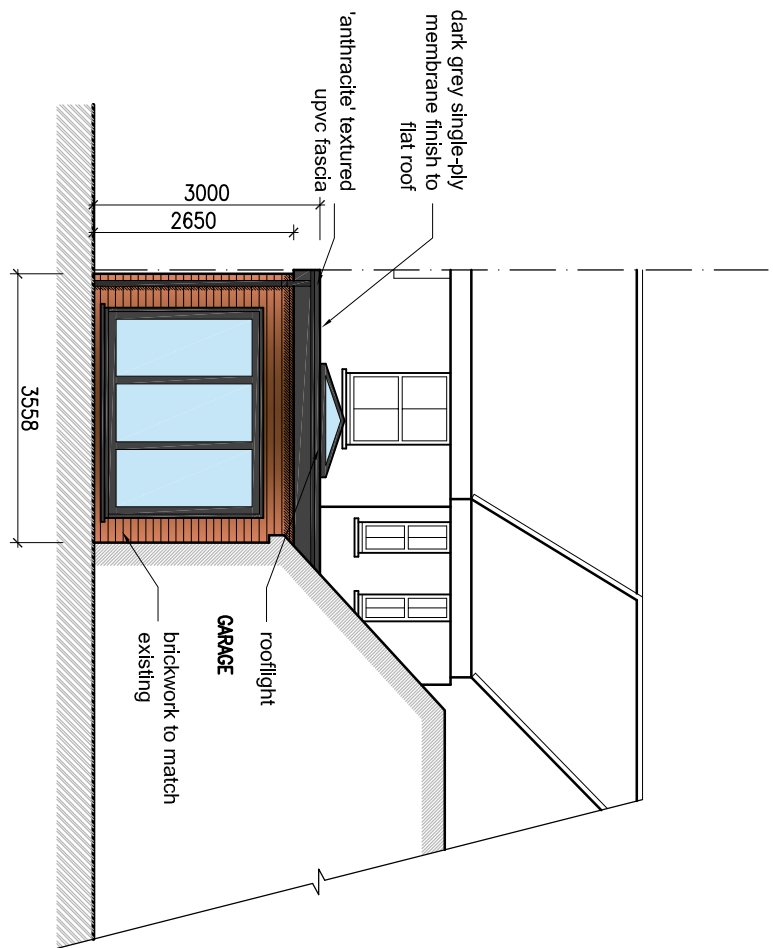

REAR ELEVATION (NORTH)

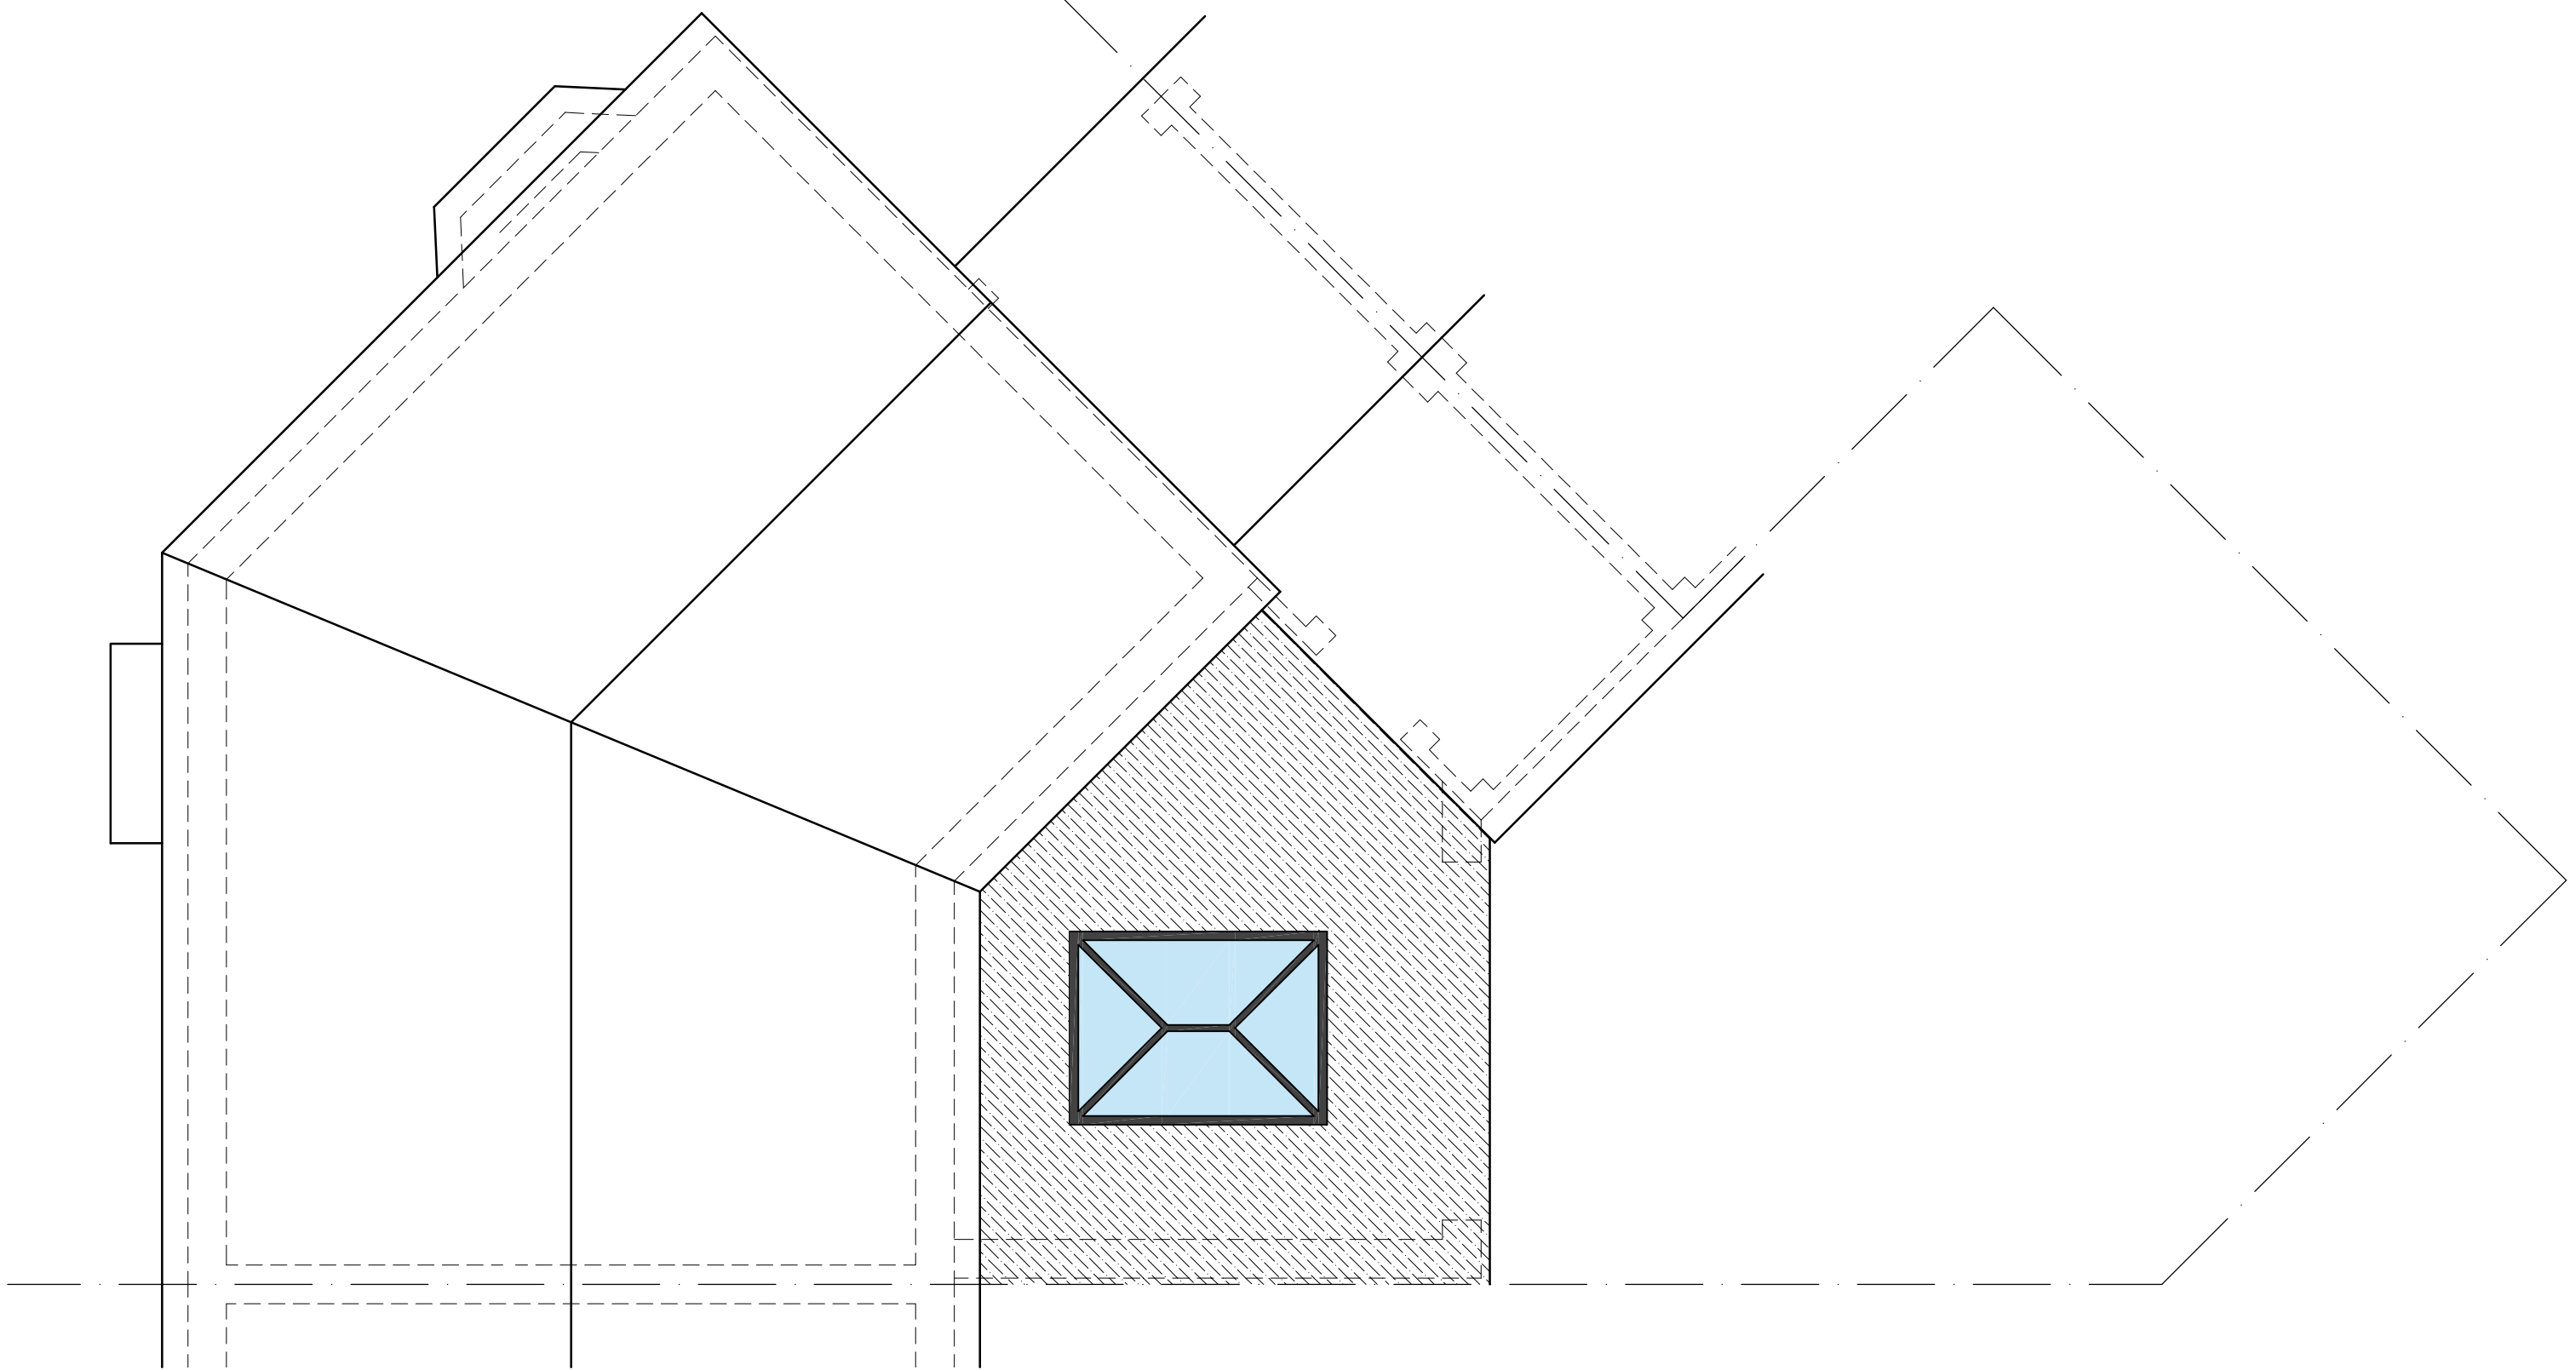

Roof Plan

- Copyright reserved.**
- The drawings are prepared for the client and are not to be used for any other purpose without the written consent of the architect.
1. The drawings are not to be used for any other purpose without the written consent of the architect.
Notes

STATUS		APPLICATION	
REV	DESCRIPTION	DATE	20/08/20
CLIENT			
MR GILBERTO & MISS NUNN			
PROJECT			
36 BLACKHORN AVENUE			
FELPHAM			
PO22 8GA			
DRAWINGS			
PROPOSED PLANS & ELEVATIONS			

APPLICATION

SCALE	DATE	REV. No.	REVISION
1:100 1:50	AUGUST 2020	3355/03	-