


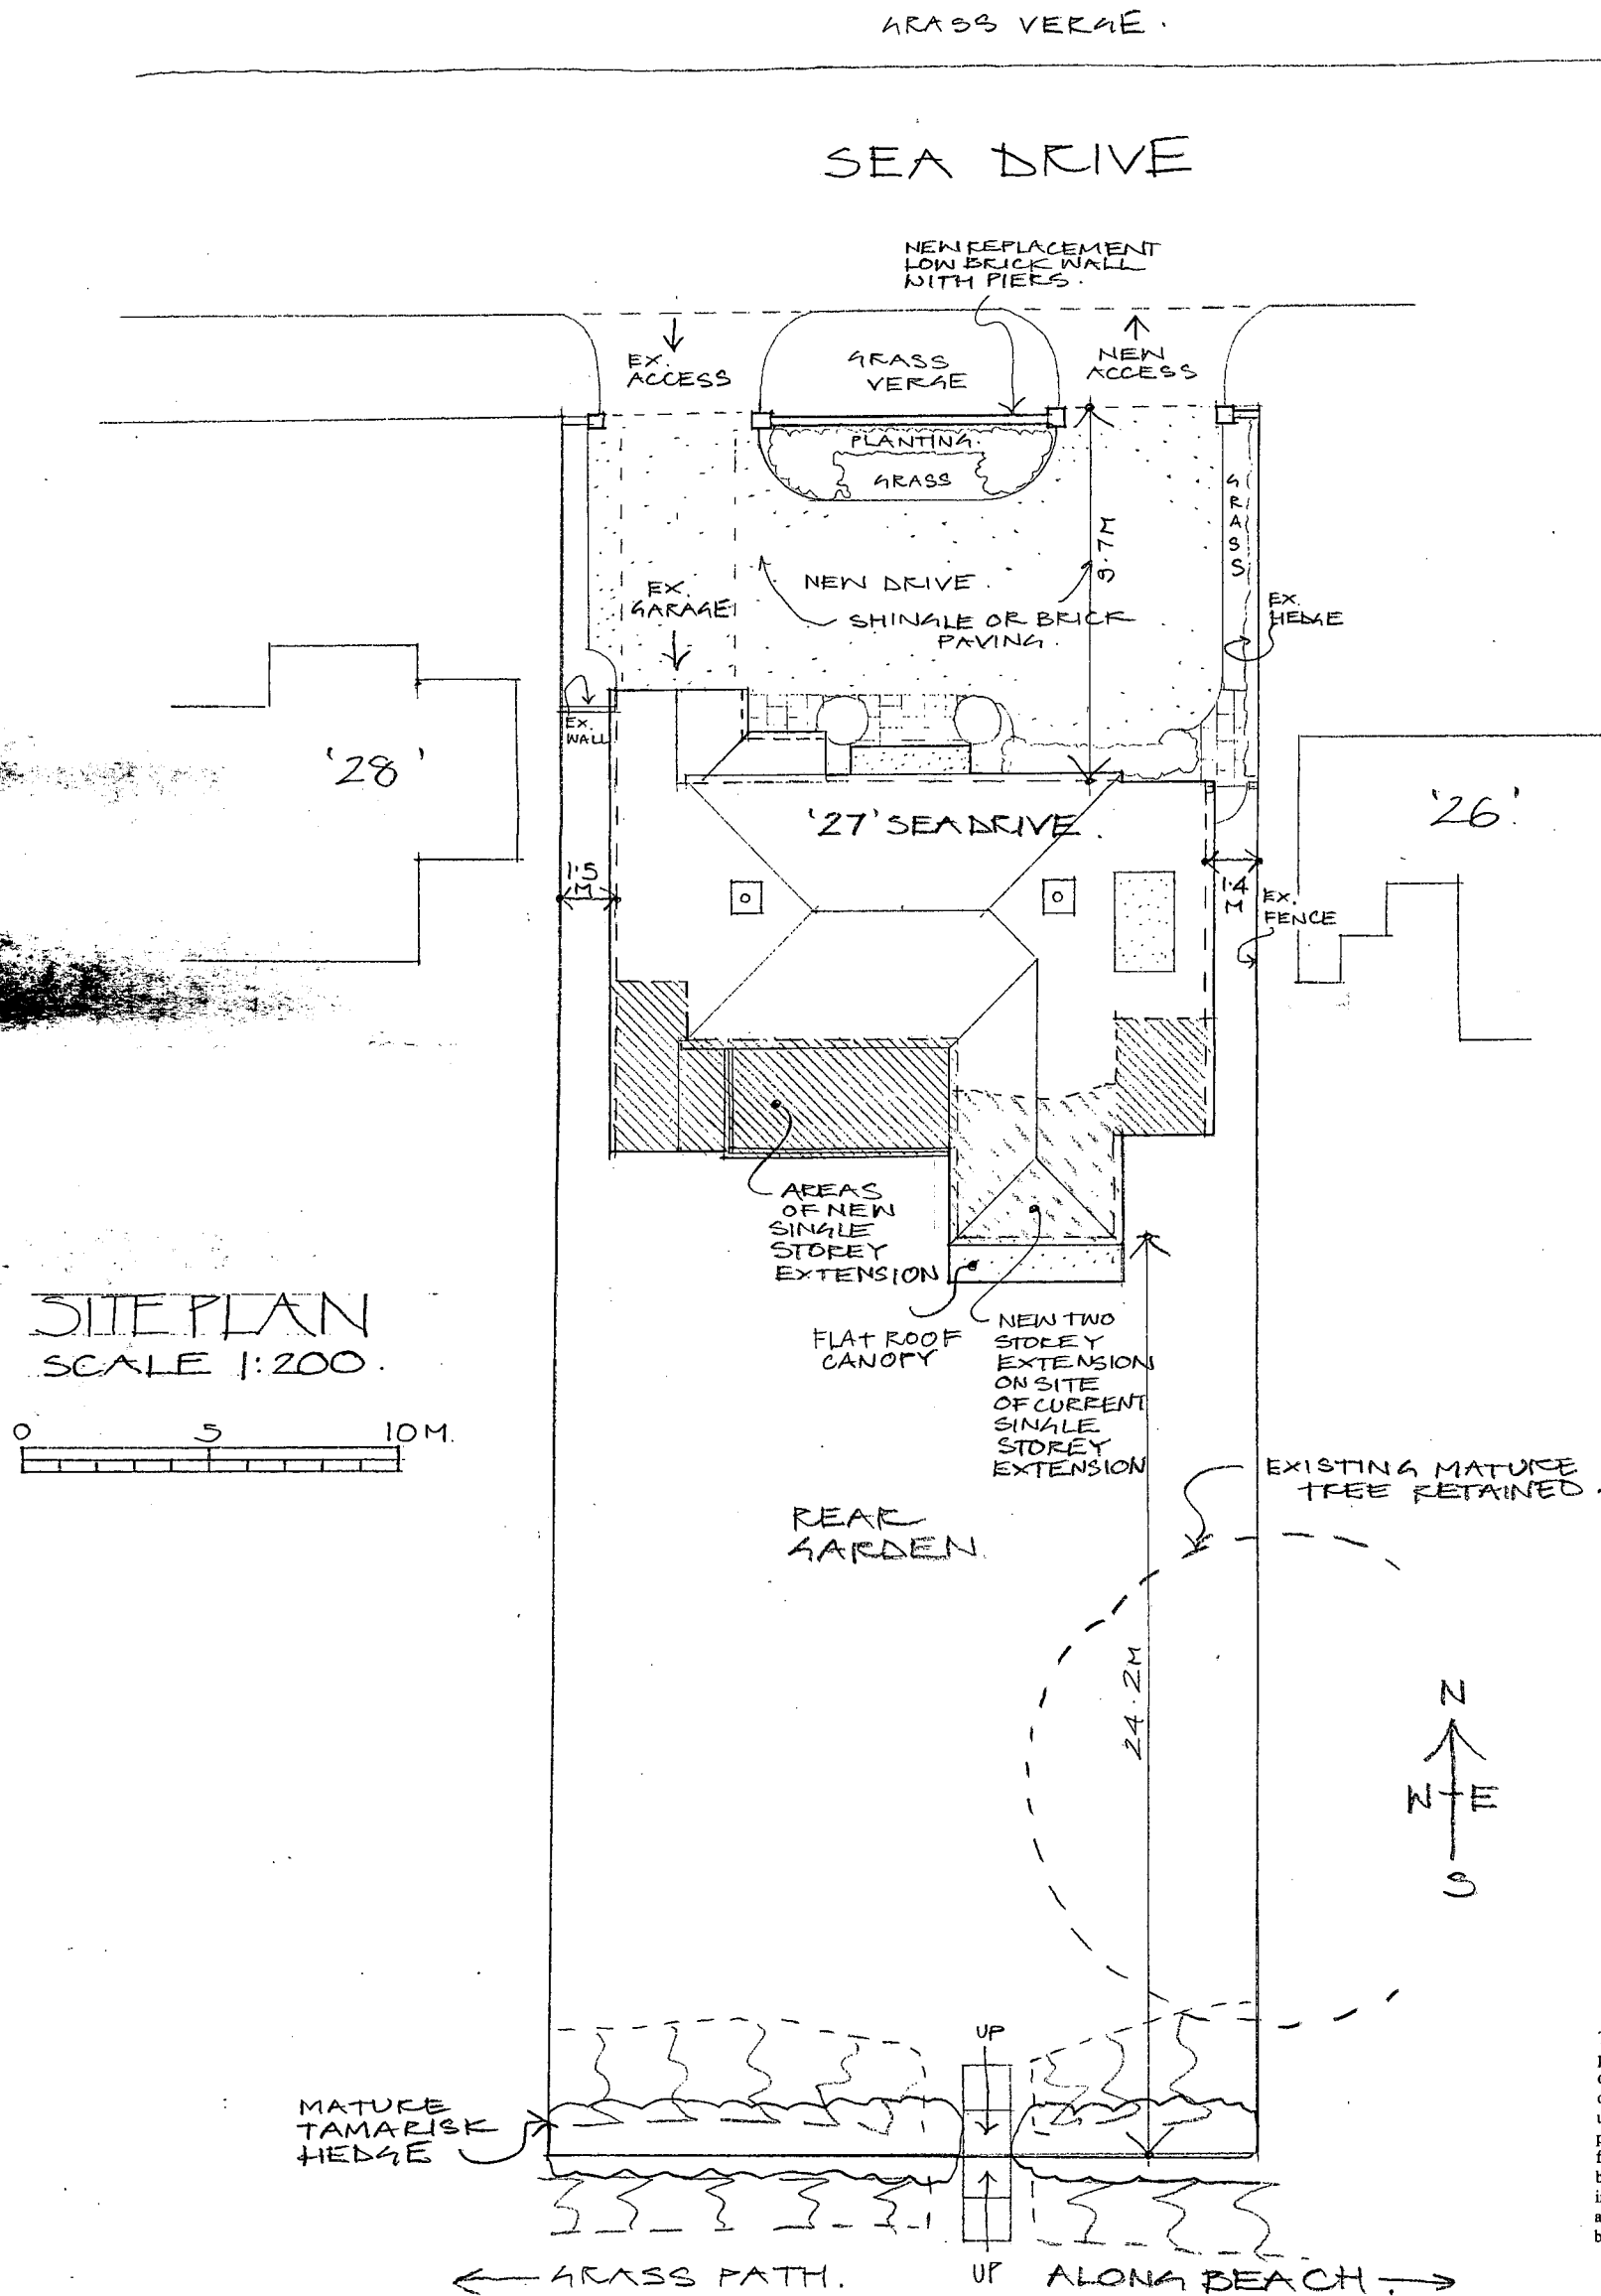

This drawing has been prepared for the purpose of gaining planning permission only and does not purport to be a working or contractual drawing and should not be used for any building or contractual purposes without prior written approval from Neil Holland Architects. This drawing has been prepared based on survey drawings and information prepared by others. All dimensions and levels must be checked and verified on site before commencement of works.

RE-MODELLING & EXTENSION OF 27 SEA DRIVE
FELPHAM, WEST SUSSEX

NEIL HOLLAND
ARCHITECTS

7 Maltravers Street · Arundel

West Sussex · BN18 9AP

Tel · 01903 · 882923 · Fax · 884202

Email: office@neilhollandarchitects.co.uk

www.neilhollandarchitects.co.uk

JOB NO. 581 DRWG. NO. 006

© 3rd JANUARY 2007

PROPOSED SITE PLAN SCALE 1:200