


This drawing has been prepared for the purpose of gaining planning permission only and does not purport to be a working or contractual drawing and should not be used for any building or contractual purposes without prior written approval from Neil Holland Architects. This drawing has been prepared based on survey drawings and information prepared by others. All dimensions and levels must be checked and verified on site before commencement of works.

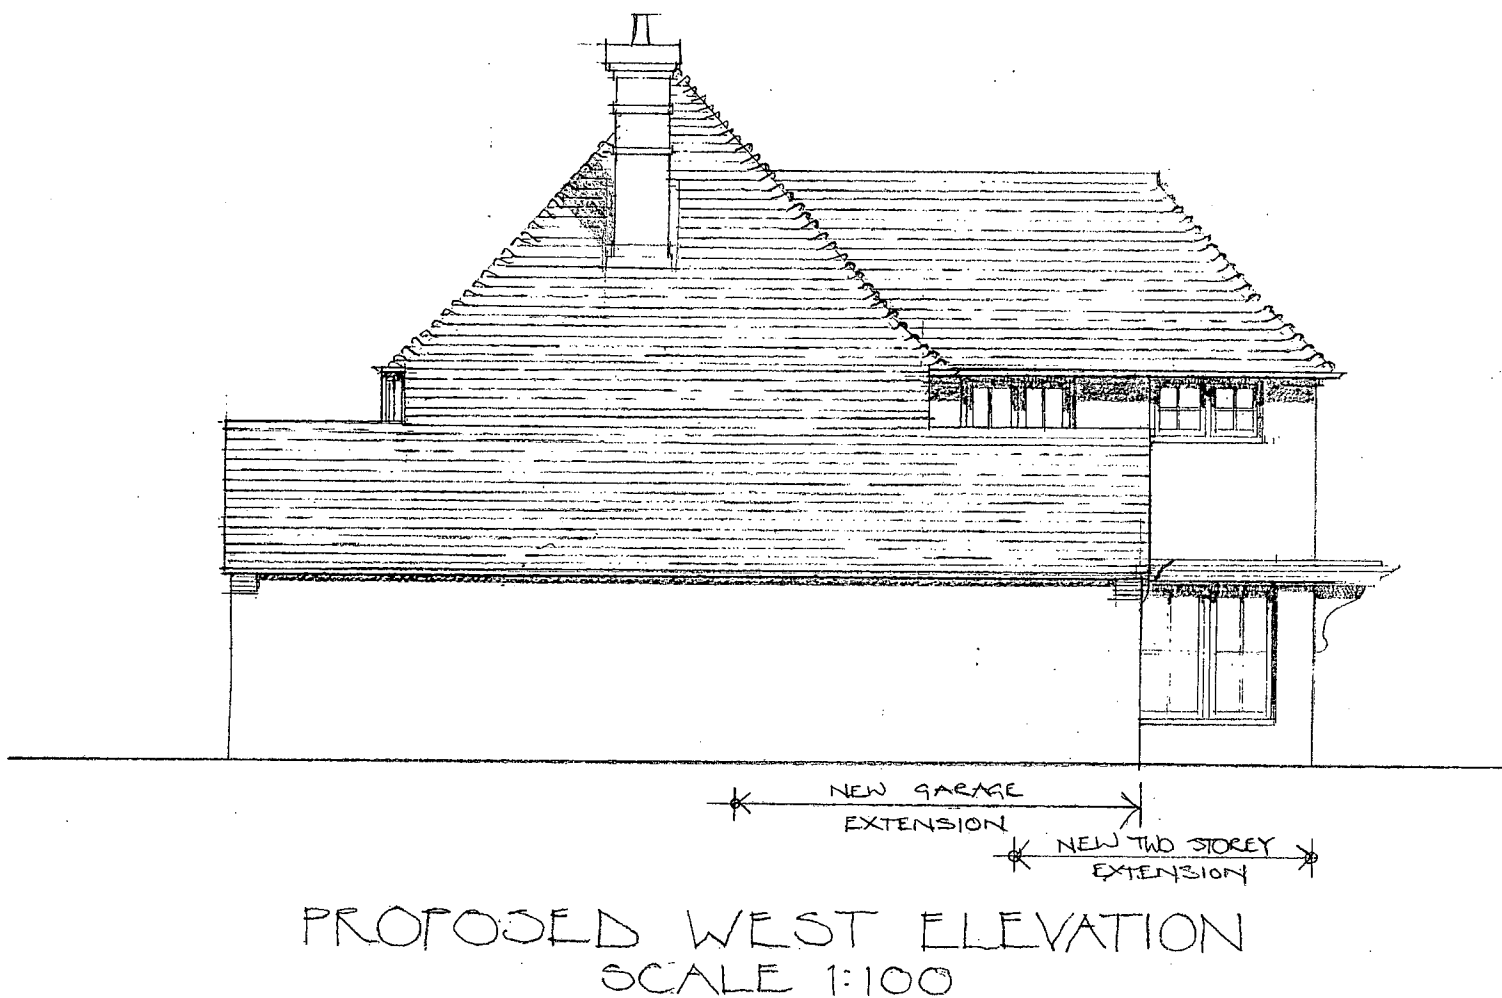

PHYSICAL SCALE IN METRES SCALE 1:100

REV. A. 3rd JAN 2008

RE-MODELLING & EXTENSION OF 27 SEA DRIVE
FELPHAM, WEST SUSSEX

JOB NO. 581 DRWG. NO. 004 A © 6th DECEMBER 2007

PROPOSED EAST & WEST ELEVATIONS SCALE 1:100

NEIL HOLLAND
ARCHITECTS

7 Maltravers Street · Arundel
West Sussex · BN18 9AP
Tel · 01903 · 882923 · Fax · 884202
Email: office@neilhollandarchitects.co.uk
www.neilhollandarchitects.co.uk