


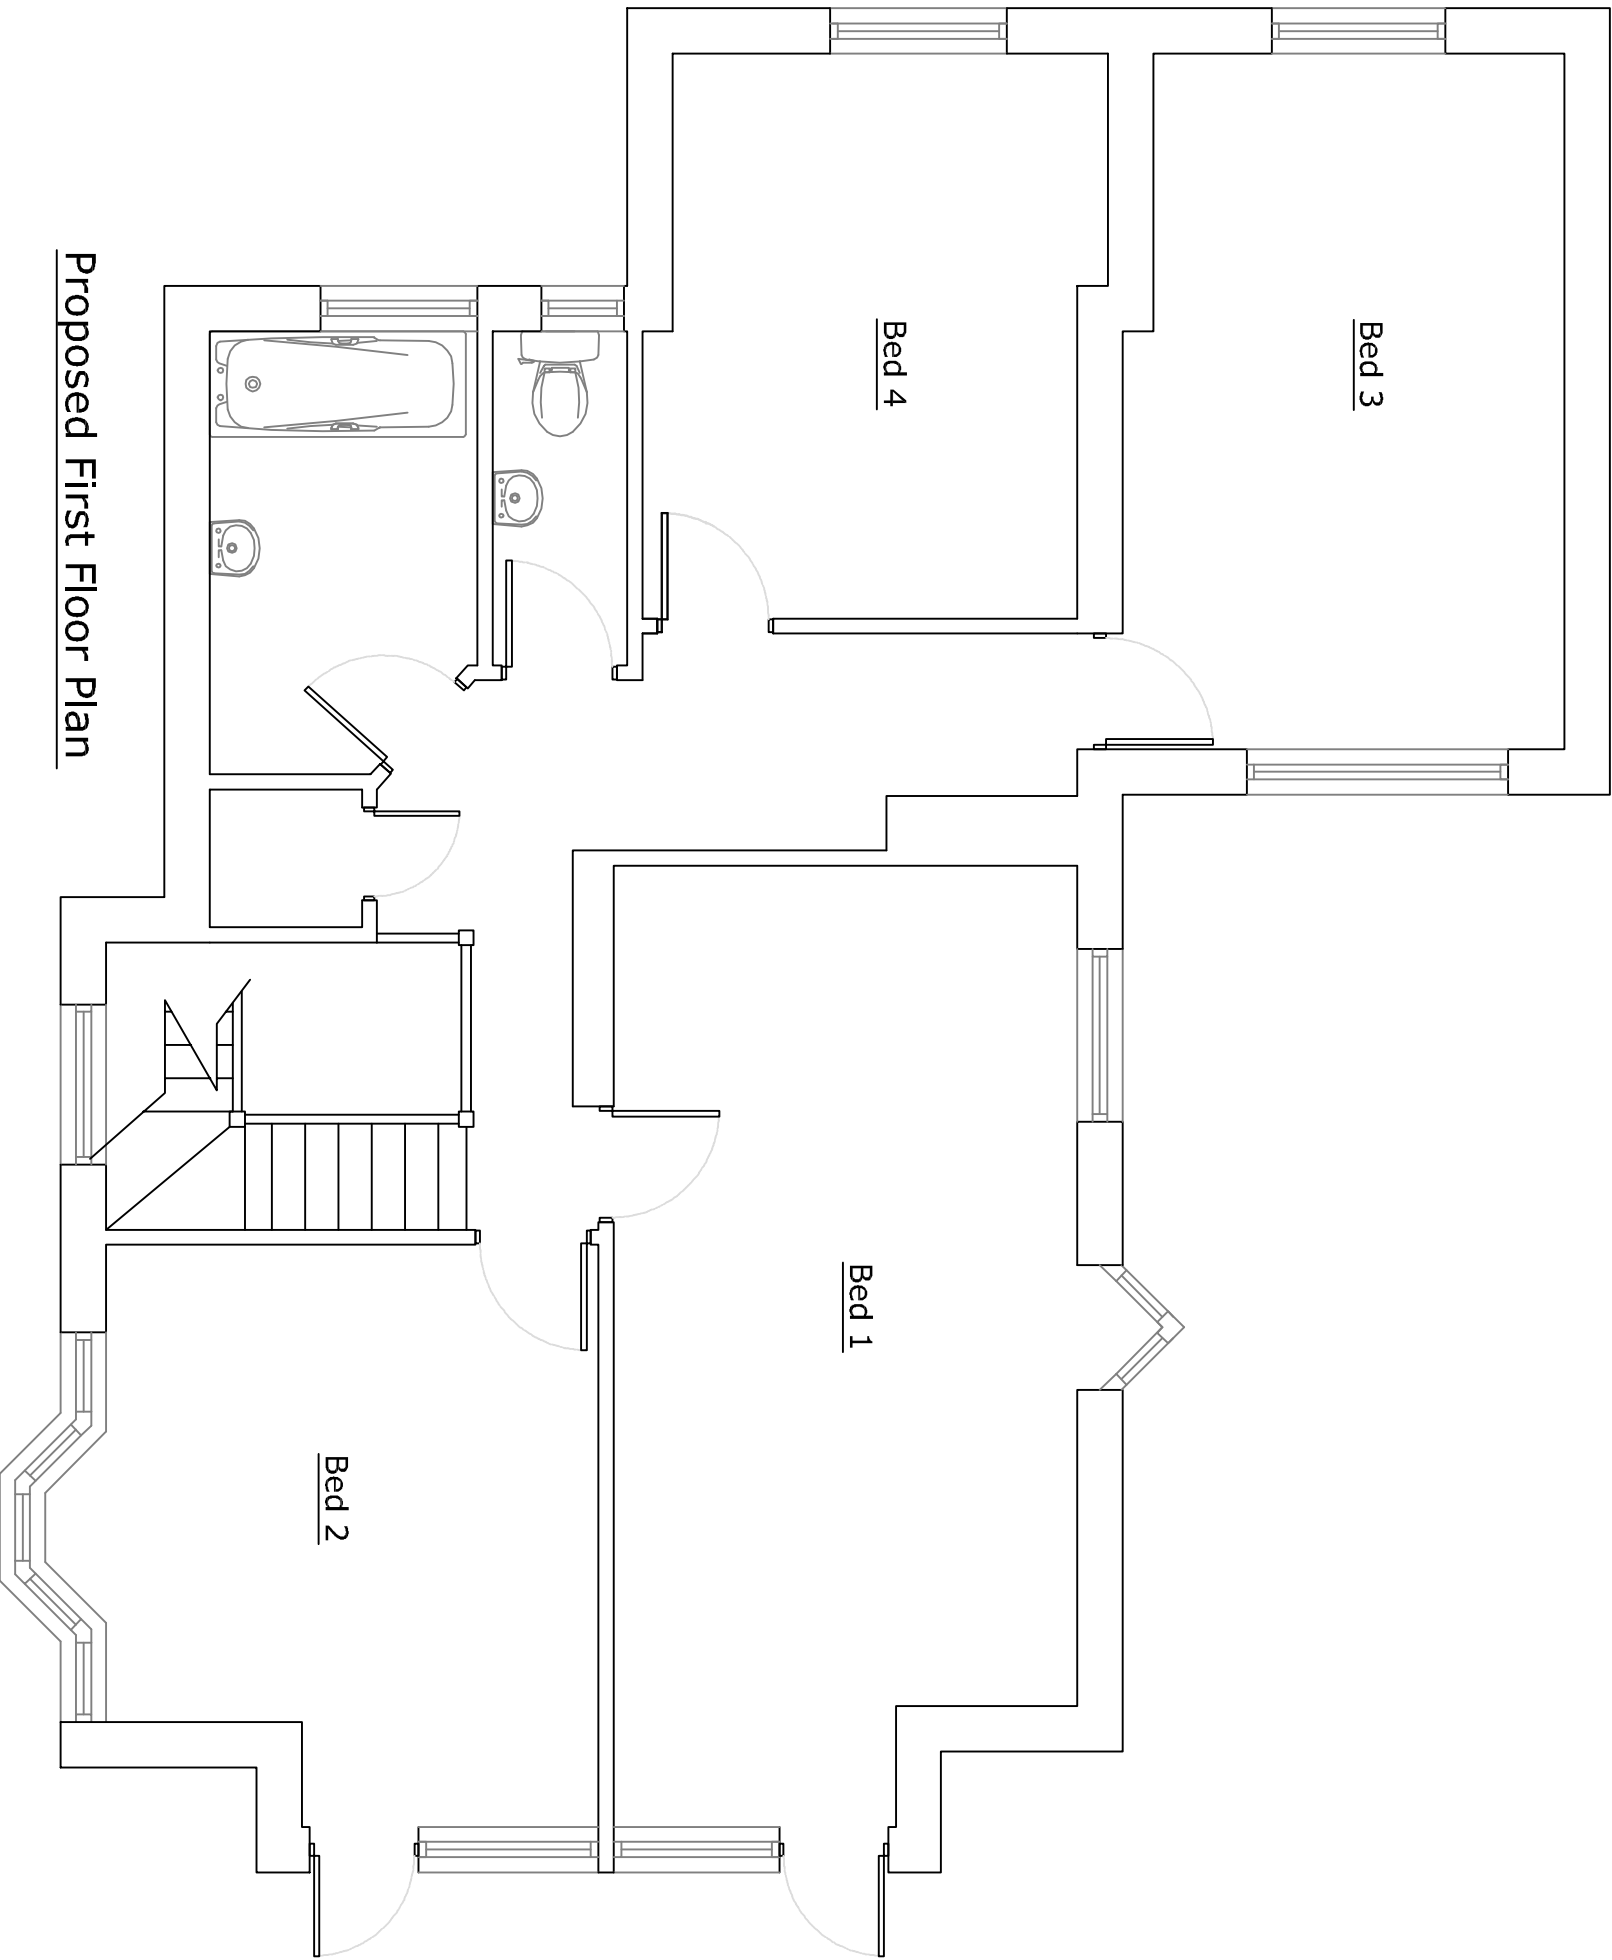

Proposed First Floor Plan

Item/ref	Quantity	Title/Name, designation, material, dimension etc			Article No./Reference	
Designed by JD	Checked by	Approved by - date	File name	Date Jan 12	Scale 1:50	
Proposed Extensions				119 Limmer Lane		
				06	Edition 0	Sheet