


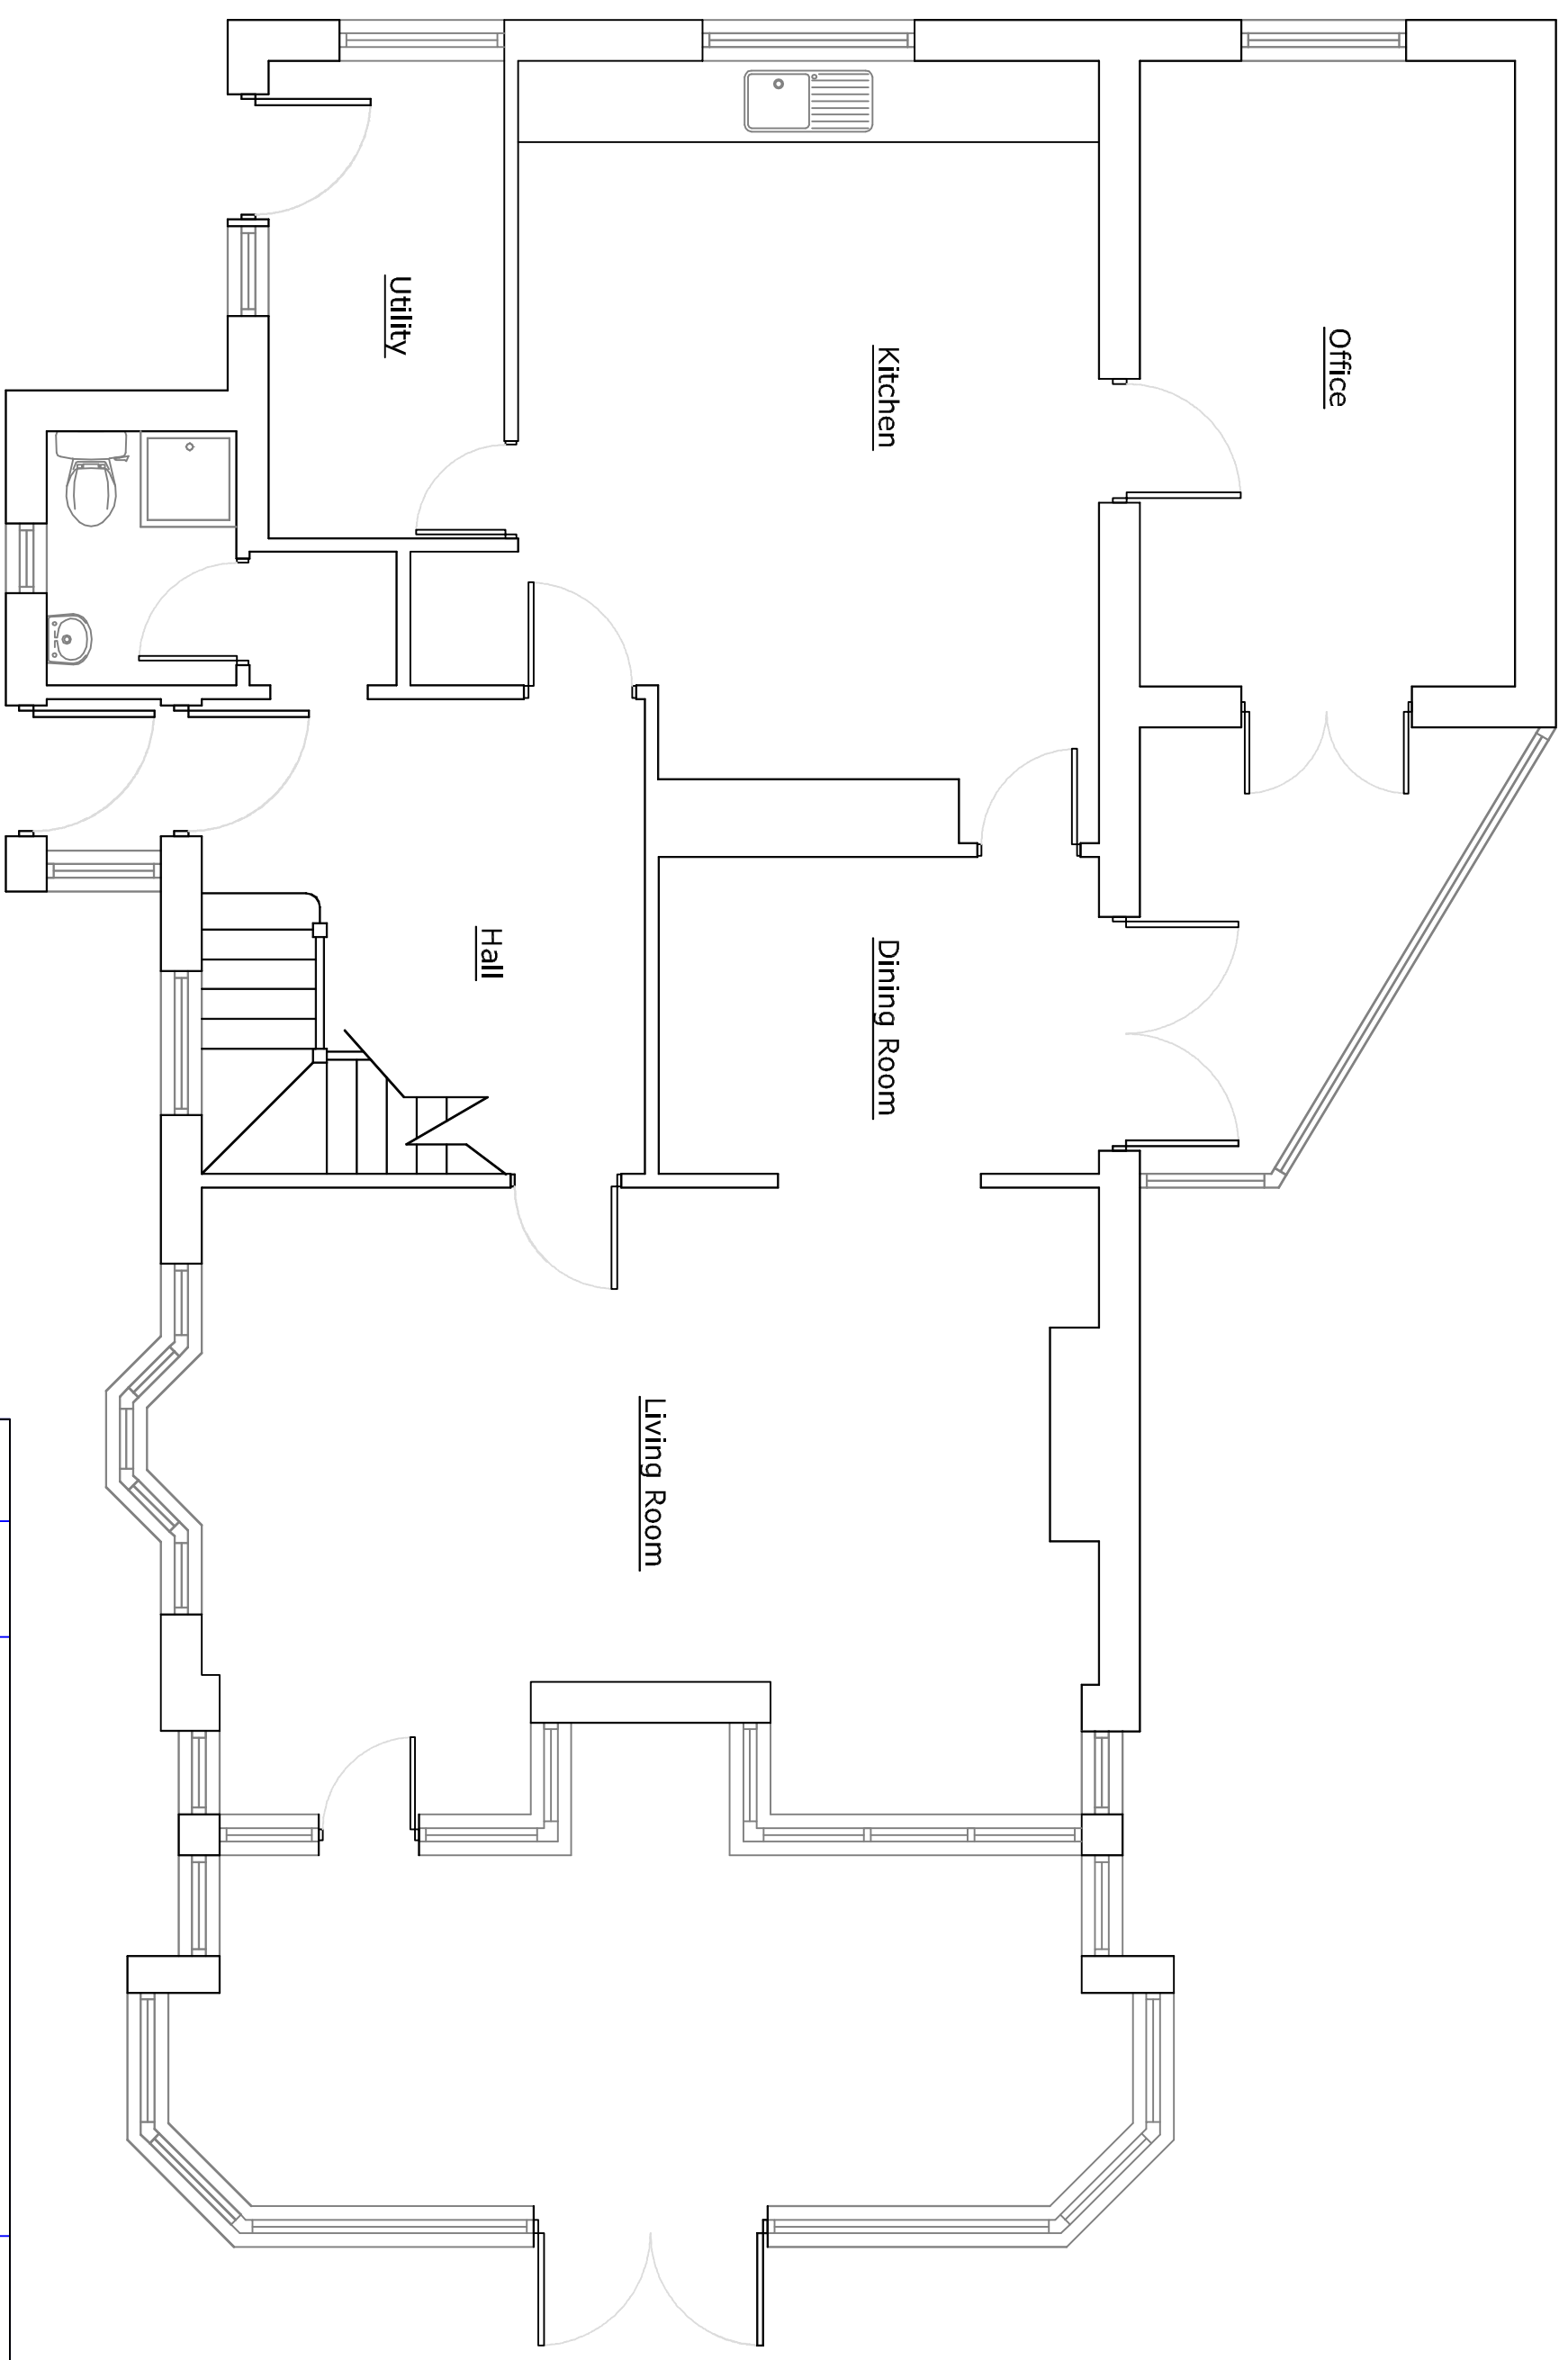

Proposed Ground Floor Plan

Itemref	Quantity	Title/Name, designation, material, dimension etc			Article No./Reference	
Designed by JD		Checked by	Approved by - date	File name	Date Jan 12	Scale 1:50

Proposed Extensions

119 Limmer Lane

05

Edition 0

Sheet