

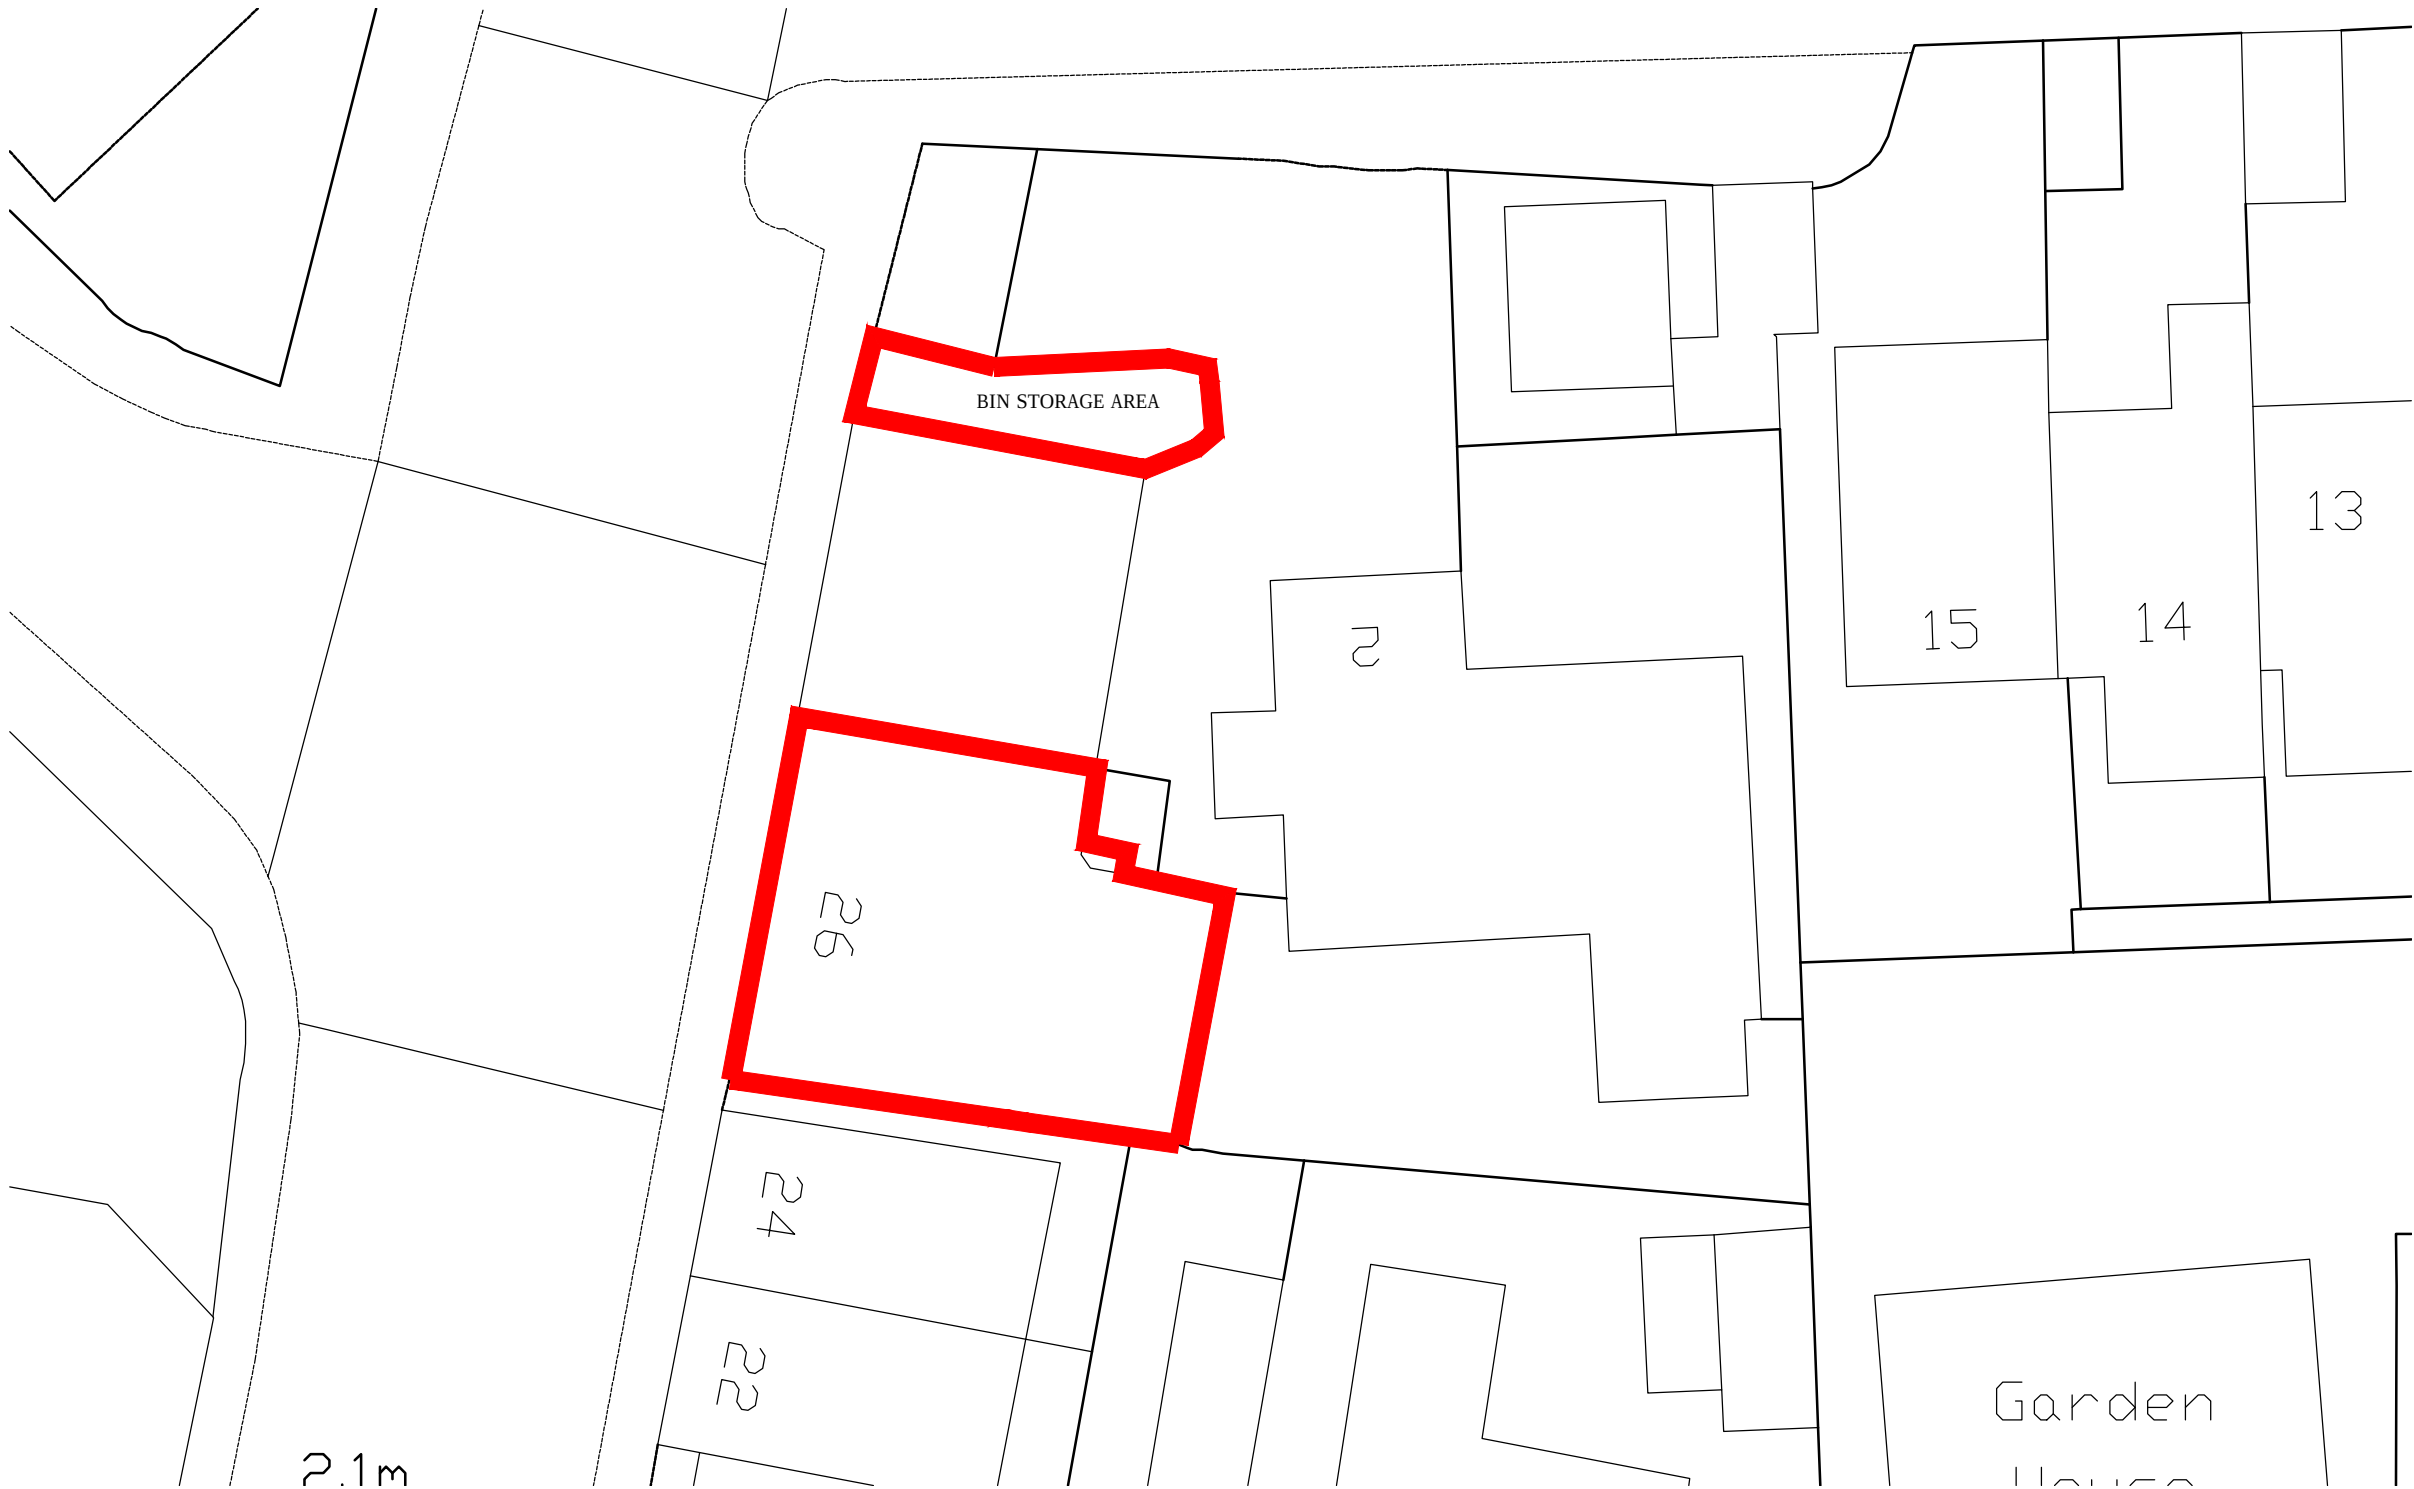


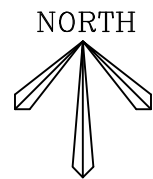

SITE PLAN(1:200)

 

CLIENT'S NAME Ms C George		DRAWING TITLE Site Plan		SCALE@A3 1:200	DATE 10/21
JOB TITLE Caffe Grey 26 Felpham Road, Felpham		STATUS PLANNING			
DRAWN SCB	JOB NO 052	DRAWING NO PL-02	REV C		