



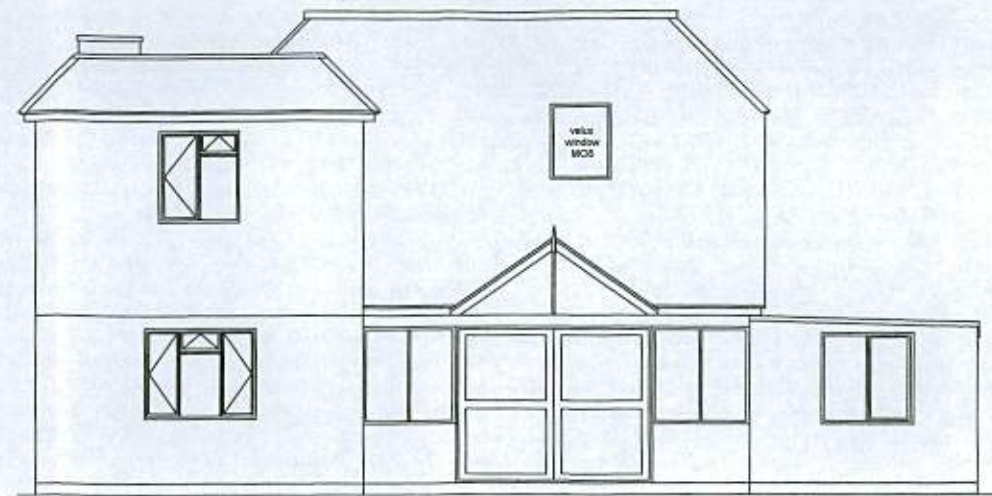


EXISTING WEST ELEVATION

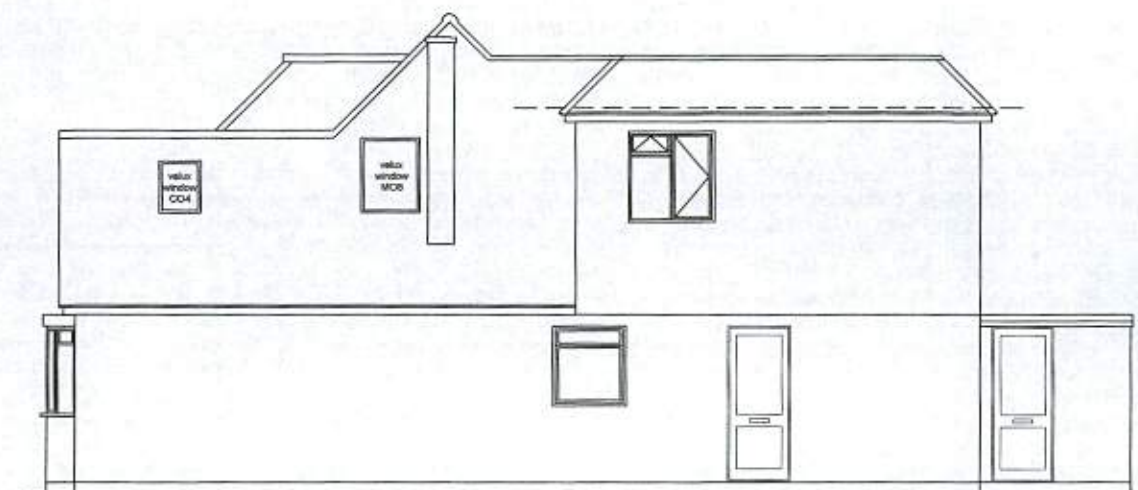


EXISTING EAST ELEVATION



EXISTING SOUTH ELEVATION

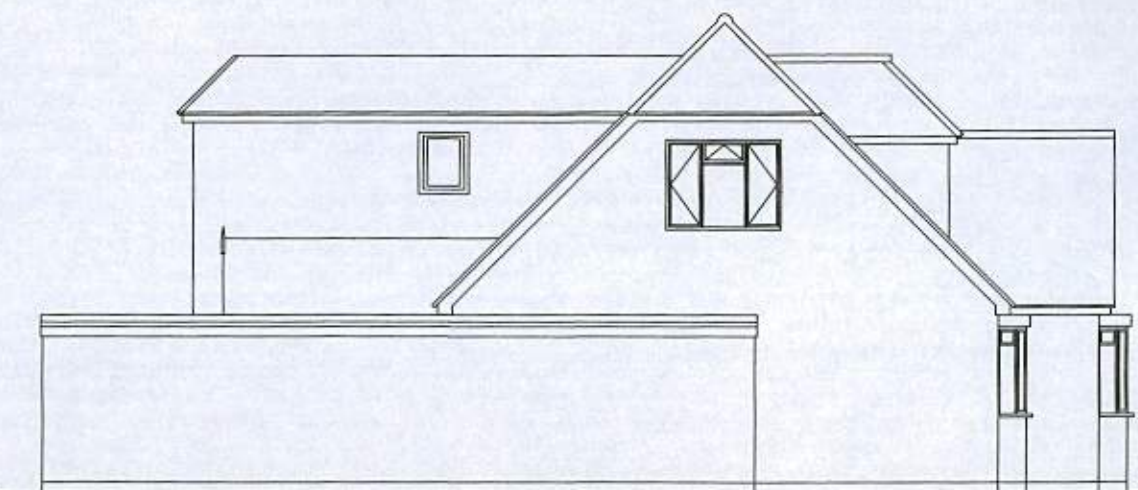

EXISTING NORTH ELEVATION

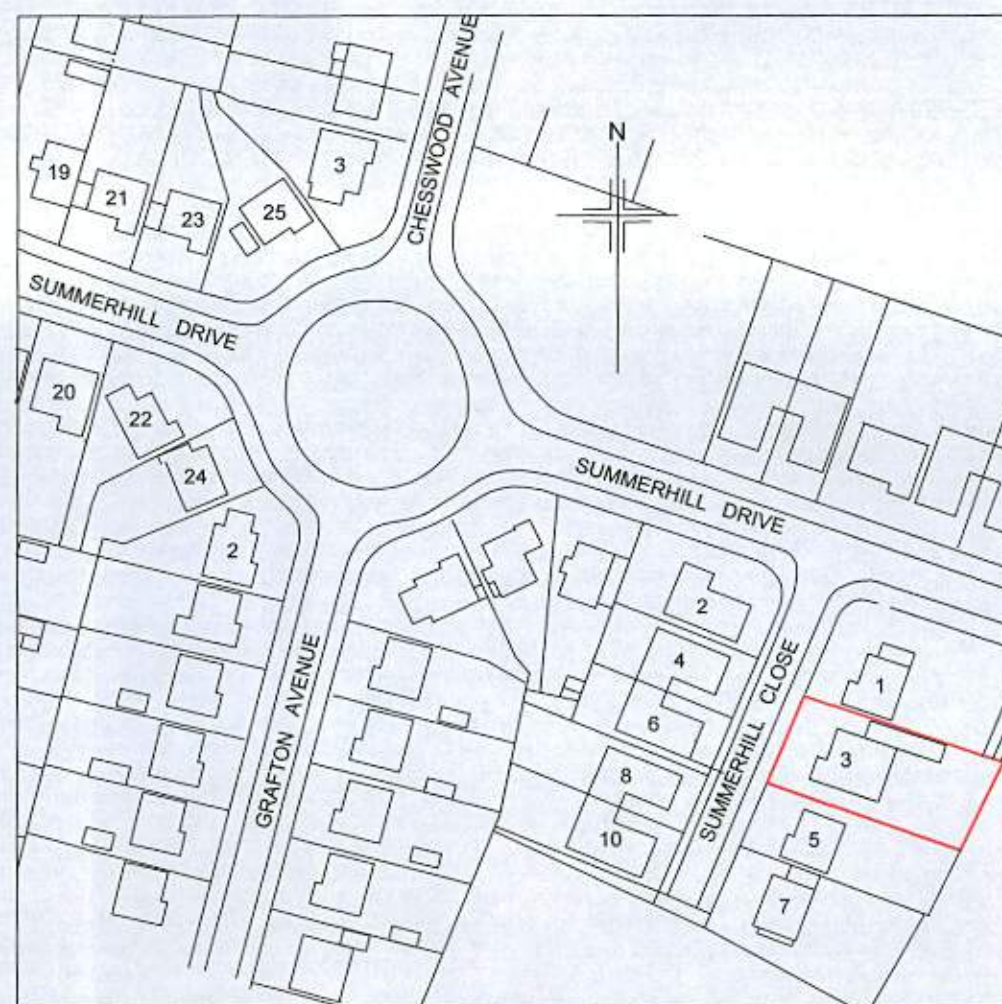

LOCATION PLAN

Do not scale from drawings  
(excepting Local Authorities)  
All dimensions to be checked on site

All work to comply with Building Regulations, British Standards, manufacturer's instructions /specifications and engineer's calculations at all times. Construction must also comply with all safety at work regulations. Additional work may be requested by the building inspector as work proceeds to ensure the new building complies with all building regulations.

| No | Change | Date | Int |
|----|--------|------|-----|
|    |        |      |     |

**BKM PLANS**  
architectural  
plans and  
drawing  
service

Title:  
3 Summerhill Close  
Felpham  
Bognor Regis

Scale: 1:100 1:1250

Date: 20 th June 2015

Drawn by:

Drawing 2 / 5

All drawings are copyright of BKM  
architectural plans and drawings service  
and may not be reproduced without prior  
permissions