



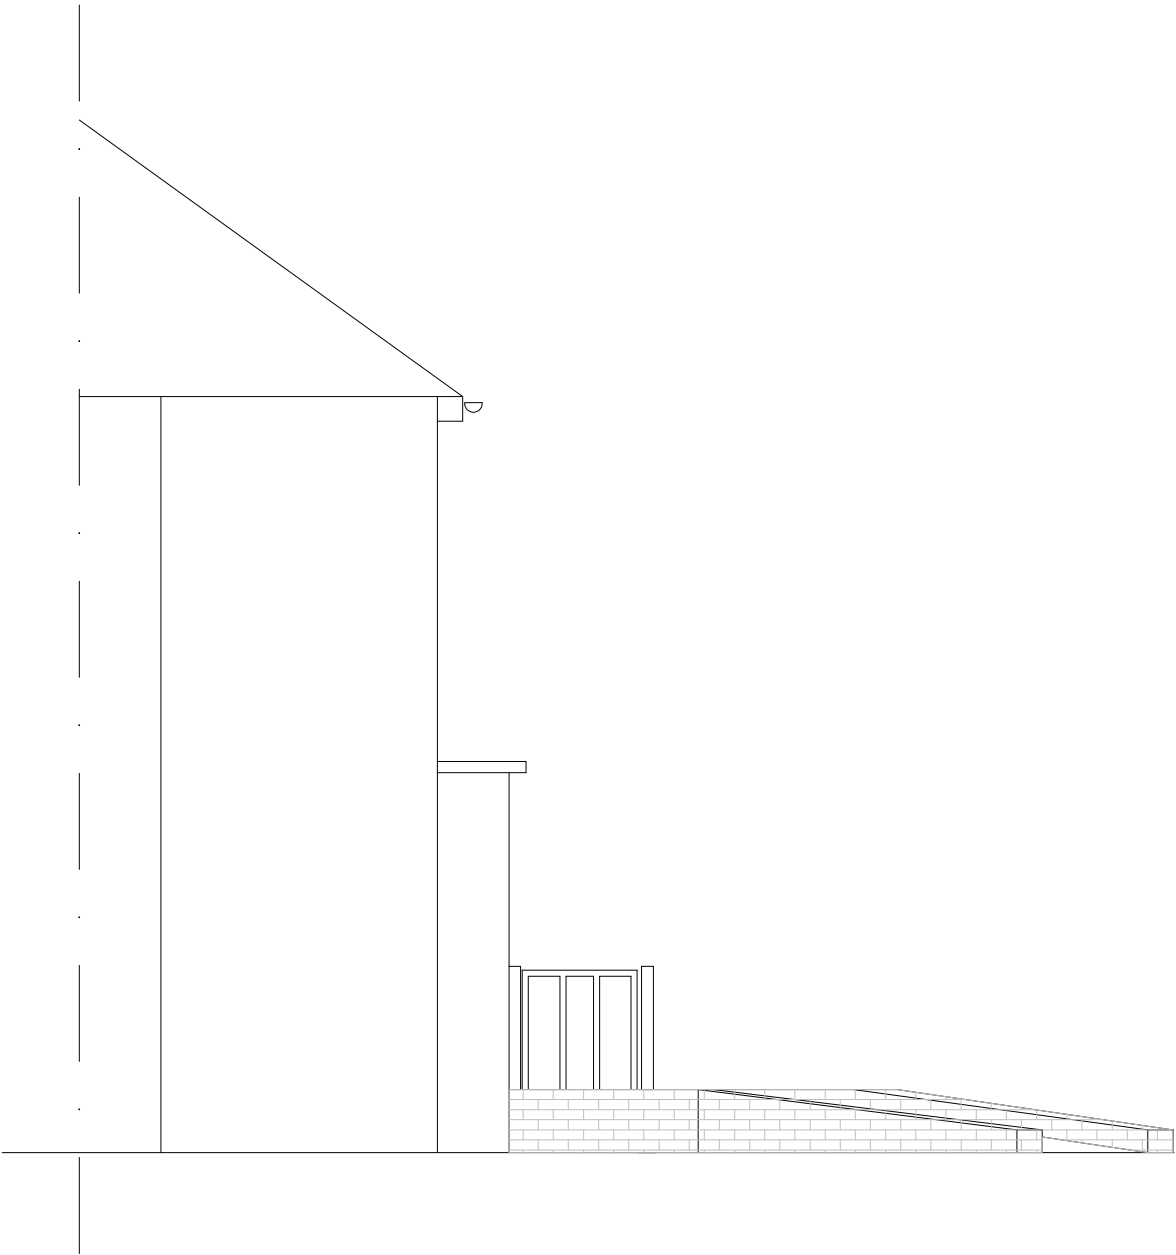

PROPOSED EAST
ELEVATION

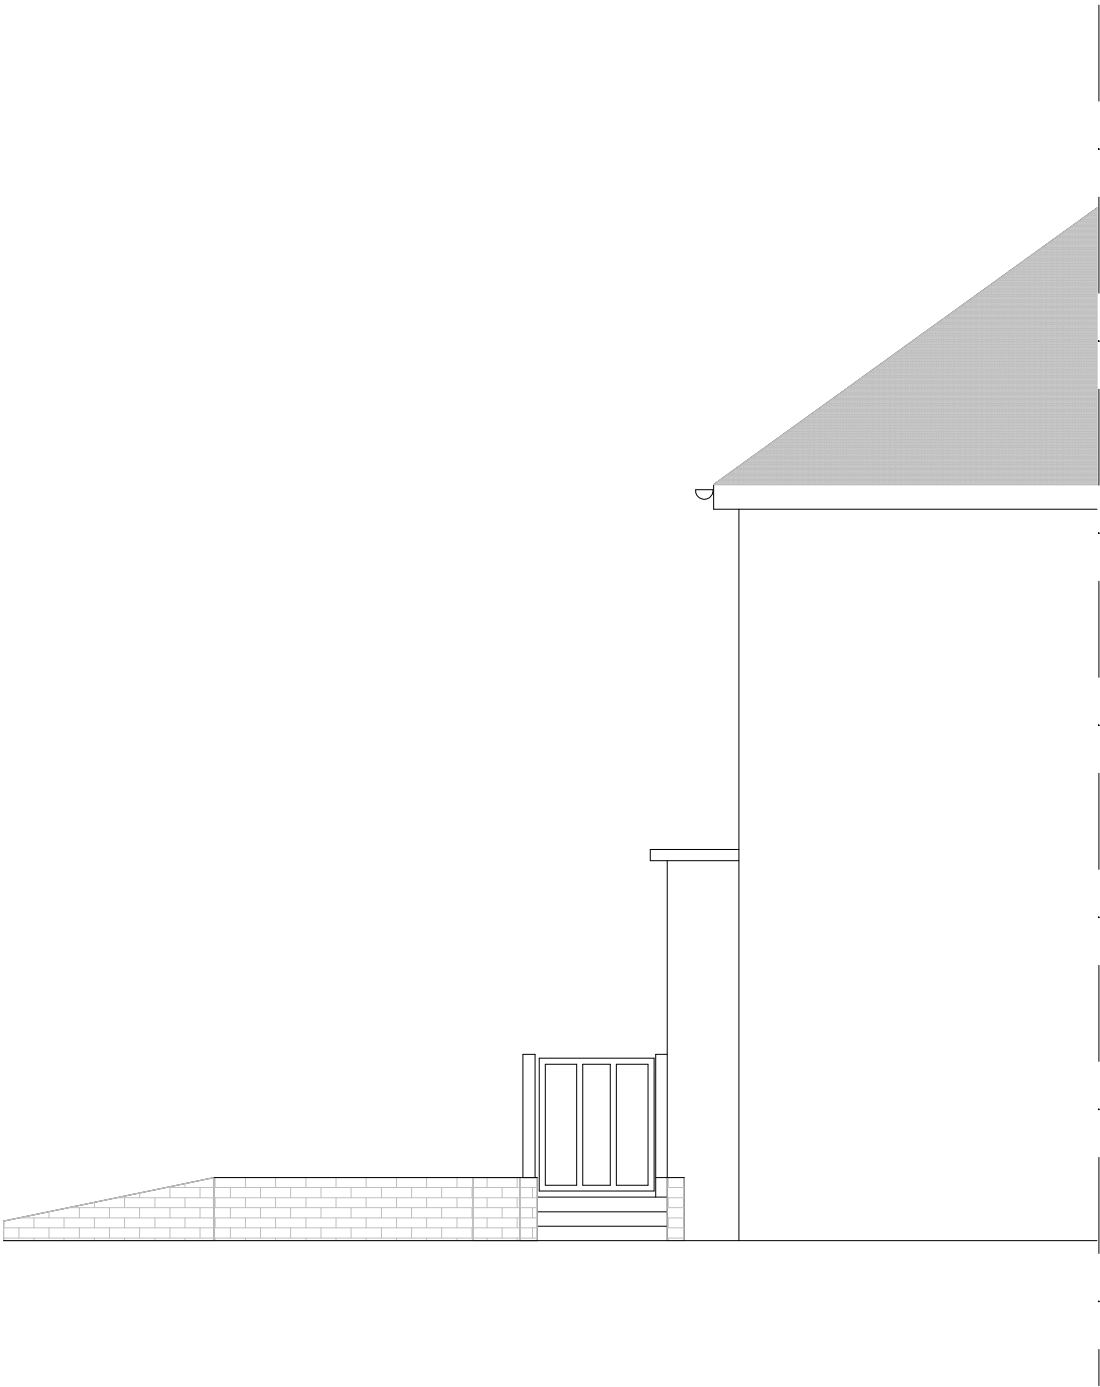

PROPOSED WEST
ELEVATION

NOTES:

1. All dimensions are in mm and must be checked on site and not scaled from this drawing.
2. Drawings are to be read in conjunction with accompanying documents.
3. Any errors or inaccuracies should be brought to the attention of Grumittwade.

No.	Description	Date			
Amendments:					
Address: 12 Pennyfields Bognor Regis PO22 6BN		Client: Mr. A Kyle			
Drawing Title: Existing & Proposed Ramp East & West Elevations		Drawing Ref.: sg/04/Pen12			
Planning Applications Building Regulation Drawings Design Consultants Party Wall Surveyors Building Surveys/ Homebuyers Survey		Project Management Disabled Access Auditing Building Defect Analysis CDM Expert Witness			
Contact Details:	Telephone: 01273 384975	Fax: 01273 384976 Email: jeremy@grumittwade.com			
Contact Address: Maritime House, Basin Road North, Hove, BN41 1WR, East Sussex					
Scale: 1:50	Paper: A3	Date: 16/08/2012	Revision No	Checked By:	Direction:

